
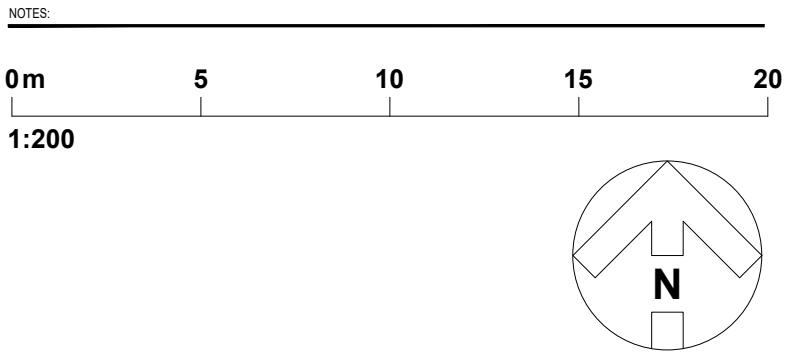


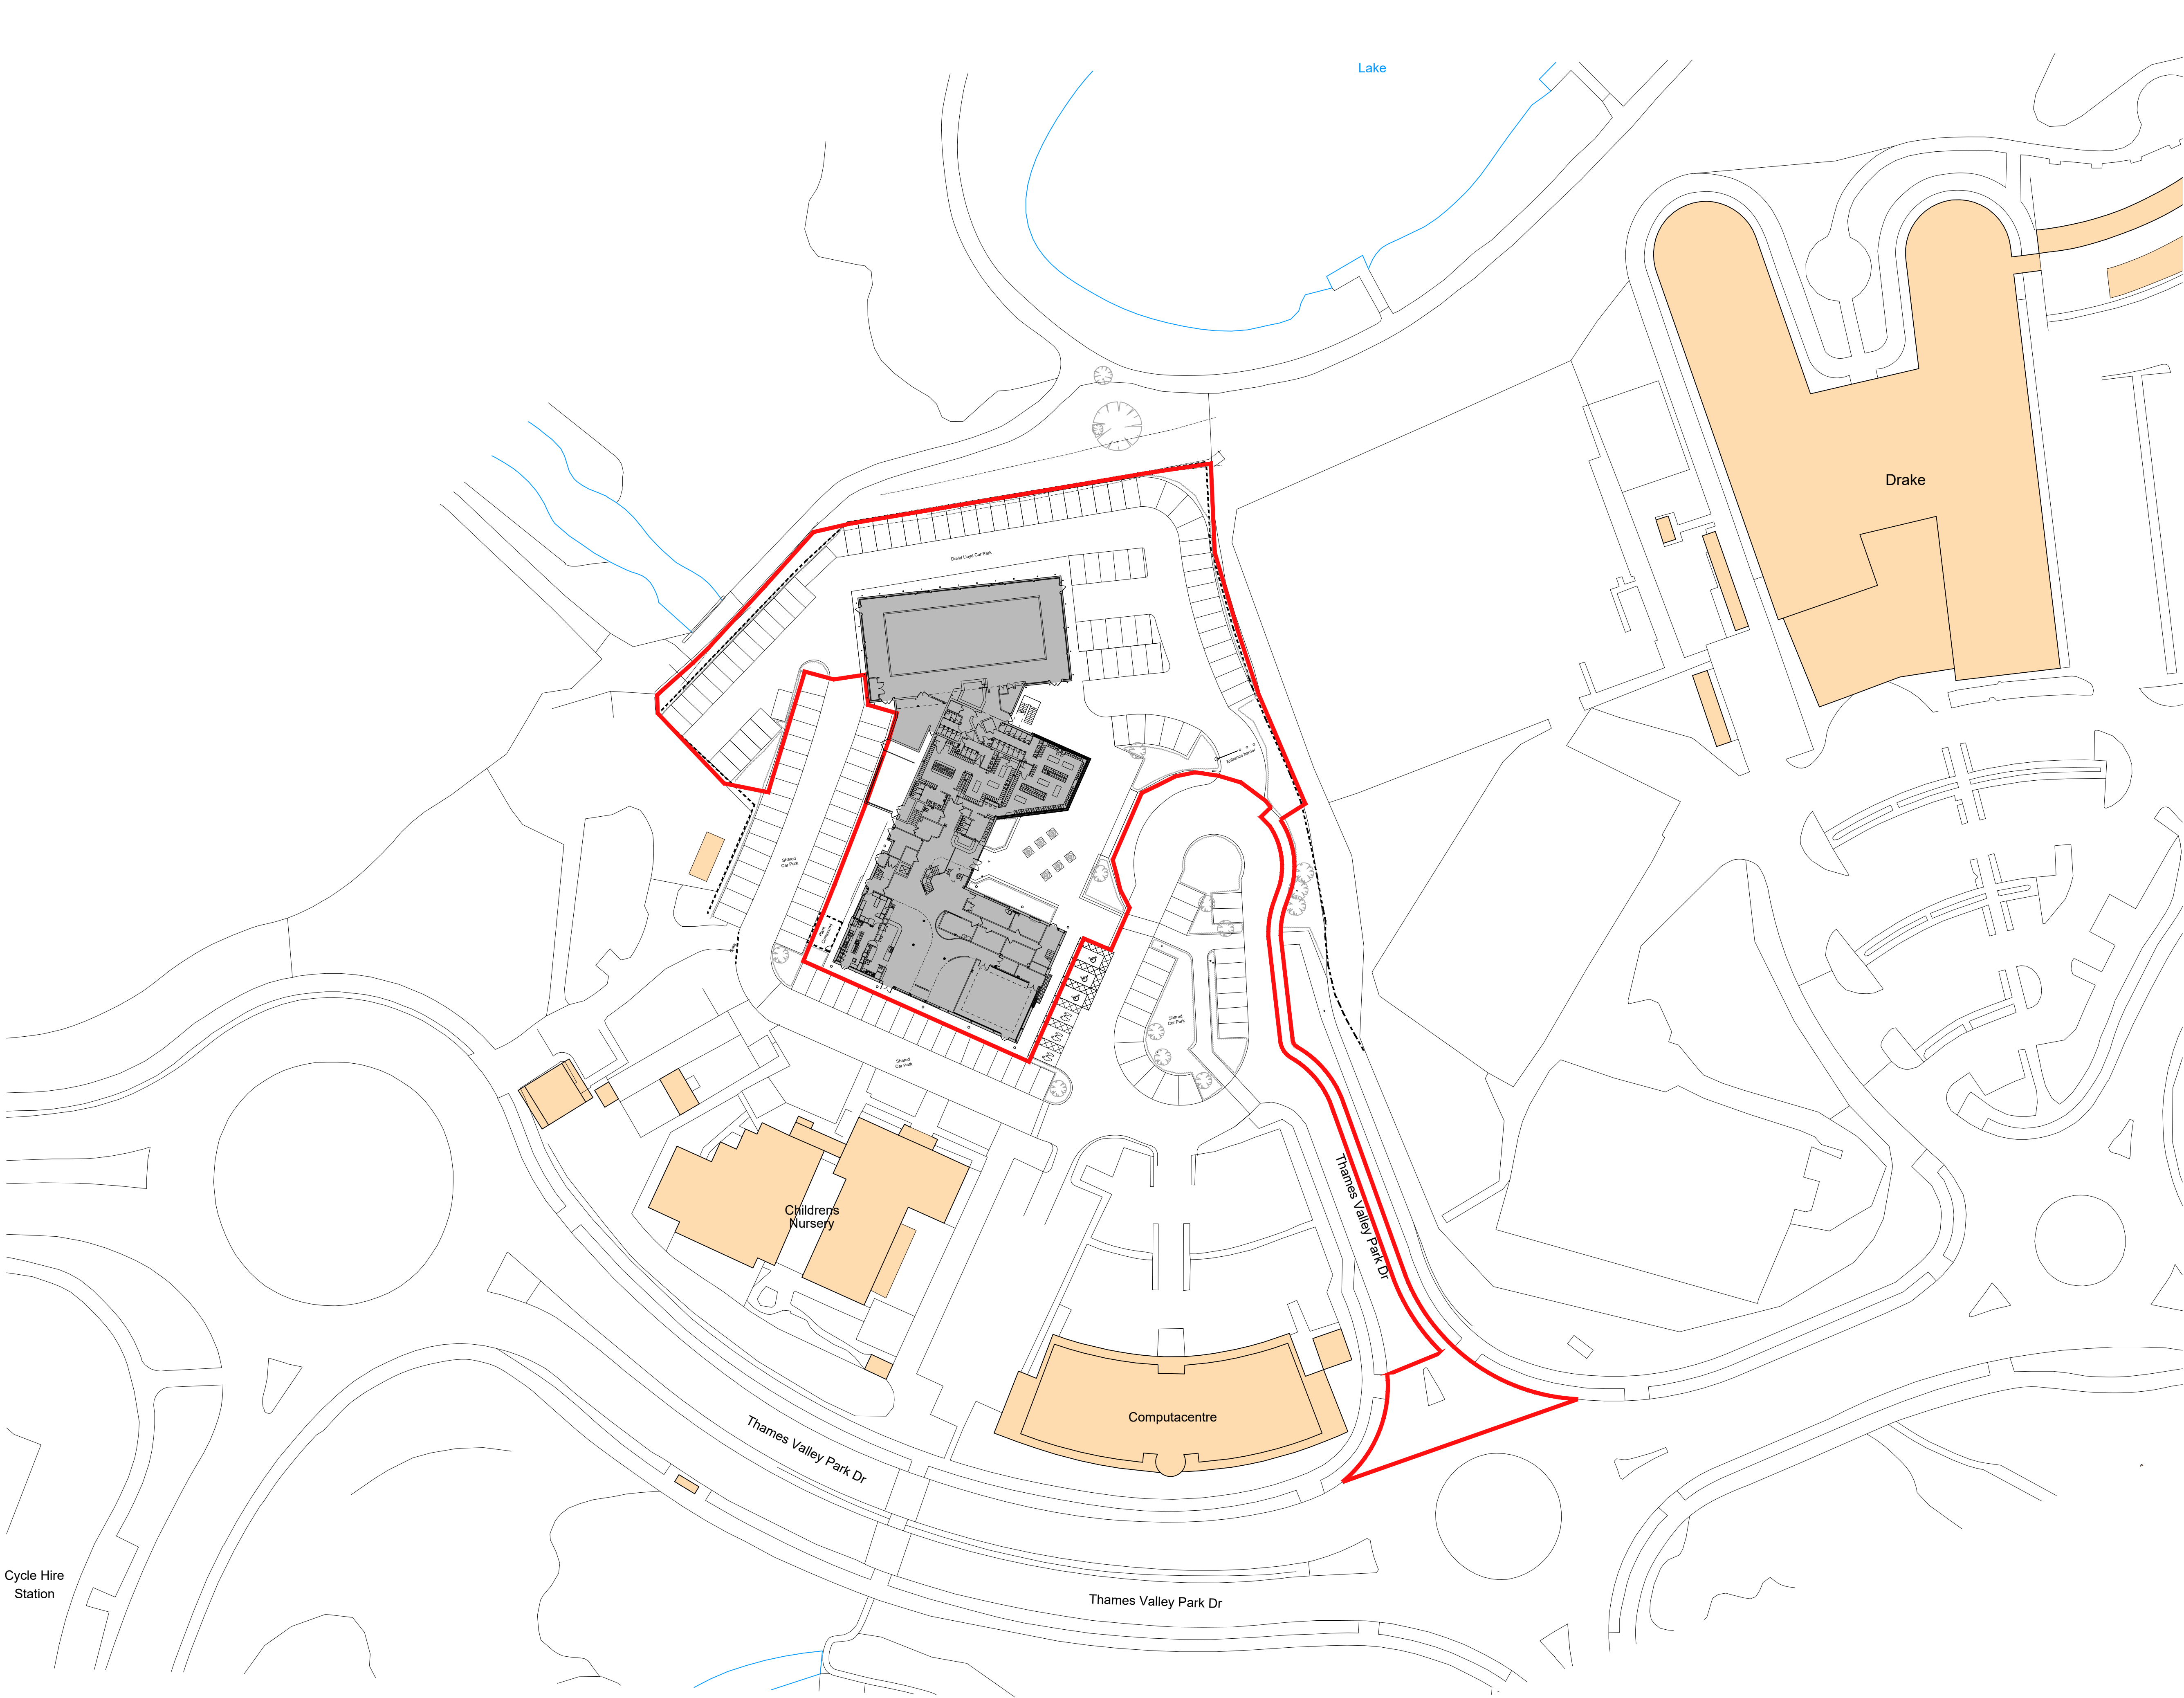

Application Boundary
0.58 hectares / 5790 sqm

Car Park
155 spaces
inc.
75 David Lloyd spaces
80 shared spaces

REVISION P02 BY: KDS CHECKED: MPB DATE: 03/02/2026
Planning Issue

REVISION P01 BY: KDS CHECKED: MPB DATE: 16/12/2025
Planning Issue

STATUS

S4a | FOR PLANNING

CLIENT

David Lloyd
CLUBS

PROJECT

DAVID LLOYD READING
THAMES VALLEY
BUSINESS PARK

TITLE

EXISTING SITE PLAN

Hadfield Cawkwell Davidson

Broomgrove Lodge, 13 Broomgrove Rd, Sheffield, S10 2LZ T 0114 266 8181 www.hcd.co.uk

HCD PROJECT NO. 2025-219 SCALE 1:200 @ A1 REV P02

PROJECT NO. 25219 ORIGINATOR HCD VOLUME A0 LEVEL 00 TYPE DR ROLE - NUMBER A-PL-002

S:\Architecture\25219\Drawings\DR - Plotsheets\Planning\A-PL-002 - Existing Site Plan.dwg © HCD