




Ordnance Survey 
UKmapcentre.com
Serial number: 328282

© Crown copyright and database right 2026
Ordnance Survey licence AC0000848283
Reproduction in whole or in part is prohibited
without the prior permission of Ordnance Survey.




LOCATION PLAN

SCALE 1:1250

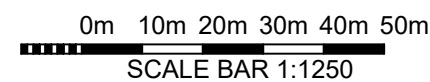

SITE PLAN - PROPOSED SHOWN HATCHED

SCALE 1:500

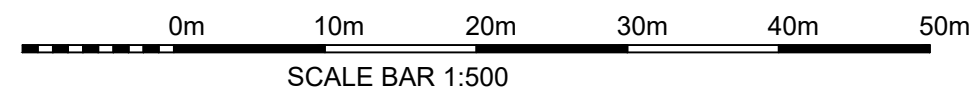

JAKE
UNDERWOOD

PLANNING & BUILDING DRAWINGS

PROJECT:
4 FINSTOCK CLOSE,
LOWER EARLEY RG6 4JX

DETAIL:
LOCATION & SITE PLANS

PLANNING PERMISSION

JOB No: 2576 DRG No: 001

SCALE @ A3: AS SHOWN REV: B

CONTACT:
JAKE UNDERWOOD
Web: www.jakeunderwood.com
Email: info@jakeunderwood.com
Phone: 07784927778