




FRONT ELEVATION
SCALE 1:100

SIDE ELEVATION
SCALE 1:100



REAR ELEVATION
SCALE 1:100

SIDE ELEVATION
SCALE 1:100

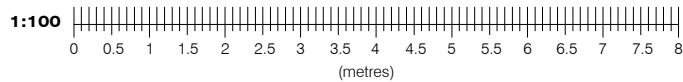

- NOTES:
1. THIS DRAWING IS TO BE READ IN CONJUNCTION WITH ALL RELEVANT ARCHITECTS, SUB-CONTRACTORS AND ARCHITECTURAL DRAWINGS.
 2. THIS DRAWINGS REMAINS THE COPYRIGHT OF JETARCH DESIGN LTD AND MAY NOT BE SHARED OR REPRODUCED WITHOUT THEIR KNOWLEDGE



100 Berkshire Place
Winnersh Triangle
Wokingham, Berkshire RG41 5RD
Tel: 07787296792
email: info@jetarchdesign.co.uk

Client
MR & MRS MAO

Property: **HARTLEY COURT
HARTLEY COURT ROAD
THREE MILE CROSS
RG7 1NH**

Drawing Title:
**DETAILS OF PROPOSED
ELEVATIONS**

Rev.	Date	Revisions

Drawing No. A1/476/06	Rev.
Plot Date: MARCH 26	
Scale 1:100 @ A1	
Date MARCH 26	Drawn SA