




Ordnance Survey®
UKMapcentre.com
Serial number: 307075
© Crown copyright and database right 2025
Ordnance Survey licence 12345678
Reproduction in whole or in part is prohibited
without the prior permission of Ordnance Survey.



SITE PLAN - EXISTING PARKING PLAN
SCALE 1:500

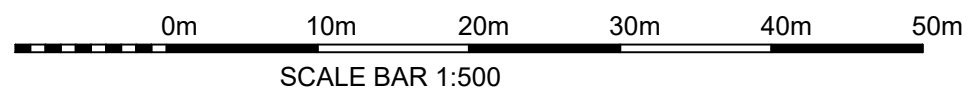

SITE PLAN - PROPOSED PARKING PLAN
SCALE 1:500



JAKE
UNDERWOOD
PLANNING & BUILDING DRAWINGS

PROJECT:
16 PINECROFT ROAD,
WOKINGHAM RG41 4AL

DETAIL:
PARKING PLANS

PLANNING PERMISSION

JOB No: 2435 | DRG No: 004

SCALE @ A3: AS SHOWN | REV: A

CONTACT:
JAKE UNDERWOOD
Web: www.jakeunderwood.com
Email: info@jakeunderwood.com
Phone: 07784927778