


Proposed Site Plan

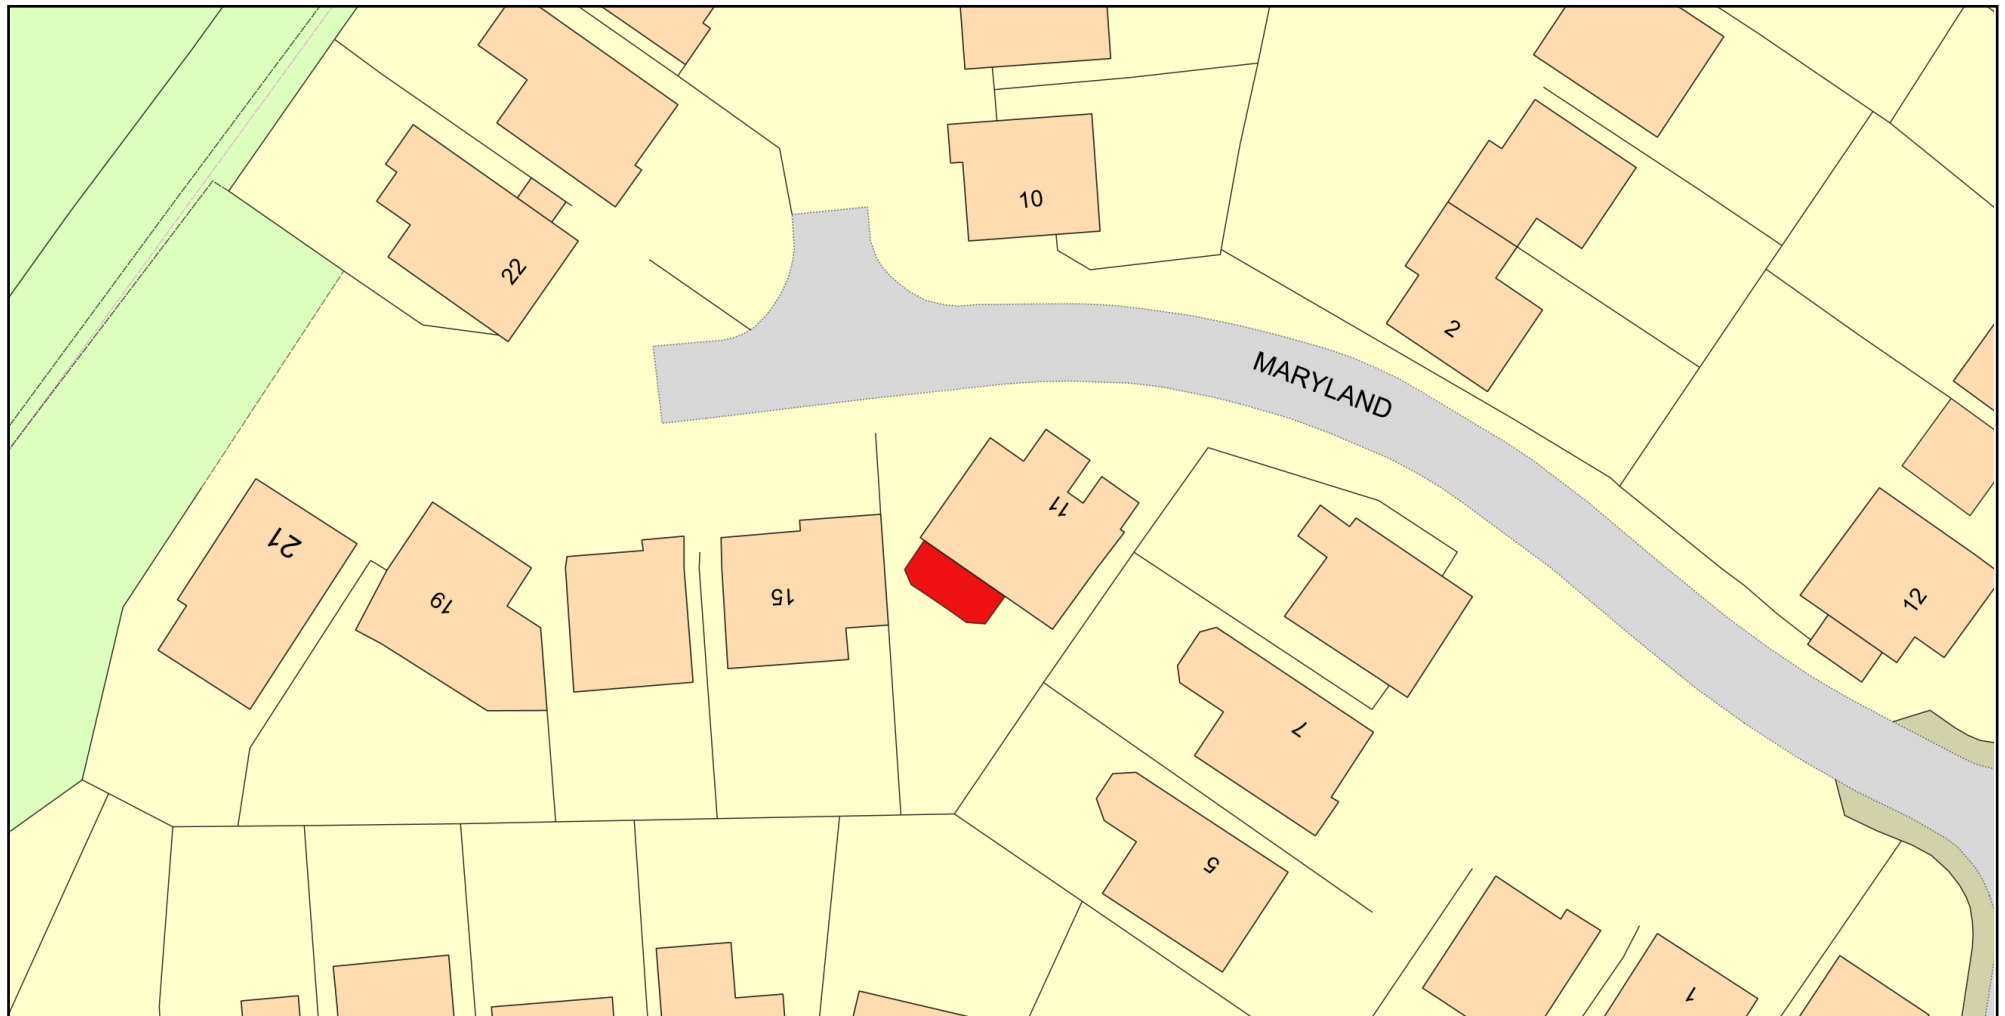

0 20
Metres



Plan Produced for: Loades-Bannon

Date Produced: 03 Dec 2024

Plan Reference Number: TQRQM24338082510170

Scale: 1:500 @ A4

© Crown copyright and database rights 2023 OS 100042766

