

DEVELOPMENTS IN DESIGN LTD


WWW.DEVELOPMENTSINDESIGN.CO.UK
TEL.01344 641286



EXISTING GROUND FLOOR PLAN

DO NOT SCALE FROM PLANS

PROPOSED FIRST FLOOR EXTENSION AND REAR EXTENSION

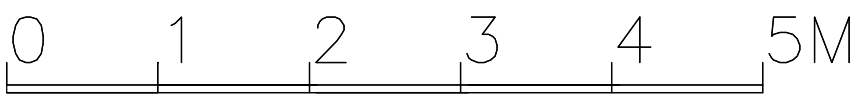

DRAWING NO. BK.003
DATE 16.6.26
SCALE 1:50

MR AND MRS BARKER

89A ELLIS ROAD CROWTHORNE BERKS RG45 6PJ