
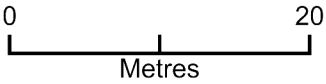


Site Plan

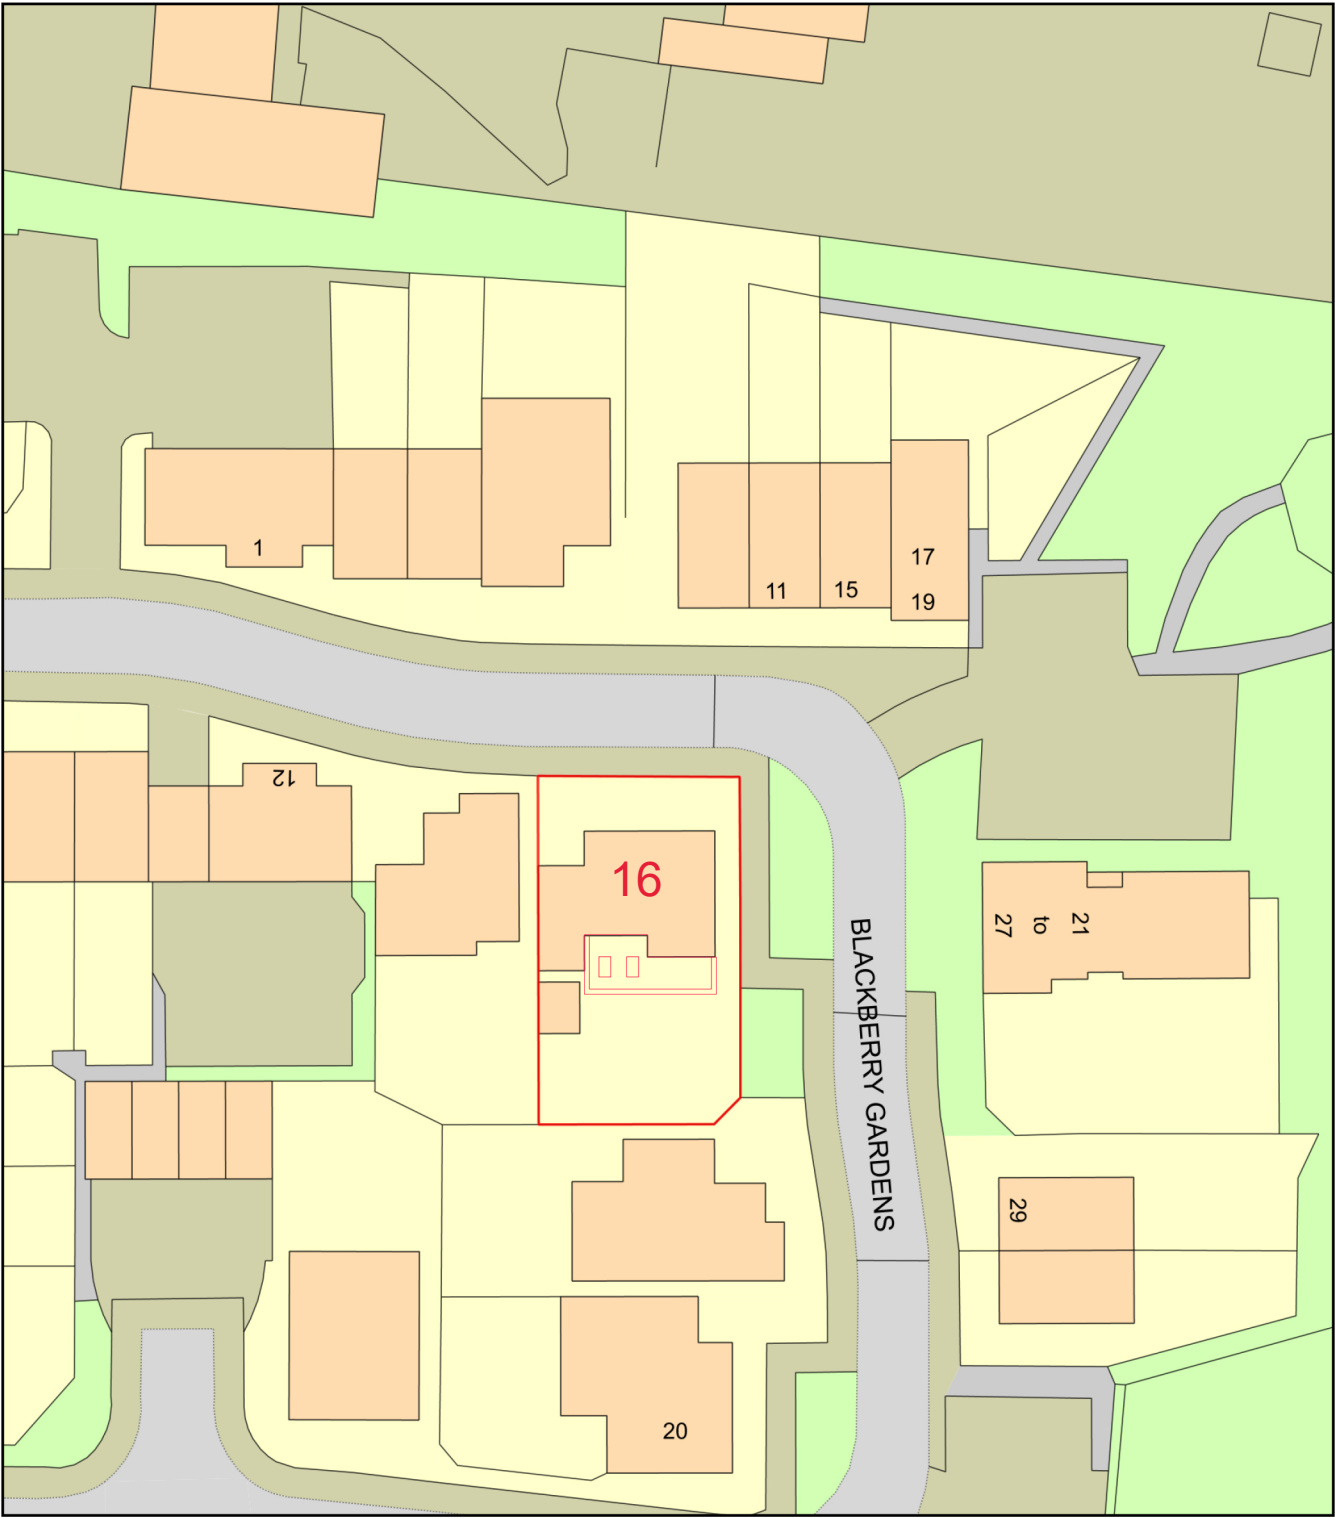

Plan Produced for: Planning application
Date Produced: 31 Mar 2026
Plan Reference Number: TQRQM26090165000479
Scale: 1:500 @ A4