



ROSE STREET

No.38


No.36

adjacent
property
garden

adjacent
property
garden

No.36 & No.38
SHARED
Garden

adjacent
property
garden

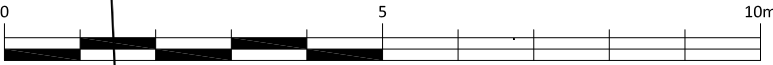



FOR INFORMATION



Osborne Wolf Ltd.

Osborne House, High Street
Stoke Ferry, PE33 9SF

Project: ROSE STREET DEVELOPMENTS
WOKINGHAM

Project Address: 36 & 38 ROSE STREET
WOKINGHAM, RG40 1 XU

Title: SITE PLAN - EXISTING

Project No: P003.10	Date: 18.09.2024
Drawn: SRH	Checked: SMD

Drawing No: P003.10-900

Scale: 1:200 @ A2 Rev: 00