



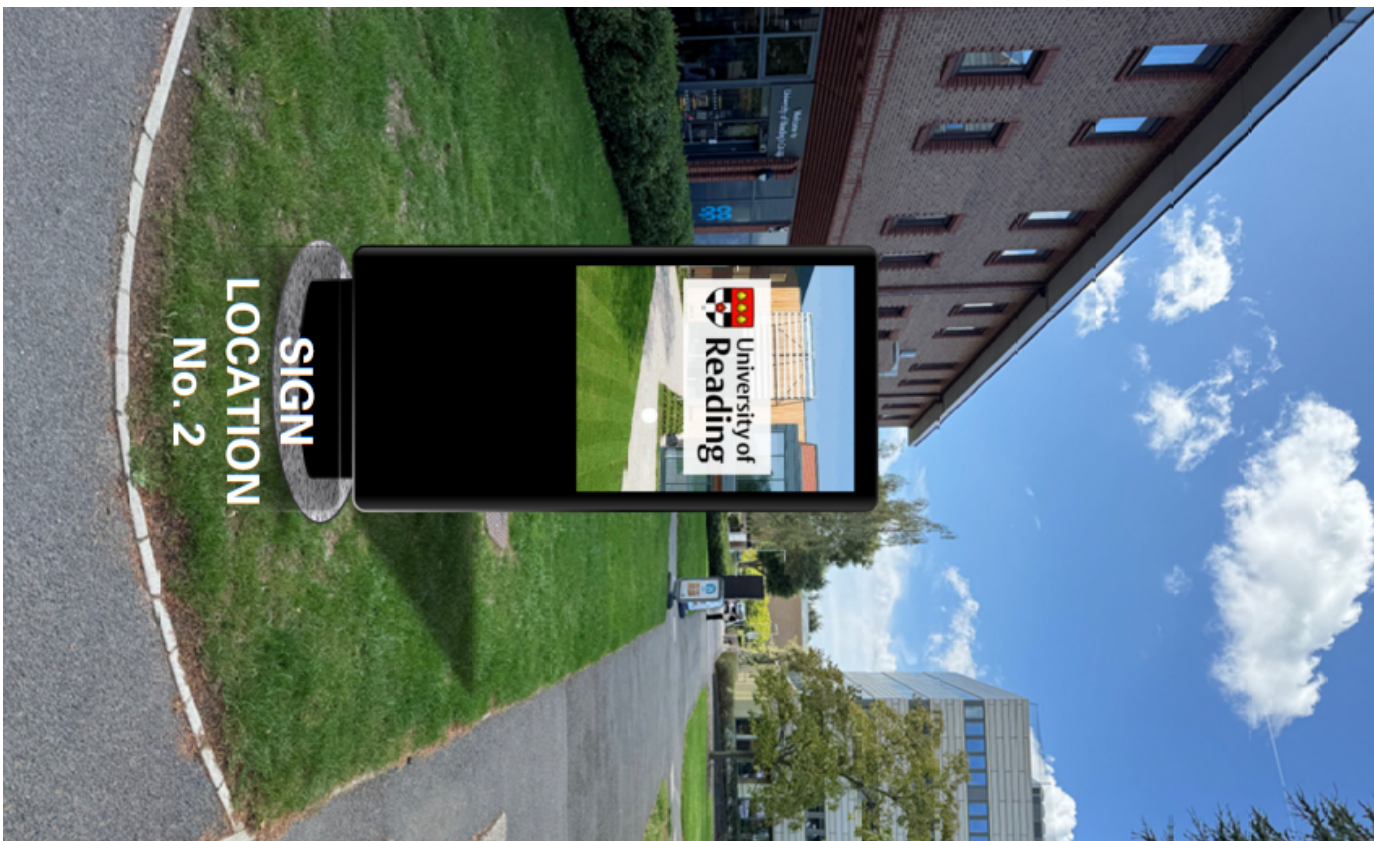

DIGITAL IMAGE SIGN LOCATION 2 (NO TO SCALE)





SITE PLAN (DIGITAL SIGN LOCATIONS 1-3) 1/1250 SCALE

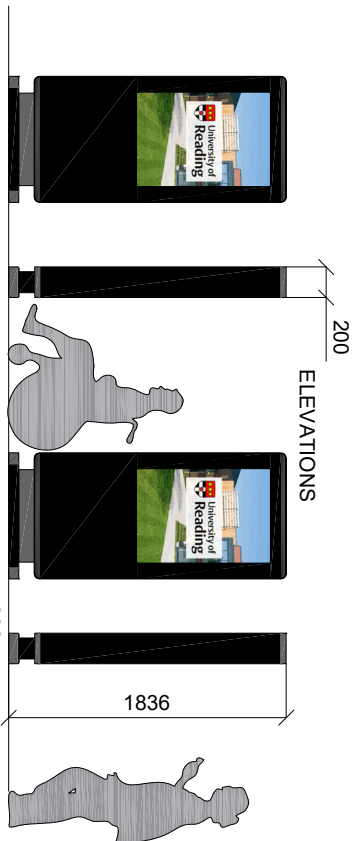

GENERAL DIGITAL SIGN PROPOSAL

General Specification
High Brightness Sunlight Readable (250cd/m²) 25 x @1 Units
4K Resolution for 65" Screen Size Dynamic Brightness
Wide Viewing Angle – 177.5°
Vandal & Weather Resistant Enclosure (IP65)
Aluminum encased body in a matt black finish.
Anti-Reflective Glass
Smart Temperature Control with Air-Con
24/7 Usage Commercial Grade Panel
Freestanding (Ground Fixe)
User Friendly Plug & Play via USB
Optional Network & Touch Screen Upgrade
3 Year Warranty & Lifetime Technical Support

SIGN ELEVATION AND DIMENSIONAL INFORMATION 1/50 SCALE

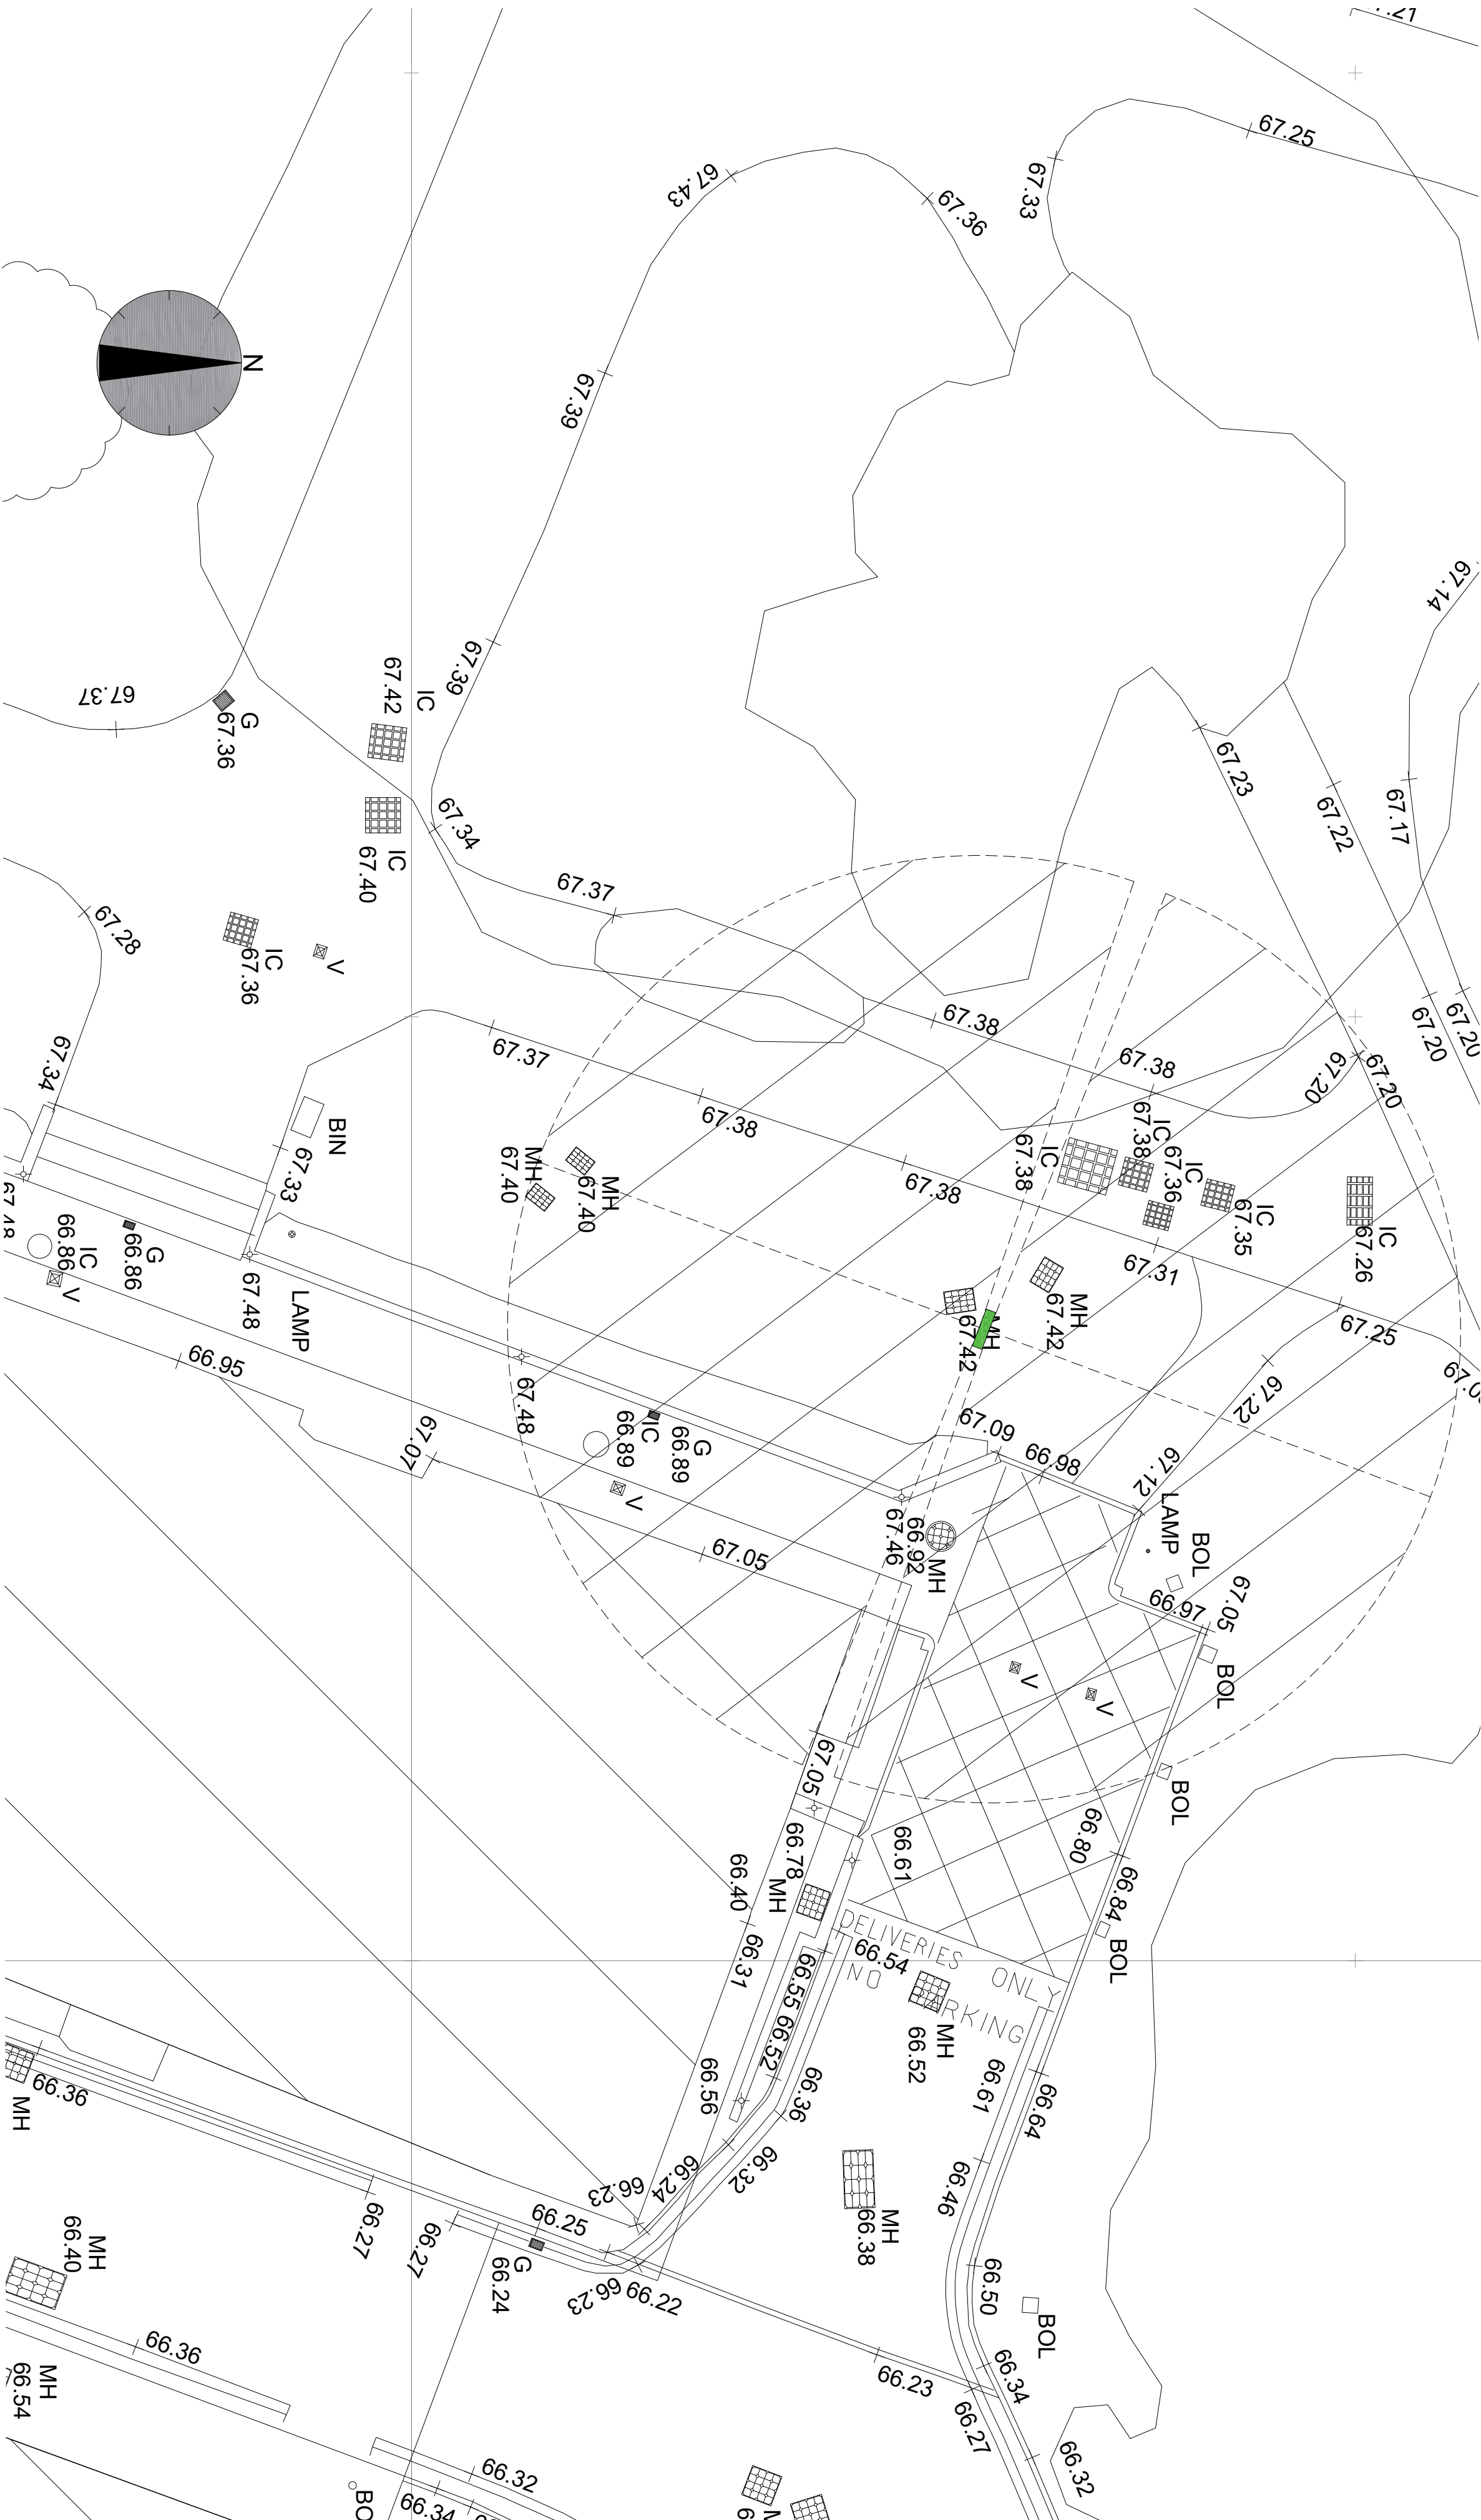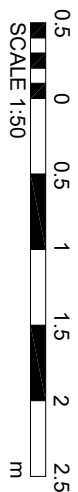

SITE PLAN (DIGITAL SIGN LOCATION 2) 1/100 SCALE

DISCLAIMER NOTES:

- THIS DOCUMENT IS COPYRIGHT OF RIDGE AND MUST BE TREATED AS CONFIDENTIAL. IT IS NOT TO BE REPRODUCED, COPIED, OR DISTRIBUTED WITHOUT PRIOR WRITTEN CONSENT OF RIDGE.
- RIDGE ACCEPTS NO RESPONSIBILITY FOR ANY DISCREPANCIES ARISING DUE TO RIDGES INCONSISTENCY OR MISUNDERSTANDING OF THE INFORMATION PROVIDED.
- ALL DIMENSIONS MUST BE CHECKED ON SITE PRIOR TO COMMENCEMENT OF ANY WORKS.
- THE INFORMATION MUST BE READ IN CONJUNCTION WITH ALL SUPPORTING DOCUMENTS PRODUCED BY RIDGE AND OTHER PROJECT DISPARATES.
- RIDGE ACCEPTS NO RESPONSIBILITY OR LIABILITY FOR THE ACCURACY OF BACKGROUND INFORMATION PROVIDED BY THIRD PARTIES THAT MAY BE REPRODUCED OR RELIED UPON.
- USERS OF THIS DOCUMENT ARE RESPONSIBLE FOR CHECKING WHICH REVISION IS CURRENT.
- THE DOCUMENT STATUS 'INFORMATION OR PRELIMINARY' INDICATES THAT THIS DOCUMENT IS NOT TO BE USED FOR ANY DECISION MAKING AND NO RESPONSIBILITY FOR THE COMPLETENESS OF INFORMATION UNDER THIS STATUS.
- THIS DOCUMENT HAS BEEN PROVIDED AT A SUITABLE SCALE AND ACCURACY IN LINE WITH THE REQUIRED PURPOSES OF LAND BOUNDING & UTILITIES POSSESSION. NOTE: NOT ALL INFORMATION IS SHOWN ON THIS DOCUMENT. THE INFORMATION SHOWN IS FOR INFORMATION ONLY AND SHOULD NOT BE USED FOR ANY DESIGN OR CONSTRUCTION PURPOSES.
- RIDGE ACCEPTS NO RESPONSIBILITY FOR ANY INACCURACIES OCCURRED BY OBLISCURED AND/OR INACCESSIBLE AREAS IN THE FIELD OF SOME OBSERVATIONS. MEASUREMENTS ARE TAKEN TO THE VISIBLE FACES AND/OR FINISHES, AS SUCH, RIDGE ACCEPTS NO RESPONSIBILITY FOR ANY DISCREPANCIES, VARIATIONS, OR INACCURACIES AS A RESULT.
- ALL DIMENSIONS AND COORDINATES ARE OBTAINED FROM THE SURVEY DATA AND SYMBOLIC REPRESENTATION ONLY AND SHOULD NOT BE USED FOR ANY SIZING OR CALCULATIONS. WHERE POSSIBLE SUITABLE SIZES HAVE BEEN SELECTED FROM UK STANDARDS. WHERE POSSIBLE SUITABLE SIZES SHOULD BE SELECTED FROM UK STANDARDS.
- ALL LEVELS AND COORDINATES ARE RELATED TO A LOCALIZED ARBITRARY SITE DATUM.
- ALL MEP ELEMENTS AND FIRE RELATED ASSETS WITHIN THIS DOCUMENT ARE FROM A VISUAL, NON-INTRUSIVE INSPECTION ONLY. RIDGE ACCEPTS NO LIABILITY FOR ANY INACCURACIES IN IDENTIFICATION OF THESE ITEMS. A FULL MEP / FIRE ENGINEER SURVEY SHOULD BE CARRIED OUT BY A SUITABLE QUALIFIED ENGINEER FOR DETAILS AND COMPLETION.

DRAWING NOTES:

SURVEYED BY: DB	SURVEY DATE: 14/09/2025
COORDINATES: #####	DATUM: #####

REV. DESCRIPTION	DATE	BY	CHKD
ORIGINATOR: www.ridge.co.uk			

RIDGE PROJECT NO:

CLIENT: UNIVERSITY OF READING WHITE KNIGHTS CAMPUS



IN ASSOCIATION WITH:		
PROJECT:	DIGITAL SIGN PROPOSAL	
	UOR WHITEKNIGHTS CAMPUS	
	READING	
TITLE:	DIGITAL SIGN LOCATION 2	
	IMAGE OF SIGN 2	
DRAWN BY: DBP	CHECKED BY: TO BE QA	APPROVED BY: KH
SCALE: STATED @A1	DATE: 16/10/2025	
STATUS: DESCRIPTION:	S6 SUITABLE FOR PIM AUTHORISATION	
DRAWING NO:	5031000	PLG XX XX X XX7 OF 11
PROJECT: QRG:	FUNCTION: SPATIAL:	FORM: DISC: NUMBER: REV: