


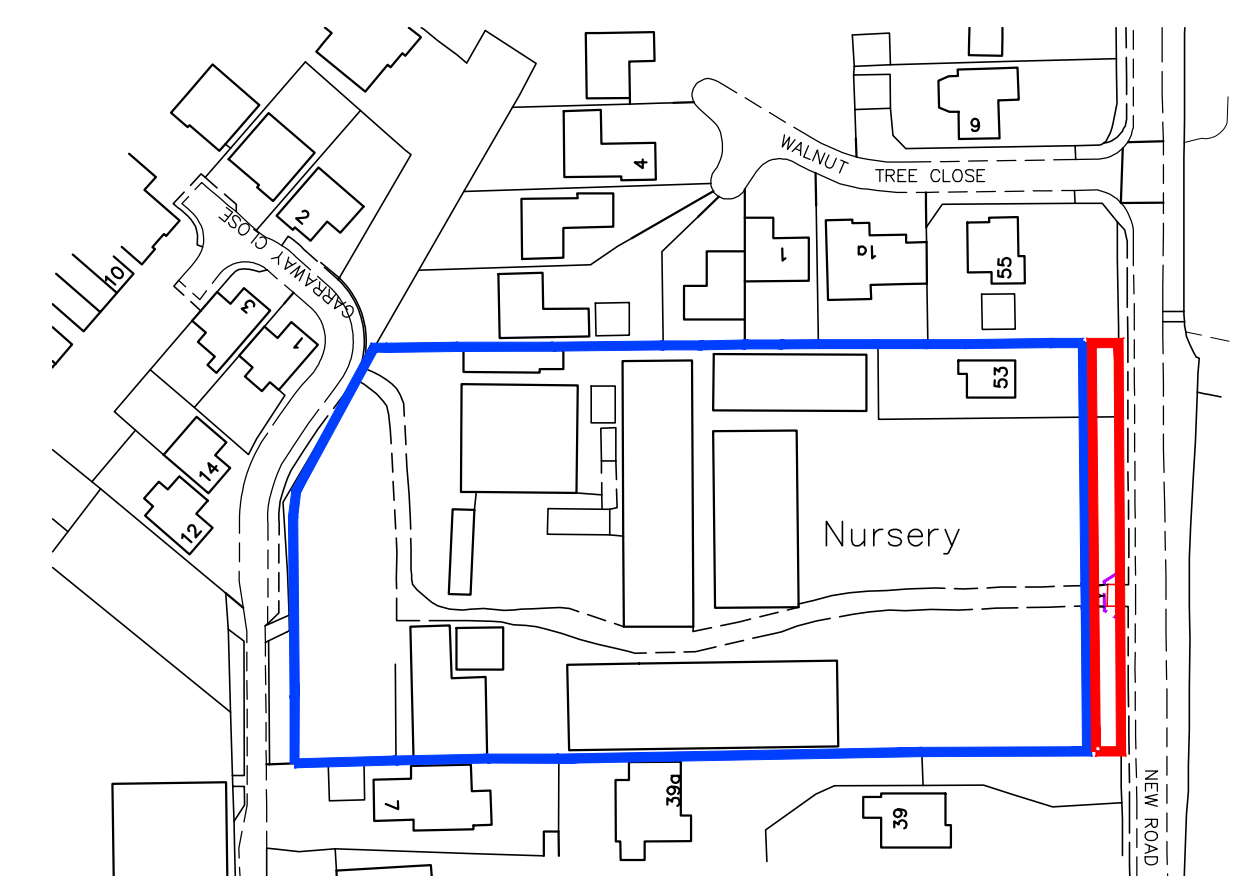

## Location Plan 1:1250

|           |   |   |                   |     |          |            |            |                |                 |                                              |  |
|-----------|---|---|-------------------|-----|----------|------------|------------|----------------|-----------------|----------------------------------------------|--|
| Revisions | <div>Drawings Notes</div> <div>1. this is not a survey drawing - all dimensions to be checked on site.</div> <div>2. do not scale off this drawing.</div> <div>3. the copyright of this drawing is the property of Westbourne Homes</div> <div>4. all discrepancies to be reported to the architect</div> <div>5. please ensure that this drawing is read together and cross referenced with all other relevant architectural drawings, schedules and specifications.</div> <div>6. please ensure that this drawing is read in conjunction with all other consultants/specialist contractors drawings, schedules and specifications.</div> <div>7. Westbourne Homes is a trading name of Westbourne Group Ltd Registered address 5a Frascati Way, Maidenhead Berks. Re. No. 10166000.</div> | <div><div><div>WESTBOURNE</div><div>HOMES</div><div>Farthings Barn, Ashridge Wood Business Park, Warren house Road,<br/>Wokingham, Berks. RG40 5RD    Tel. 0118 467 0951</div></div></div> |                   |     |          |            |            |                |                 | Project Hyde Nursery<br>New Road<br>Ruscombe |  |
|           |   | Title Location/Site plan and Elevations   |                   |     |          |            |            |                |                 |                                              |  |
|           |   | Org. No.   | 040_PL_Advert_101 | Rev | Drawn DE | Checked CS | Date 08/26 | Scale As Noted | Status Planning |                                              |  |
|           |   |   |                   |     |          |            |            |                |                 |                                              |  |
