


EXISTING SITE PLAN
Scale: 1:200

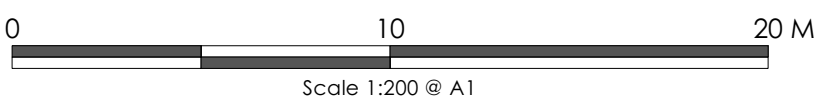

No.		Date:	Revision Notes:		Revised By:	Notes:		dp architects design planning architecture RIBA AA CIAT DP Architects The Old Brewery Tap, 3 Station Street, Wallingford, Oxfordshire, OX10 9BU Tel: 01491 613 066 Email: mail@dparchitects.co.uk	Client		MR NIGEL HOATH		Drawing		EXISTING SITE PLAN													
A		11/09/2025	Scale revised to 1:200.		CB							Project		RESIDENTIAL ALTERATIONS				Scale		Dwg No.		Revision						
																			HOLME FARM, ASTON, HENLEY-ON-THAMES, RG9 3DJ				1:200 @A1		25 HFNH EX01		A	
																							Drawn:		CB			
																							Date		11/06/2025		Status	
																											EXISTING	

Only to be scaled from for planning and land registry purposes. All figured dimensions are in millimeters unless otherwise stated. Contractors must verify all dimensions before starting work and any discrepancies are to be reported to David Parker Architects Ltd. © This drawing is the property of David Parker Architects Ltd. Copyright is reserved by them and is issued on the condition that it is not copied or disclosed by or to any unauthorised persons without the prior consent in writing by David Parker Architects Ltd.