
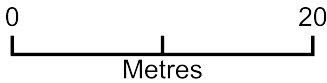


Site Plan

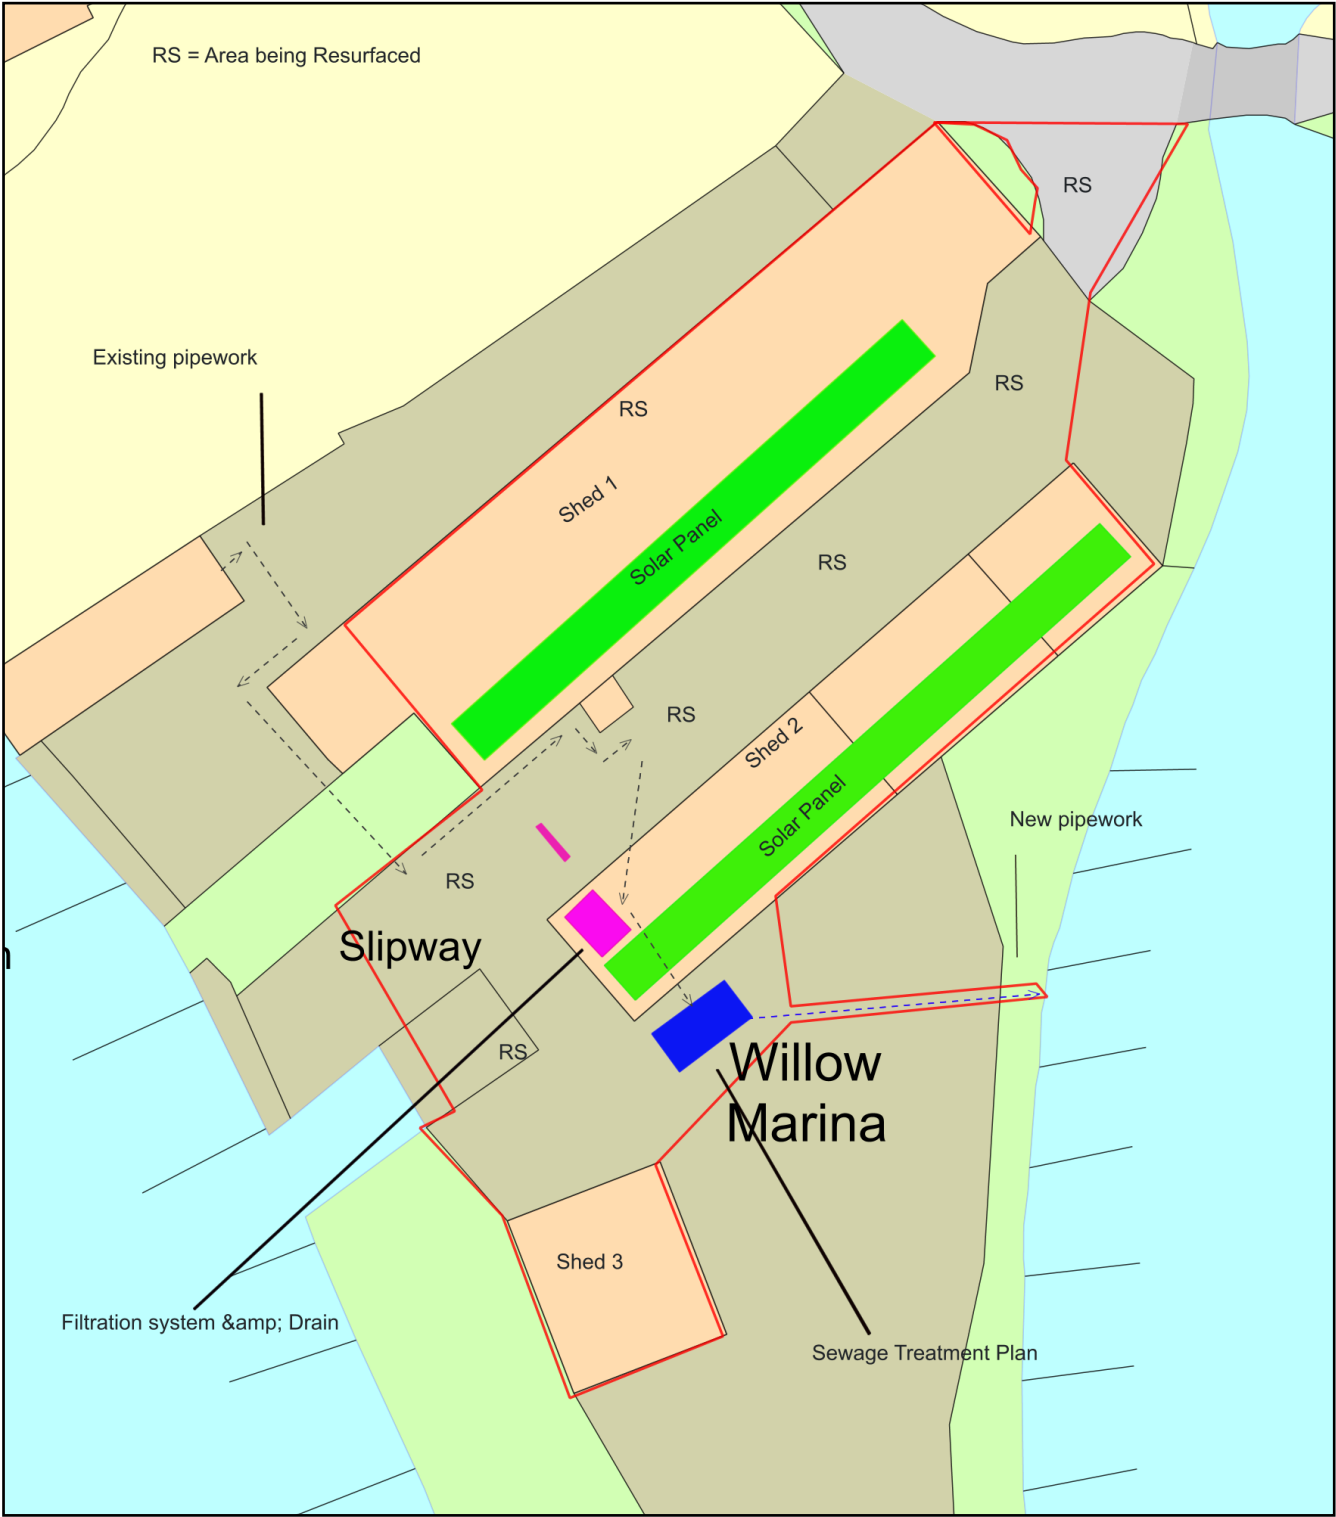

Plan Produced for: Val Wyatt Marine Ltd
Date Produced: 22 May 2025
Plan Reference Number: TQRQM25142131654186
Scale: 1:500 @ A4