


Respect for Surrounding Scale

Although the proposed footprint is larger than the existing dwelling, it is modest and proportionate in the wider context. The surrounding area contains numerous properties—particularly along South Drive and Bath Road—with generous footprints and substantial massing. The design draws on these local precedents while remaining in scale with Old Bath Road’s more varied and sensitive residential grain.

Careful consideration has been given to site boundaries, spacing, and landscaping, ensuring the new home enhances rather than disrupts the rhythm of the street.

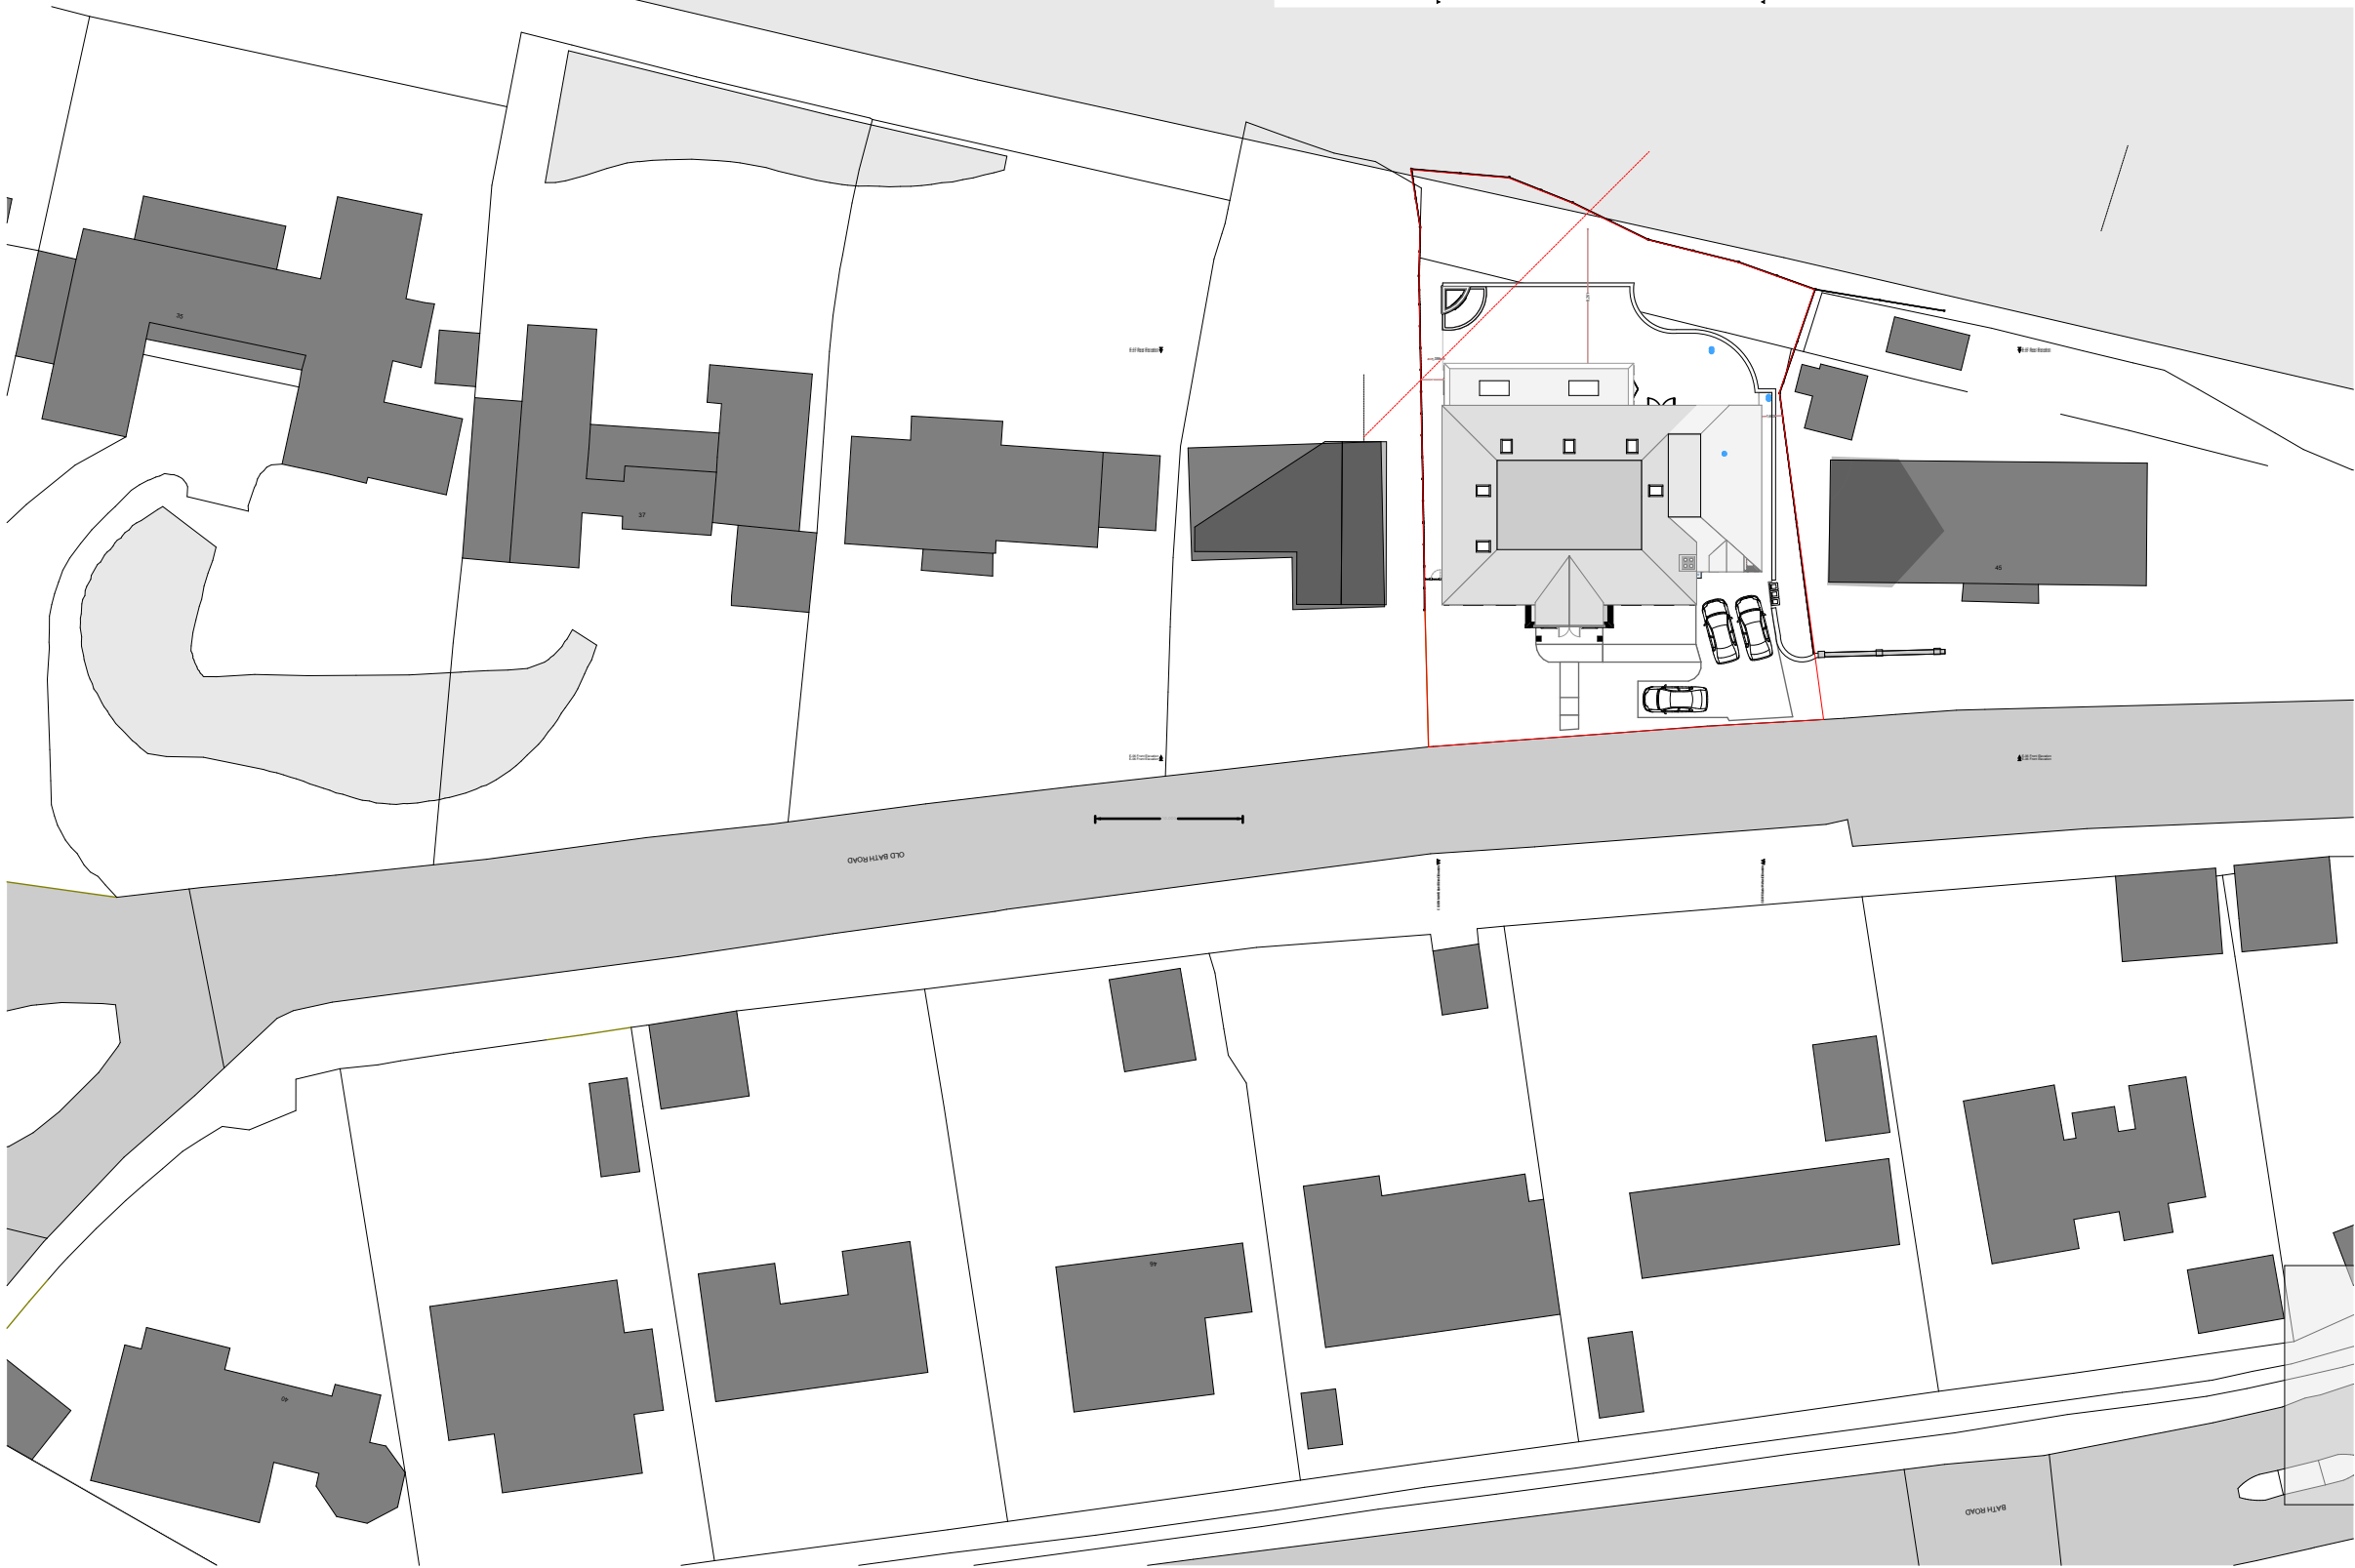


© This drawing remains the property of The Keen Partnership and shall not be copied without prior written consent.

All dimensions to be checked on site and any discrepancies to be reported before work commences.

Notes:

Date	Rev	Comments	By	Chk'd

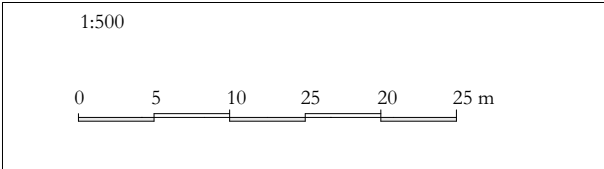

THE KEEN PARTNERSHIP
The Courtyard
Edinburgh Road
Reading RG30 2UA
Tel: 0118 9510 855
Fax: 0118 9510 866
chris@keenpartnership.co.uk
www.keenpartnership.co.uk

cabe
chartered association
of building engineers

RICS

Client:
Ikra and Zulaikha Arif

Job Title:
New Build at 9446-43 Old Bath Rd, Sonning, Reading RG4 6SY

Drawing Title:
Proposed Site Plan 1:500 REV 02

Drawing Date: 24.05.25	Status: Proposed		
Issue Date: 04/08/2025	Drawn By: CM	Scale: @A3	
	Job No: 9446	Drawing No: 9446 PL-03.02	Rev: