



ARBORFIELD GREEN DISTRICT CENTRE

HOUSE TYPE PACK

Prepared by **Pegasus Group Ltd** on behalf of **Taylor Wimpey**

P25-1107-DE-02G | JANUARY 2026


PLOTS: 7, 30(H), 31(H), 40, 41, 42
PLEASE REFER TO MATERIALS PLAN FOR DETAILED SPECIFICATION
INDICATIVE LOCATION OF PV PANELS & EXACT DETAILS TO BE CONFIRMED

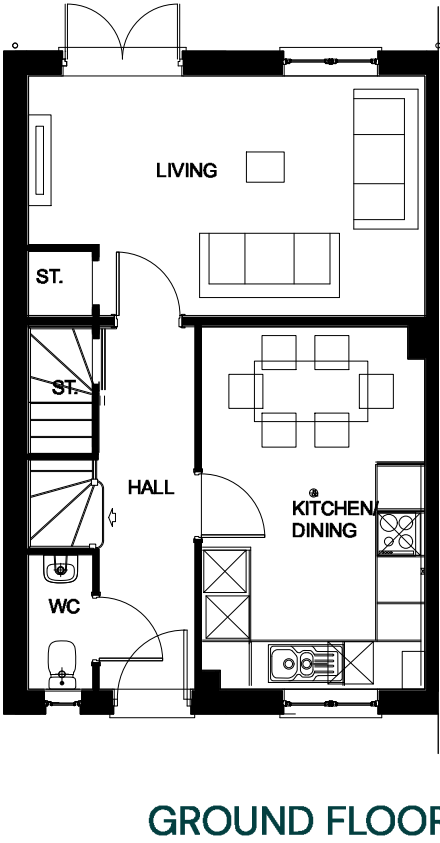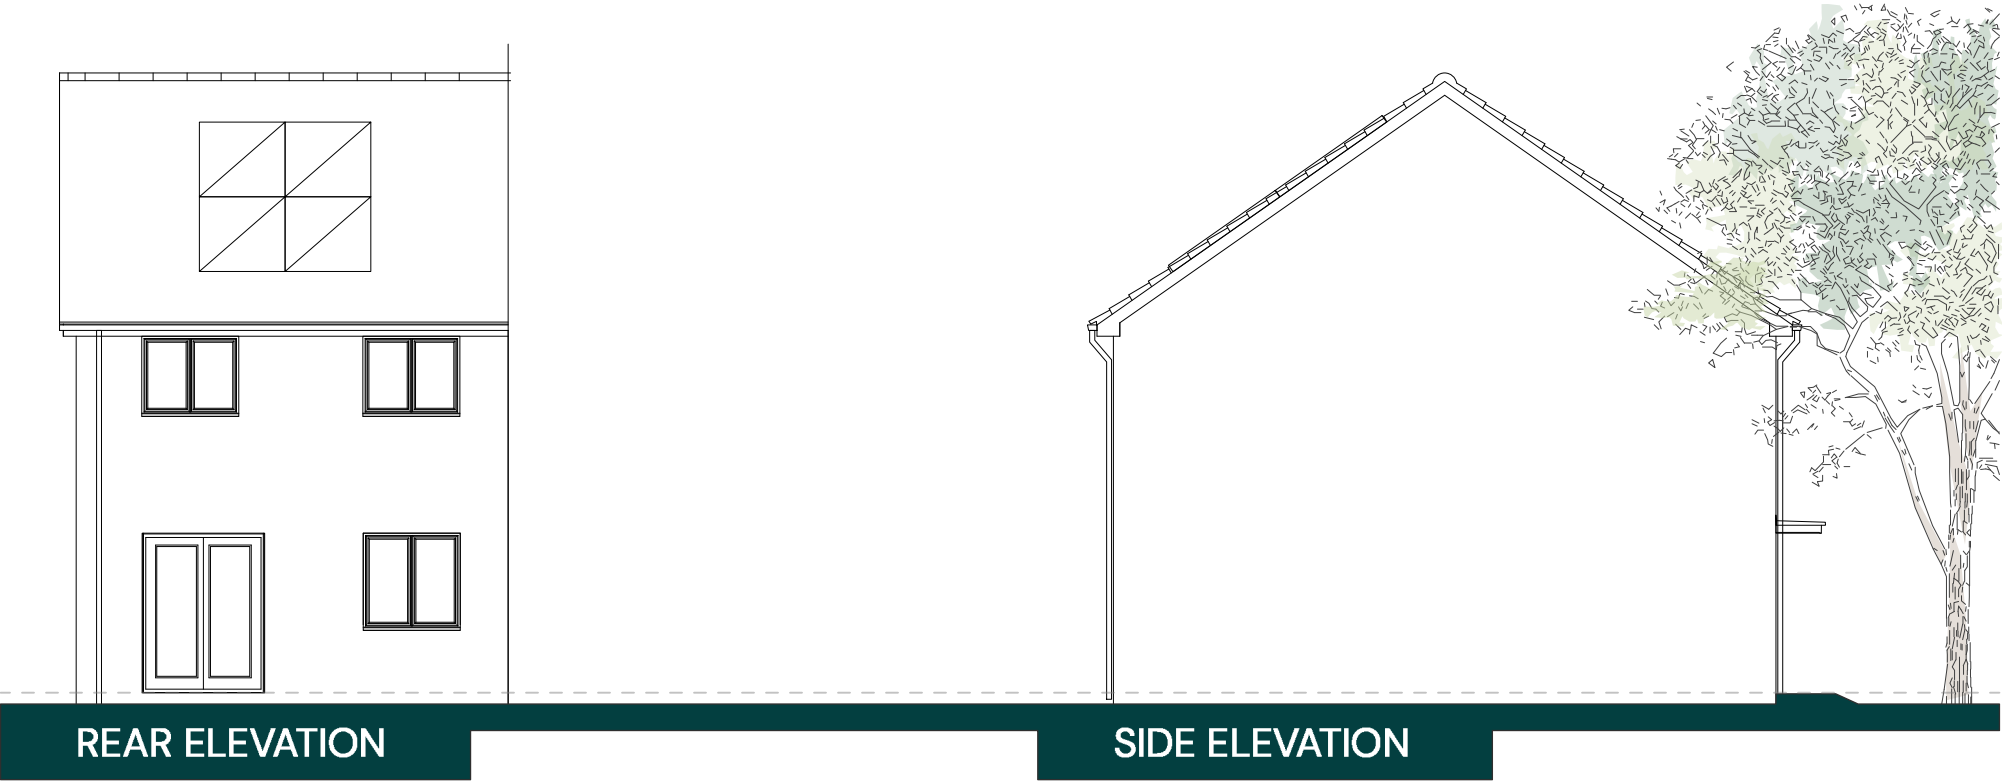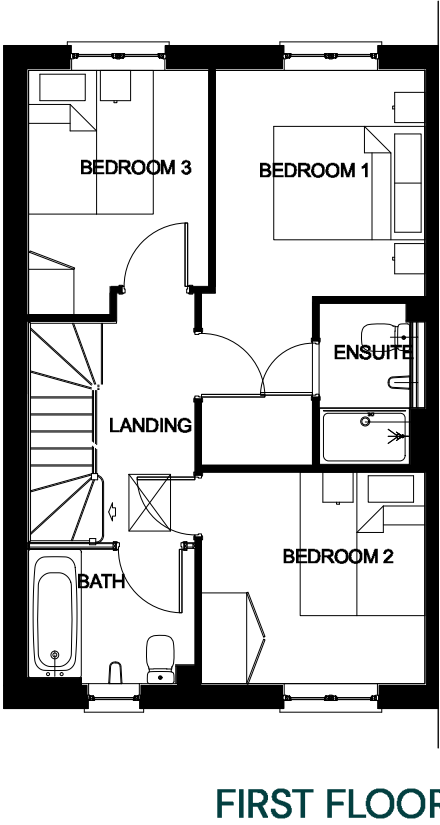


0 1 2 5m




FRONT ELEVATION

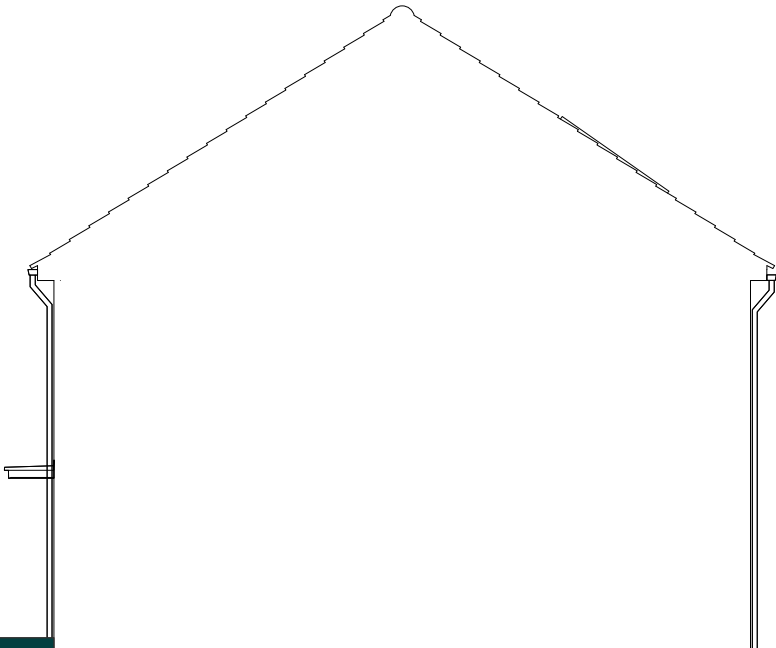


SIDE ELEVATION

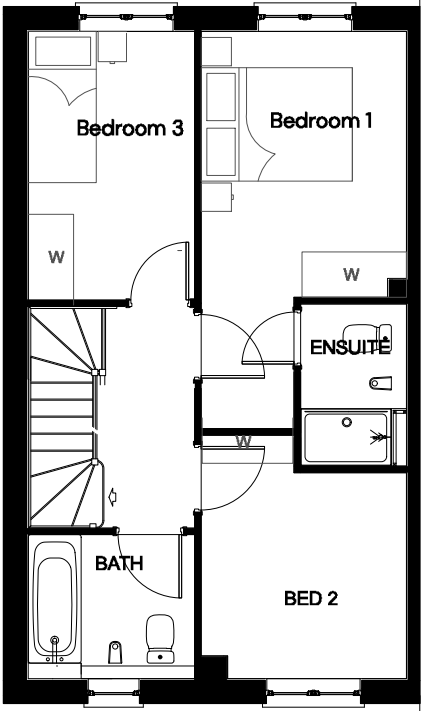


FIRST FLOOR

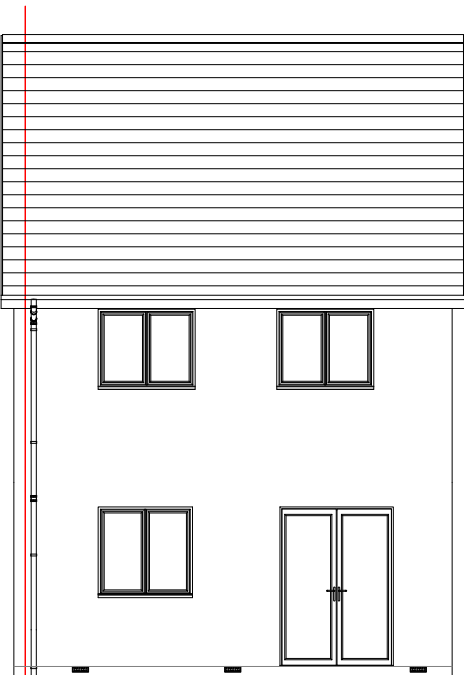

REAR ELEVATION

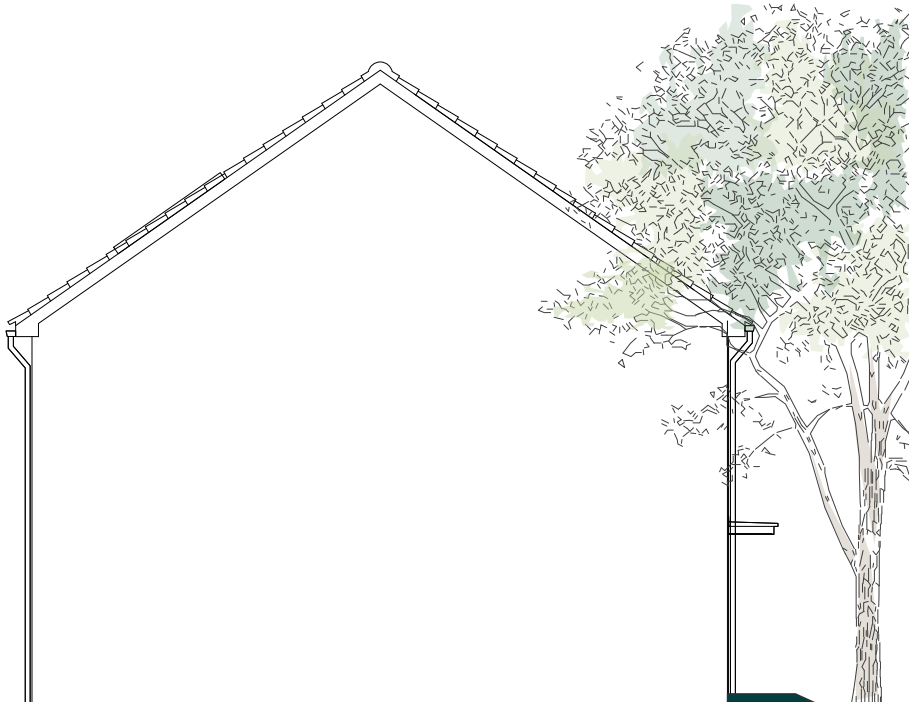


SIDE ELEVATION


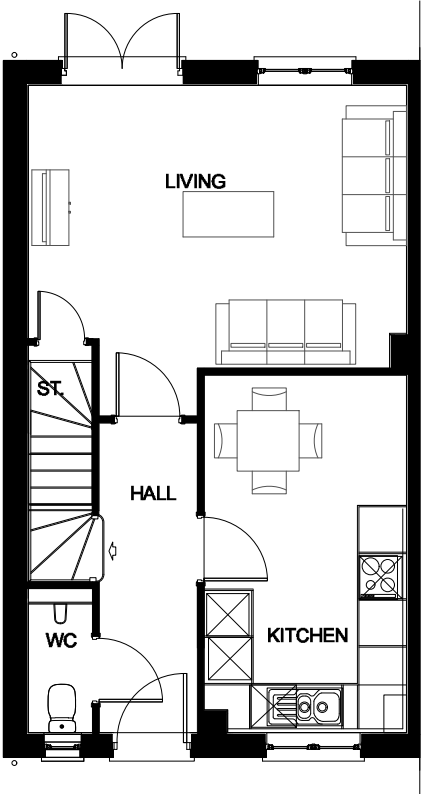


GROUND FLOOR



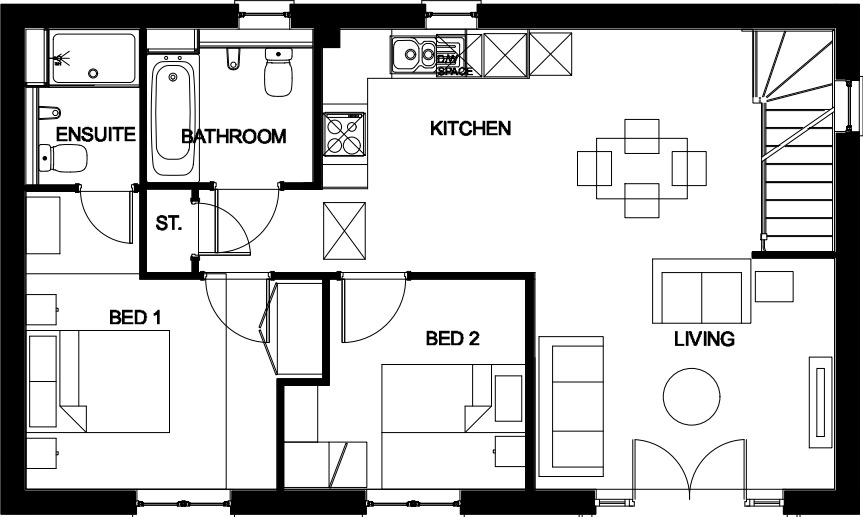

FIRST FLOOR

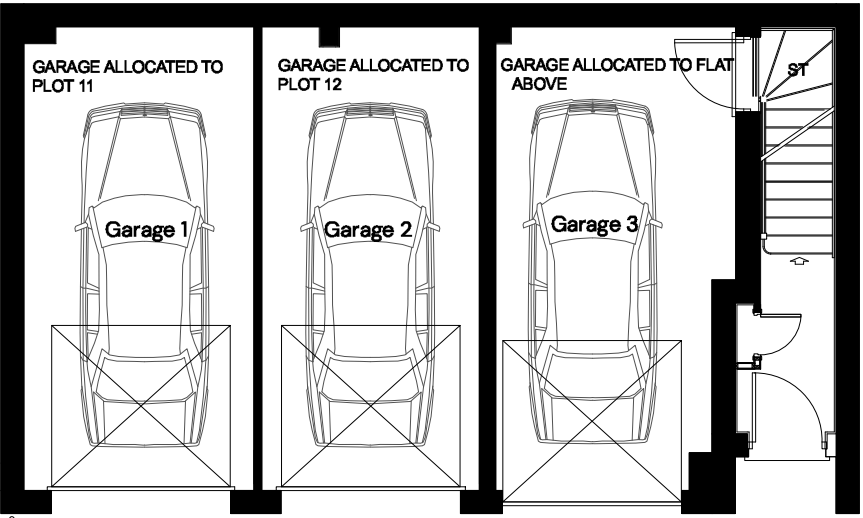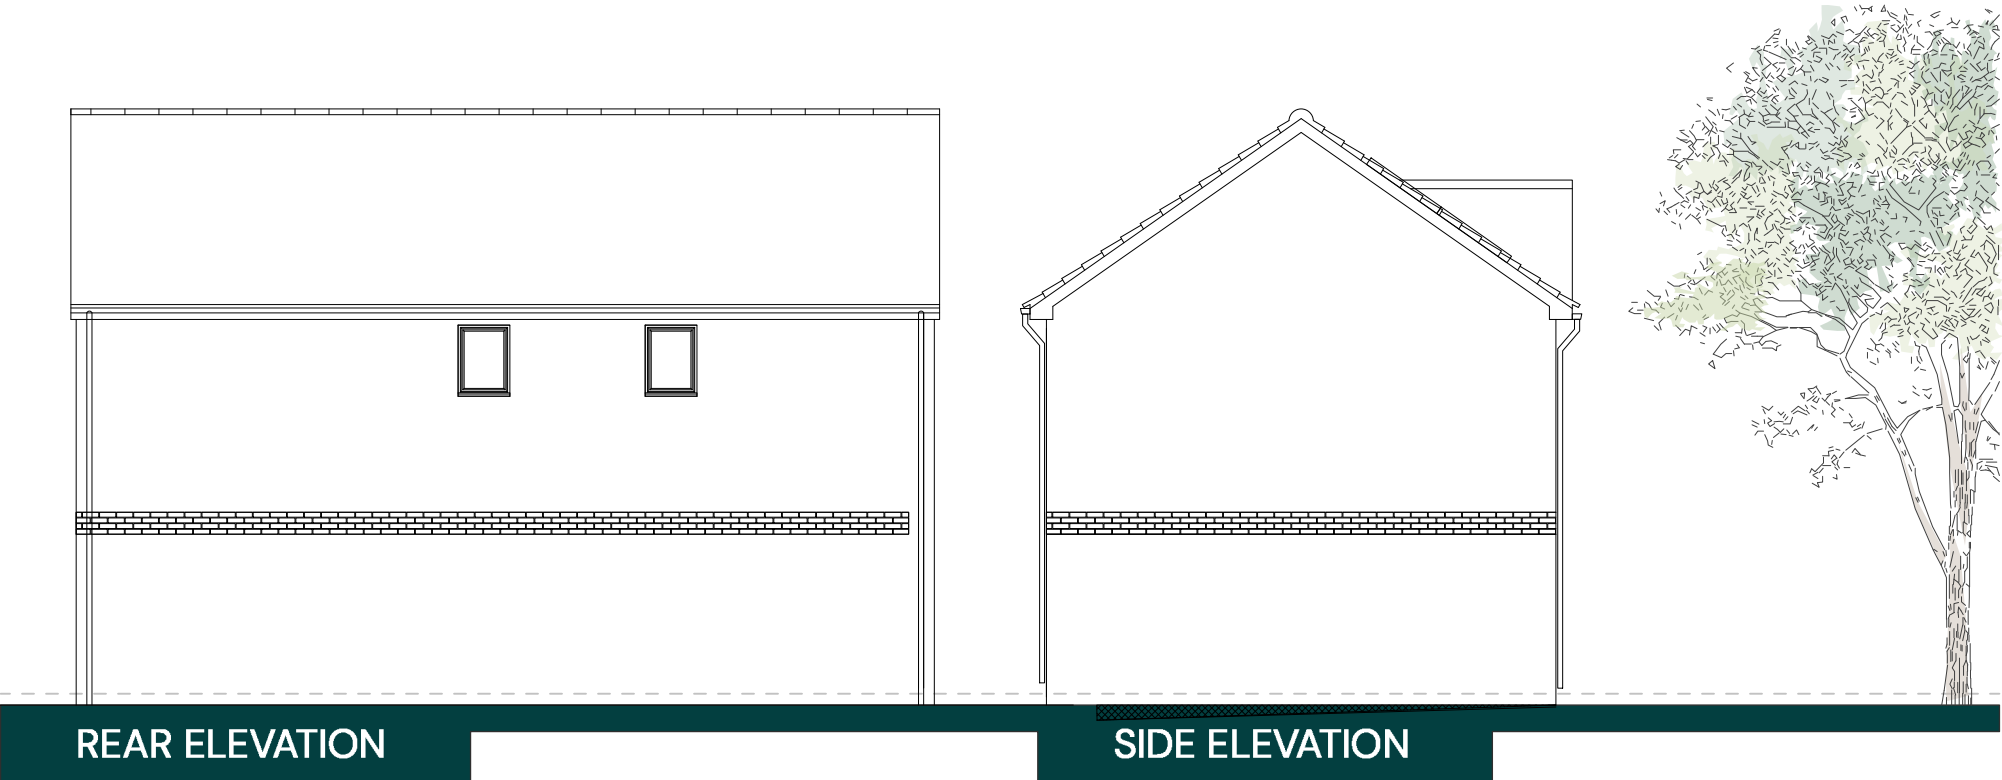


GROUND FLOOR




FRONT ELEVATION



SIDE ELEVATION

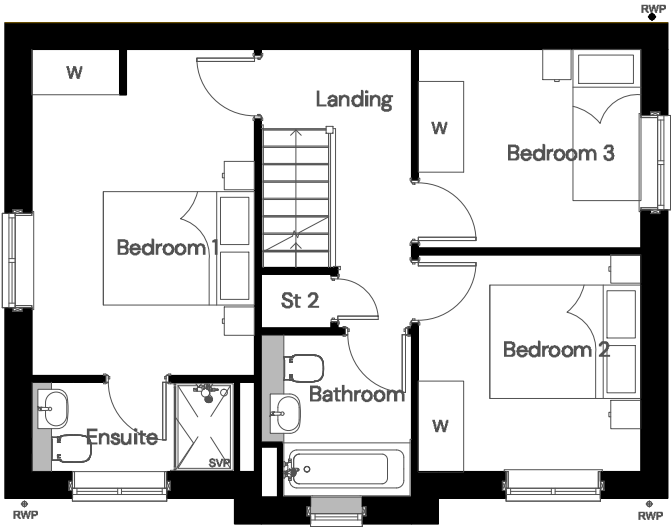


FIRST FLOOR

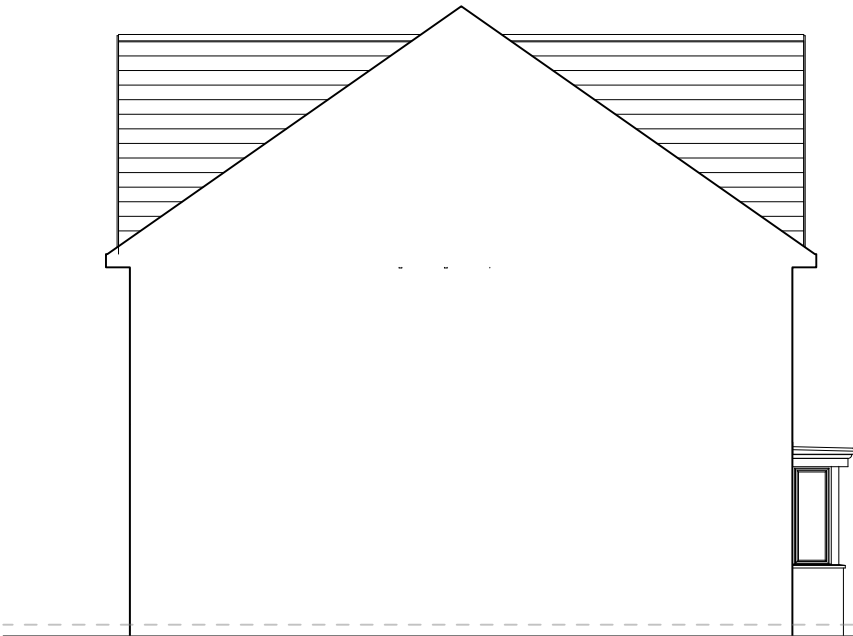

REAR ELEVATION



SIDE ELEVATION

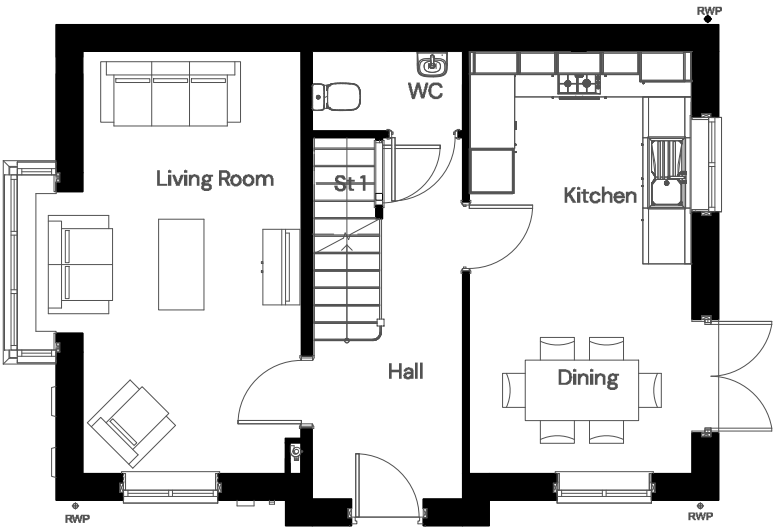

GROUND FLOOR




PLOTS: 39, 43(H)
PLEASE REFER TO MATERIALS PLAN FOR DETAILED SPECIFICATION
INDICATIVE LOCATION OF PV PANELS & EXACT DETAILS TO BE CONFIRMED




FRONT ELEVATION



SIDE ELEVATION

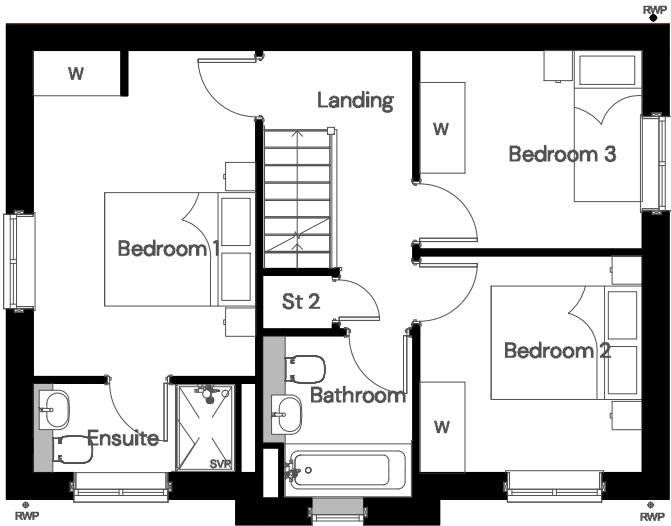


FIRST FLOOR

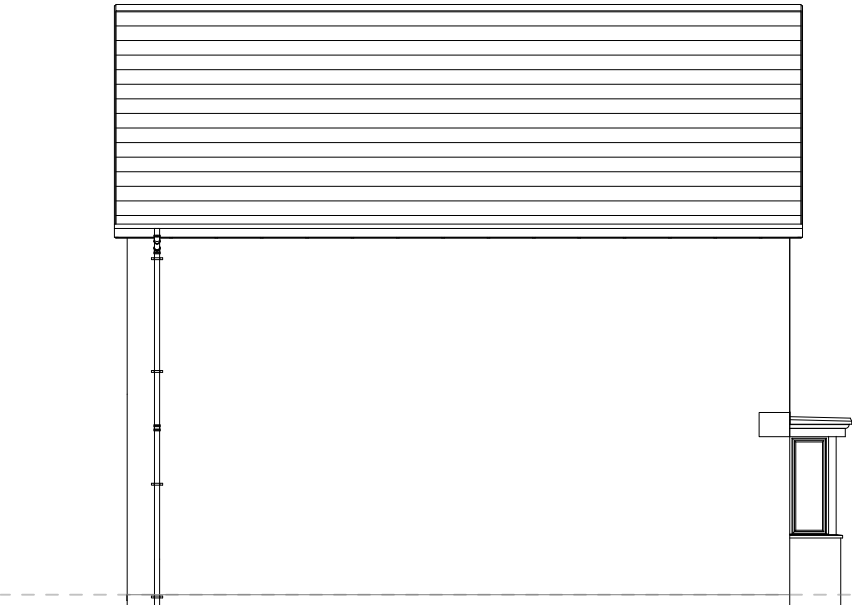

REAR ELEVATION



SIDE ELEVATION

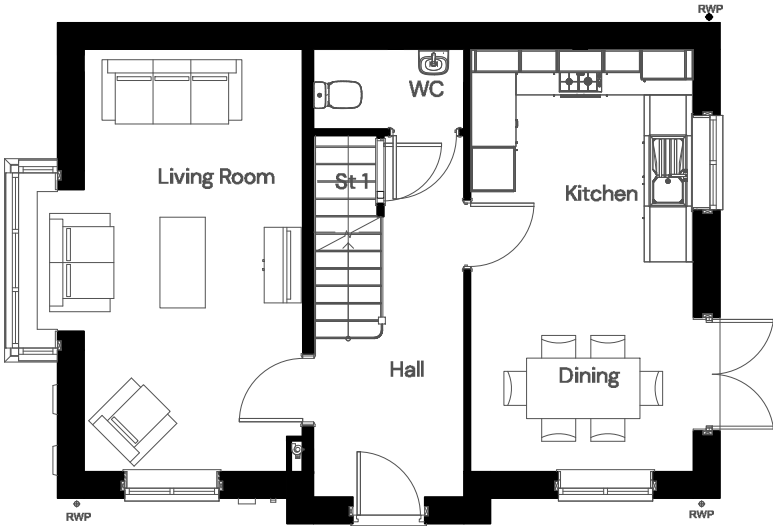

GROUND FLOOR




PLOTS: 1
PLEASE REFER TO MATERIALS PLAN FOR DETAILED SPECIFICATION
INDICATIVE LOCATION OF PV PANELS & EXACT DETAILS TO BE CONFIRMED



FRONT ELEVATION



SIDE ELEVATION

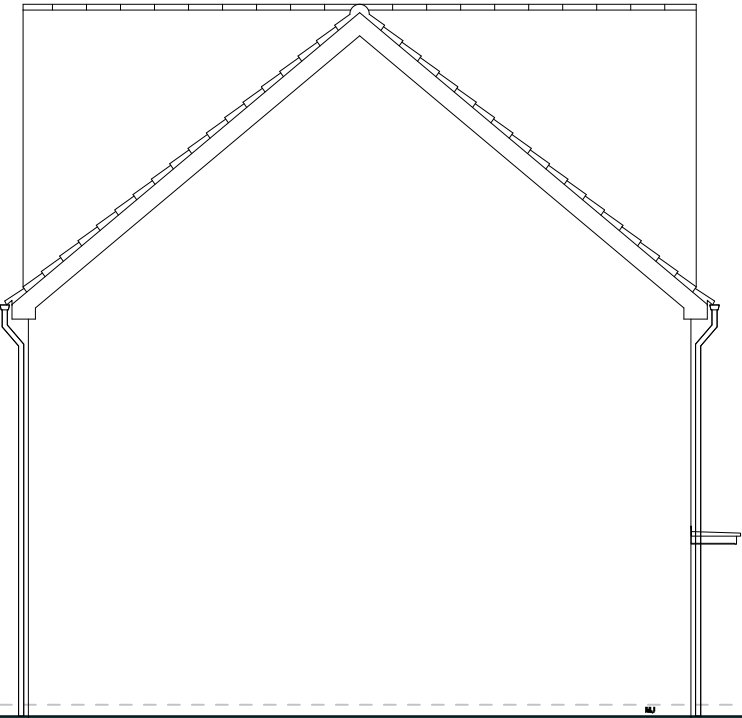

REAR ELEVATION



SIDE ELEVATION


0 1 2 5m

ARBORFIELD GREEN DISTRICT CENTRE – CHESHAM V2 ELEVATIONS


| PEGASUSGROUP.CO.UK | TEAM/DRAWN BY: FBO/FD | APPROVED BY: THA | DATE: 04/08/2025 | SCALE: 1:100@A3 | DRWG: P25-1107_DE_02_B_22 | CLIENT: TAYLOR WIMPEY |




All Intellectual Property Rights (including but not limited to copyright) subsisting in or arising out of this drawing and the building works depicted are owned by Pegasus Planning Group Ltd (Pegasus Group) and may not be copied, adapted, disseminated, redistributed, reproduced and/or otherwise used without a written licence. Pegasus Group accepts no liability for any use of this drawing other than for its original purpose and by the original client except in circumstances where approval for use has been provided by Pegasus Group in writing. Use only written dimensions. Drawing prepared for planning application purposes only. Do not scale (or use) for construction, sales or any other purpose. Any queries to be reported to Pegasus Group for clarification. Copyright © Pegasus Planning Group Limited [2025]. Use of this drawing is subject to the Terms & Conditions available @ pegasusgroup.co.uk

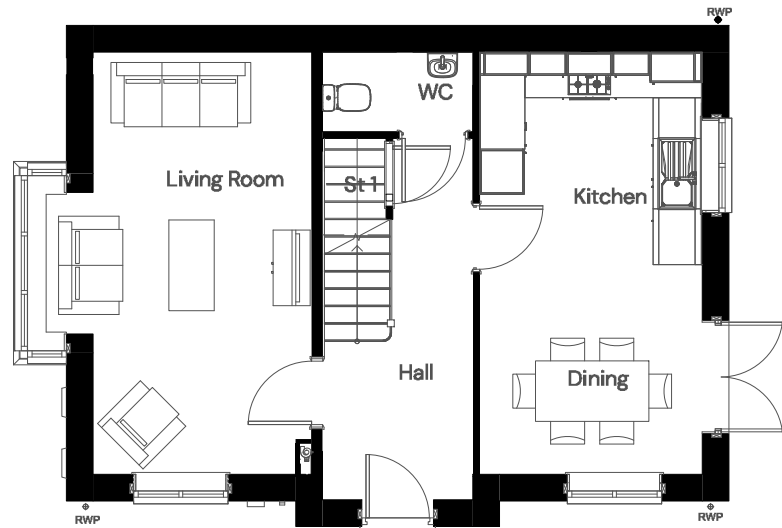

GROUND FLOOR

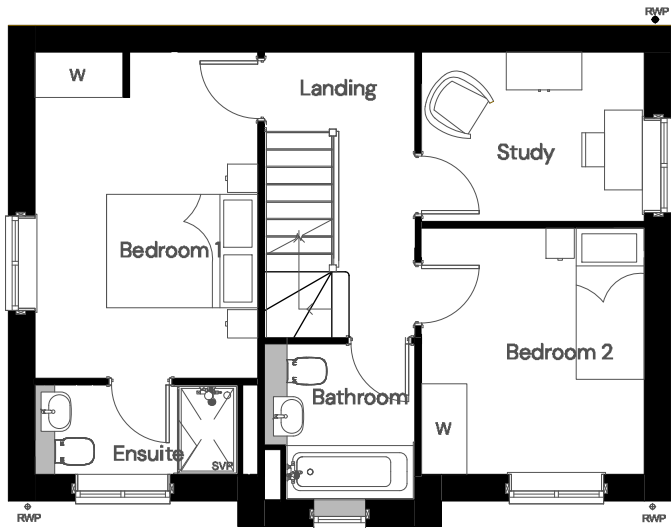

FIRST FLOOR

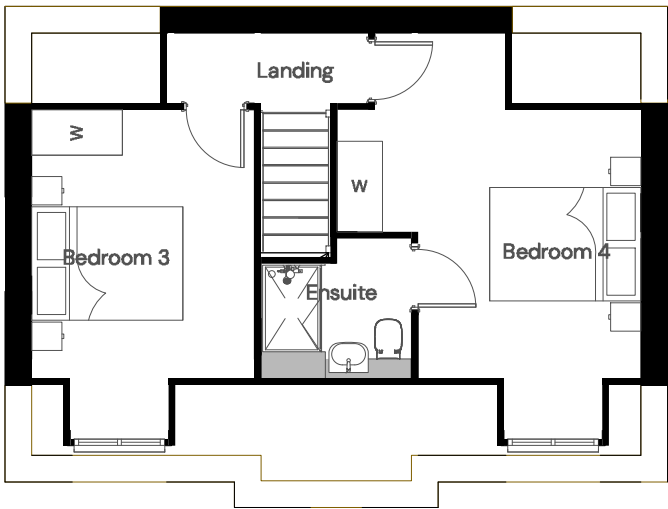

SECOND FLOOR



ARBORFIELD GREEN DISTRICT CENTRE – CHESHAM V2 FLOORPLANS

| PEGASUSGROUP.CO.UK | TEAM/DRAWN BY: FBO/FD | APPROVED BY: THA | DATE: 04/08/2025 | SCALE: 1:100@A3 | DRWG: P25-1107_DE_02_B_57 | CLIENT: TAYLOR WIMPEY |




All Intellectual Property Rights (including but not limited to copyright) subsisting in or arising out of this drawing and the building works depicted are owned by Pegasus Planning Group Ltd (Pegasus Group) and may not be copied, adapted, disseminated, redistributed, reproduced and/or otherwise used without a written licence. Pegasus Group accepts no liability for any use of this drawing other than for its original purpose and by the original client except in circumstances where approval for use has been provided by Pegasus Group in writing. Use only written dimensions. Drawing prepared for planning application purposes only. Do not scale (or use) for construction, sales or any other purpose. Any queries to be reported to Pegasus Group for clarification. Copyright © Pegasus Planning Group Limited [2025]. Use of this drawing is subject to the Terms & Conditions available @ pegasusgroup.co.uk


PLOTS: 2(H), 3(H), 4, 5(H), 6
PLEASE REFER TO MATERIALS PLAN FOR DETAILED SPECIFICATION
INDICATIVE LOCATION OF PV PANELS & EXACT DETAILS TO BE CONFIRMED



FRONT ELEVATION

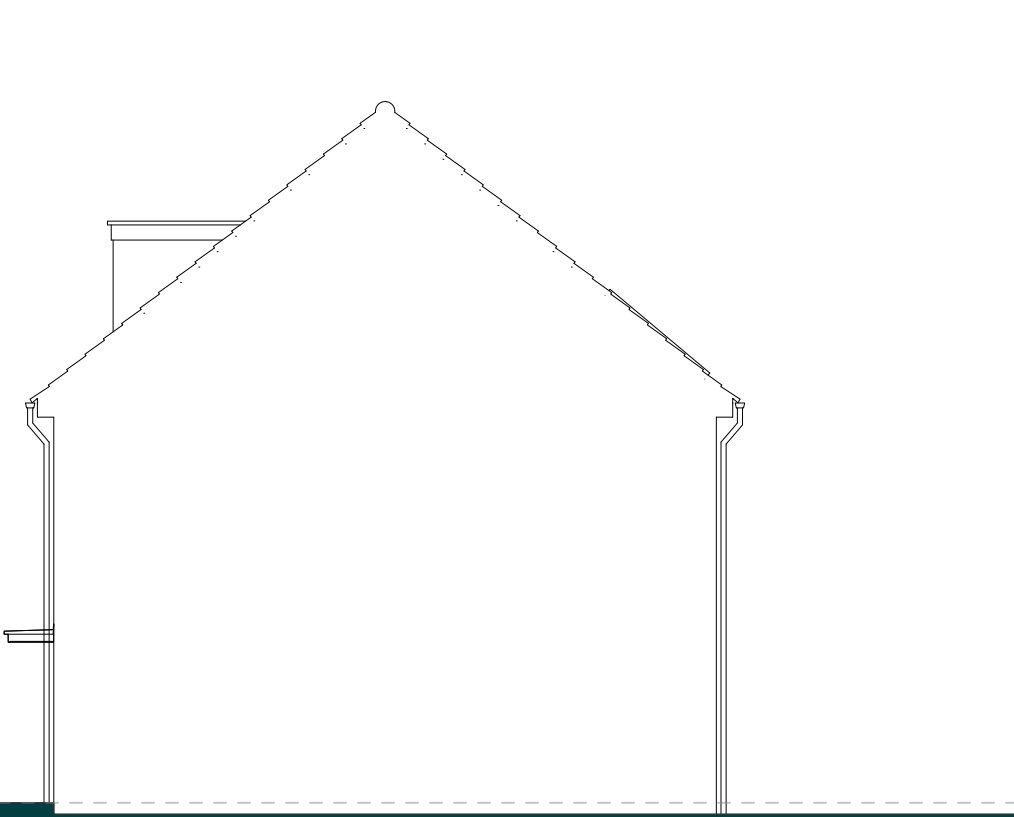


SIDE ELEVATION

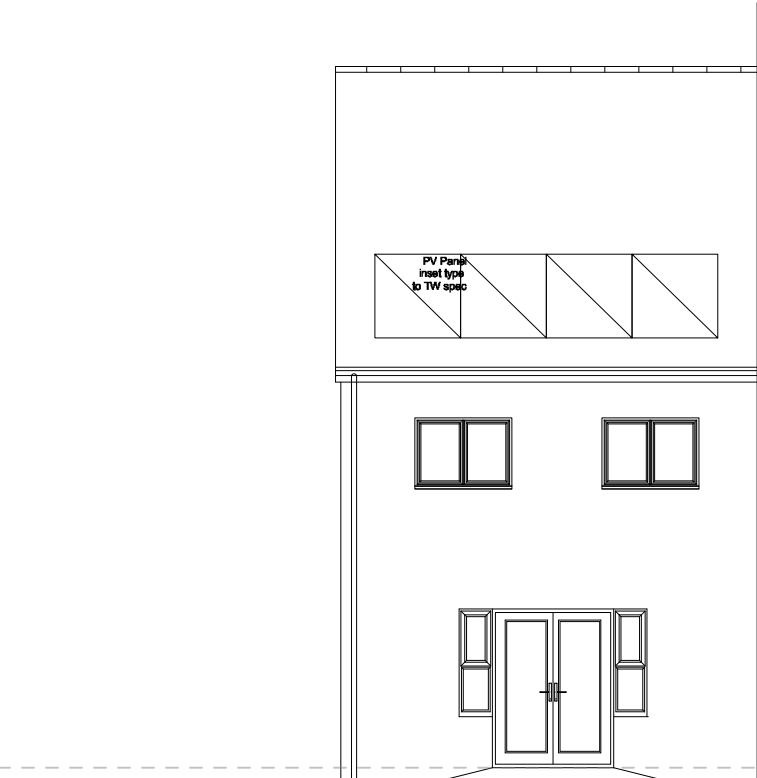


REAR ELEVATION




SIDE ELEVATION

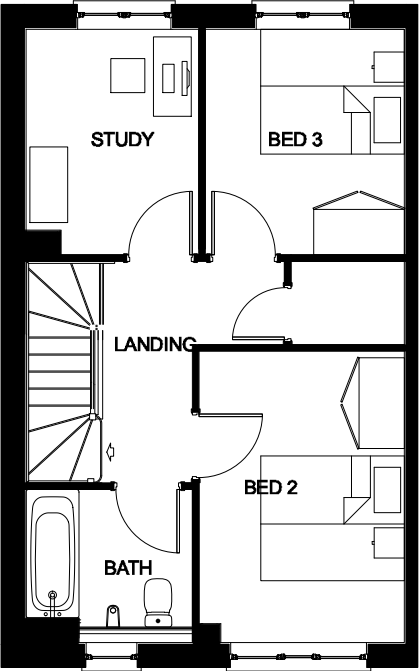

FIRST FLOOR

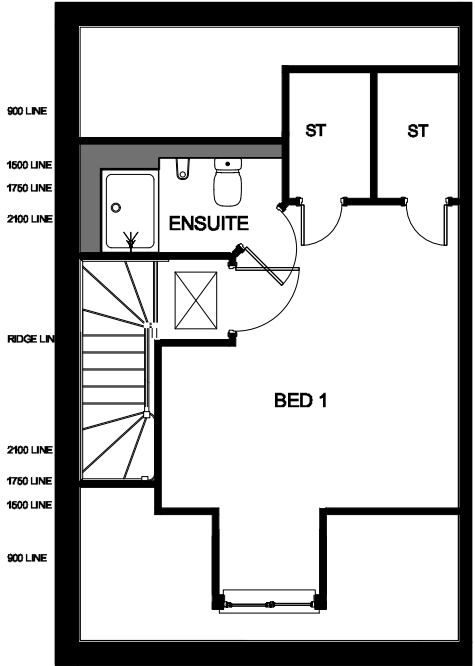

SECOND FLOOR

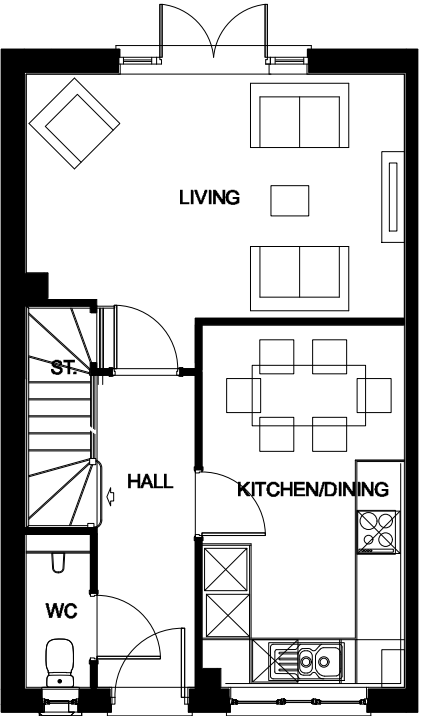

GROUND FLOOR




ARBORFIELD GREEN DISTRICT CENTRE – FILEY 2






FRONT ELEVATION

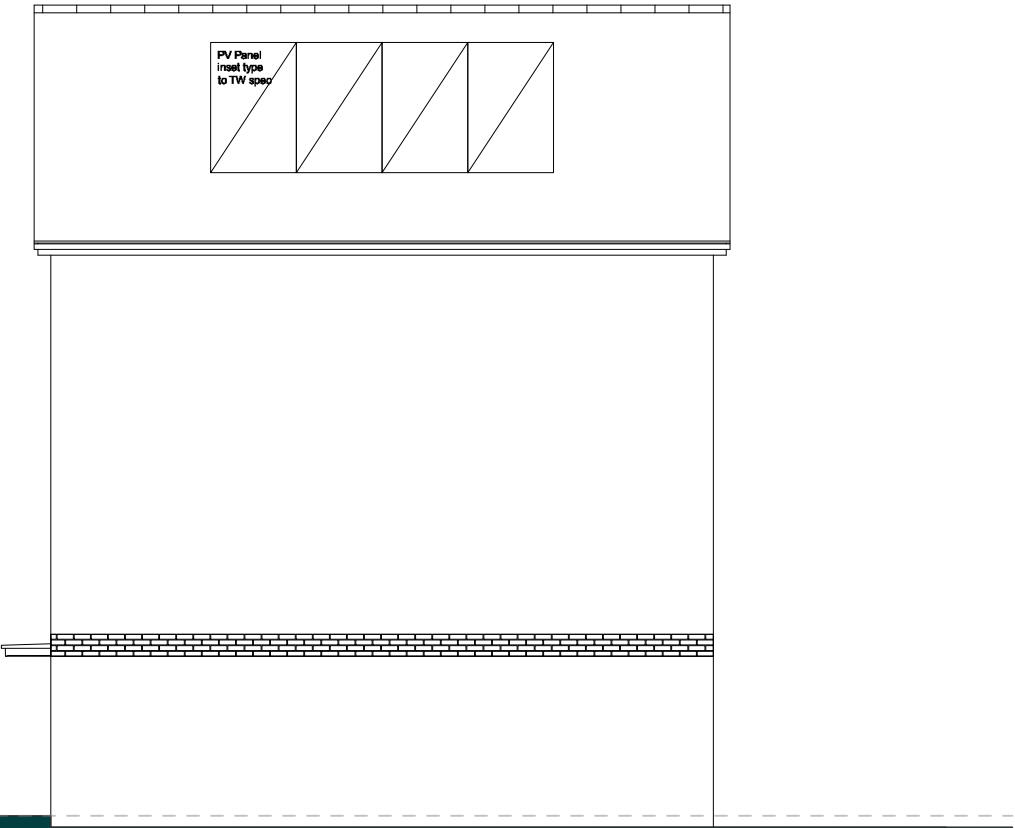


SIDE ELEVATION




REAR ELEVATION

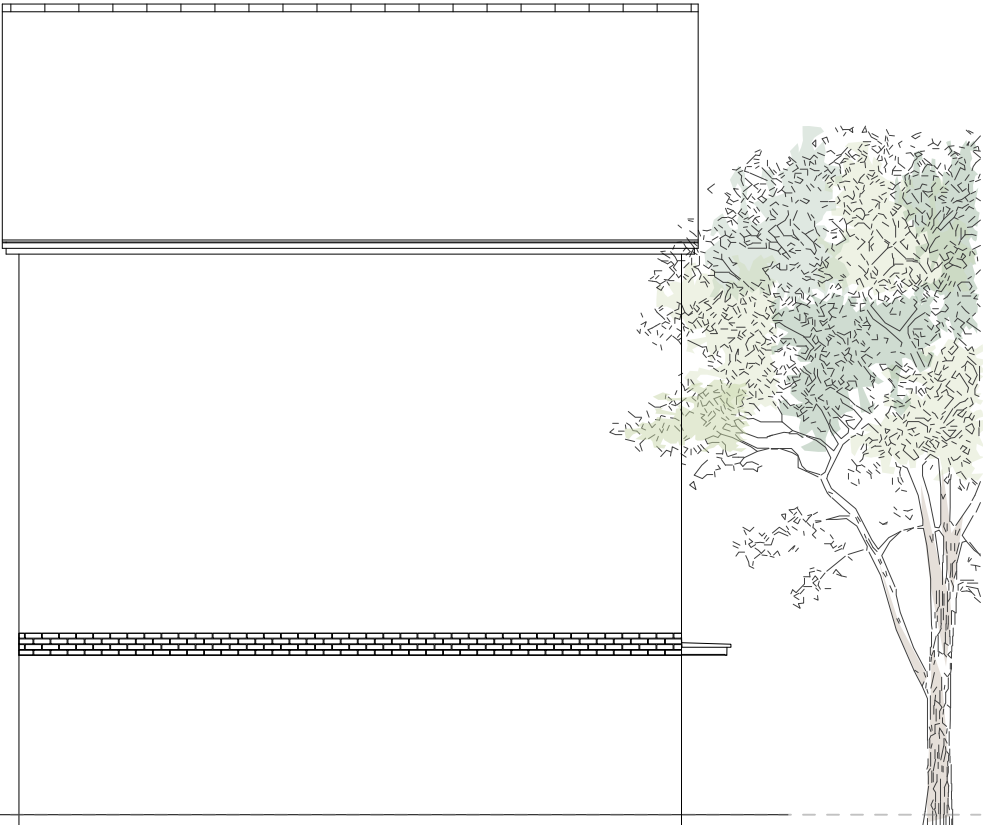


SIDE ELEVATION

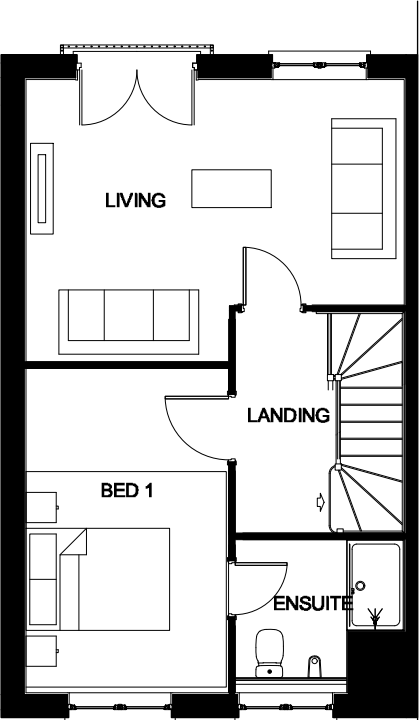

FIRST FLOOR

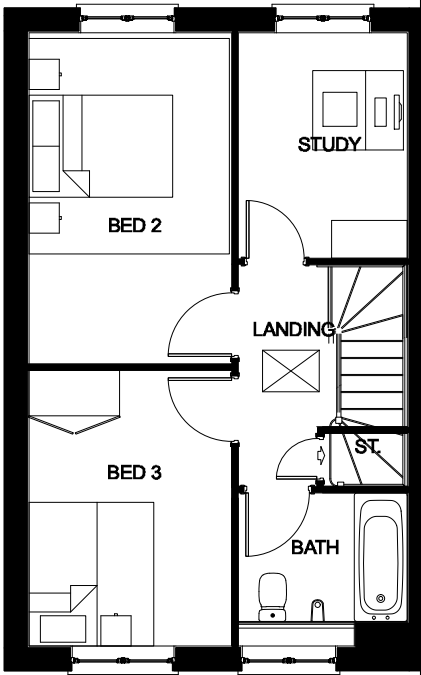


SECOND FLOOR

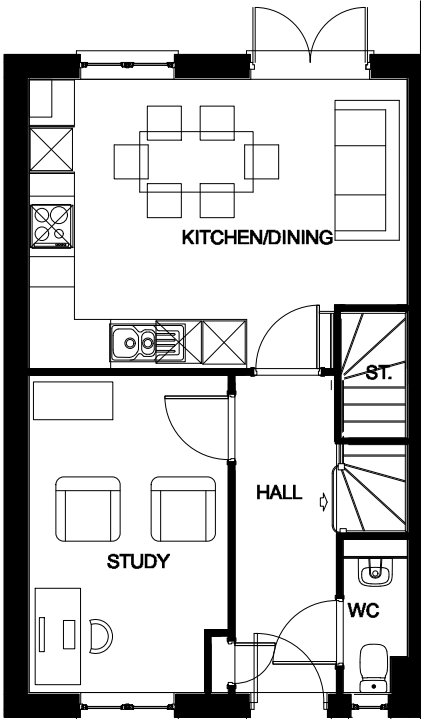

GROUND FLOOR




FRONT ELEVATION

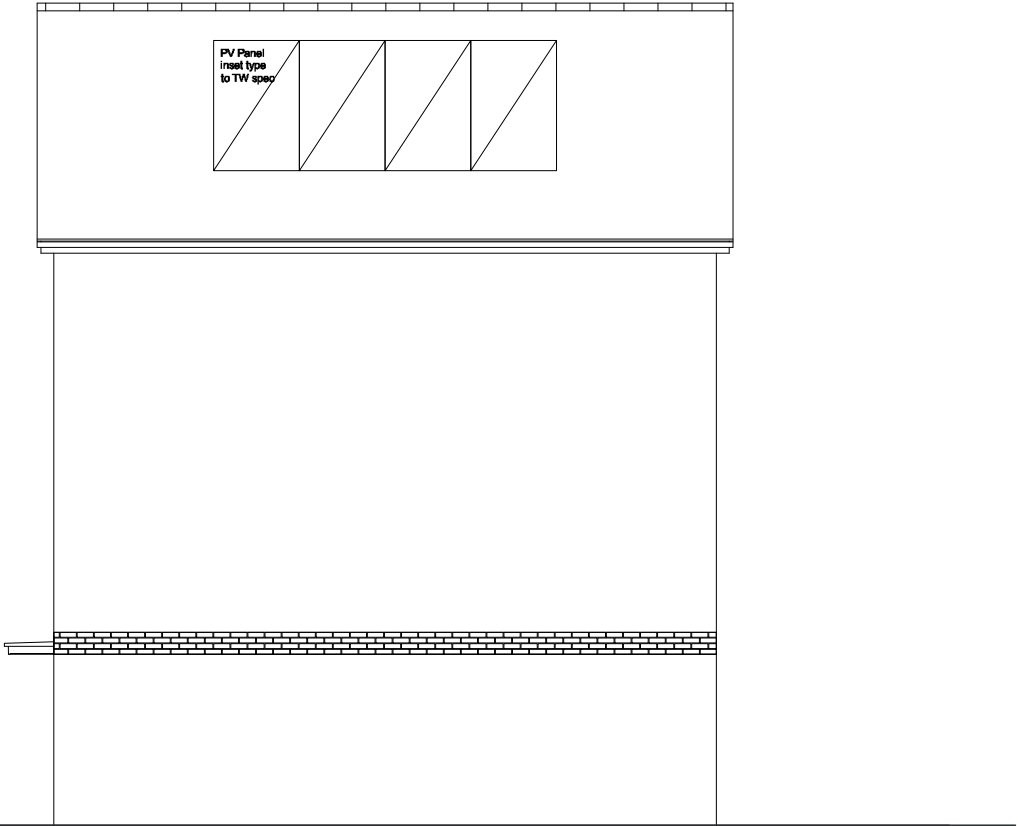


SIDE ELEVATION




REAR ELEVATION

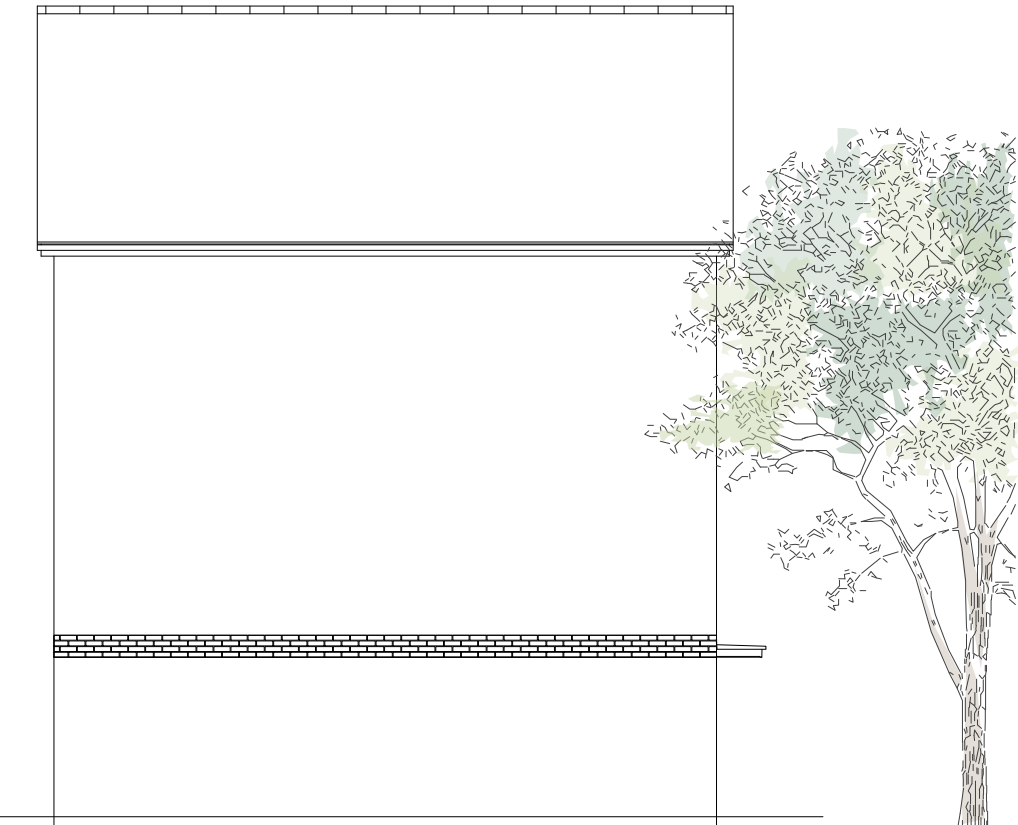


SIDE ELEVATION

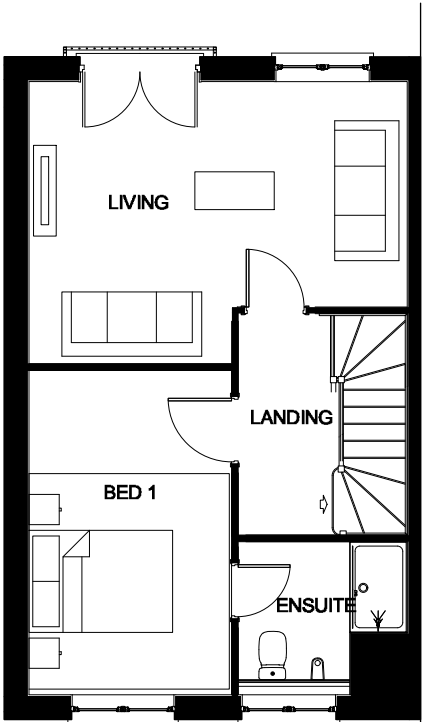

FIRST FLOOR

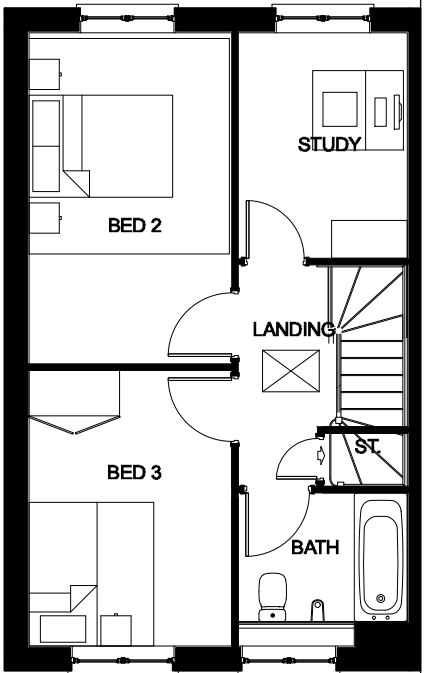

SECOND FLOOR

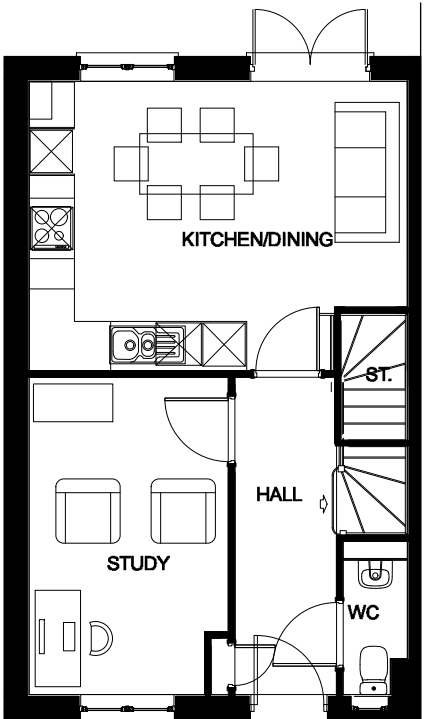

GROUND FLOOR


0 1 2 5m

PLOTS: 136(H), 137, 138(H), 139, 168(H), 174(H), 178, 179(H), 180, 187(H), 188, 192(H), 193, 194(H), 196


PLEASE REFER TO MATERIALS PLAN FOR DETAILED SPECIFICATION




FRONT ELEVATION

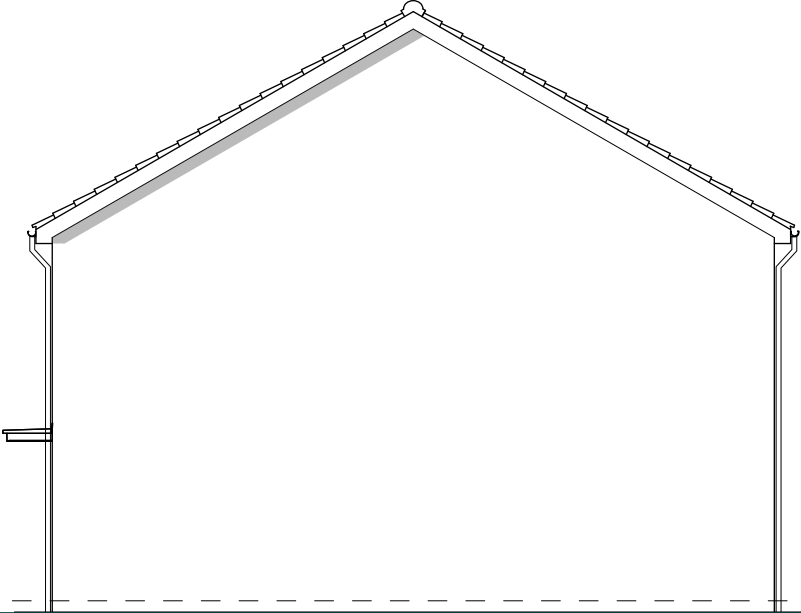


SIDE ELEVATION

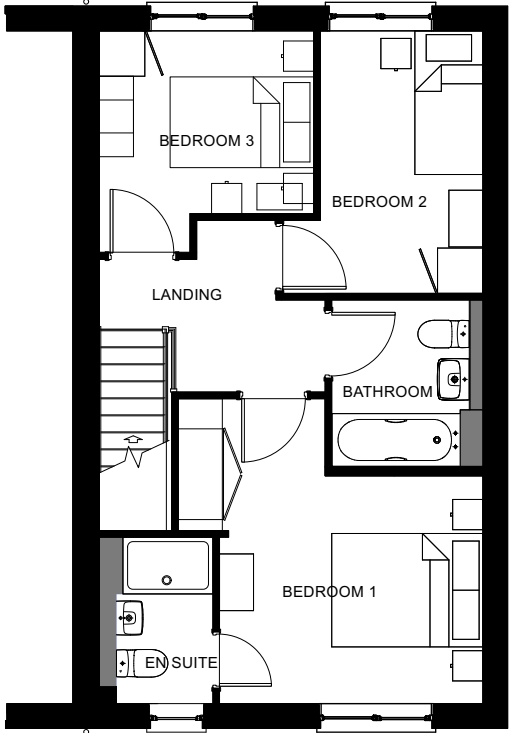


FIRST FLOOR

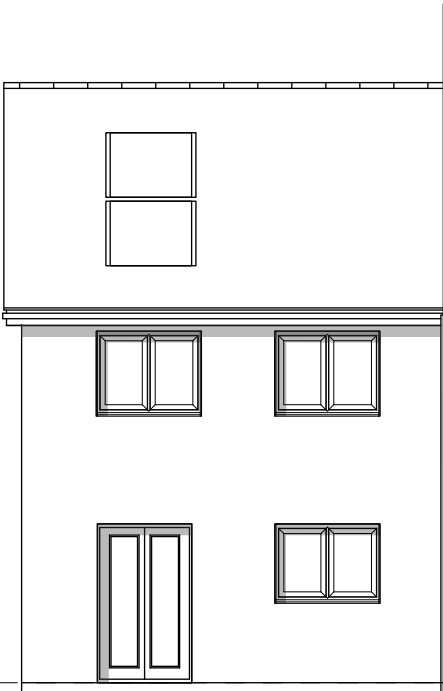

REAR ELEVATION

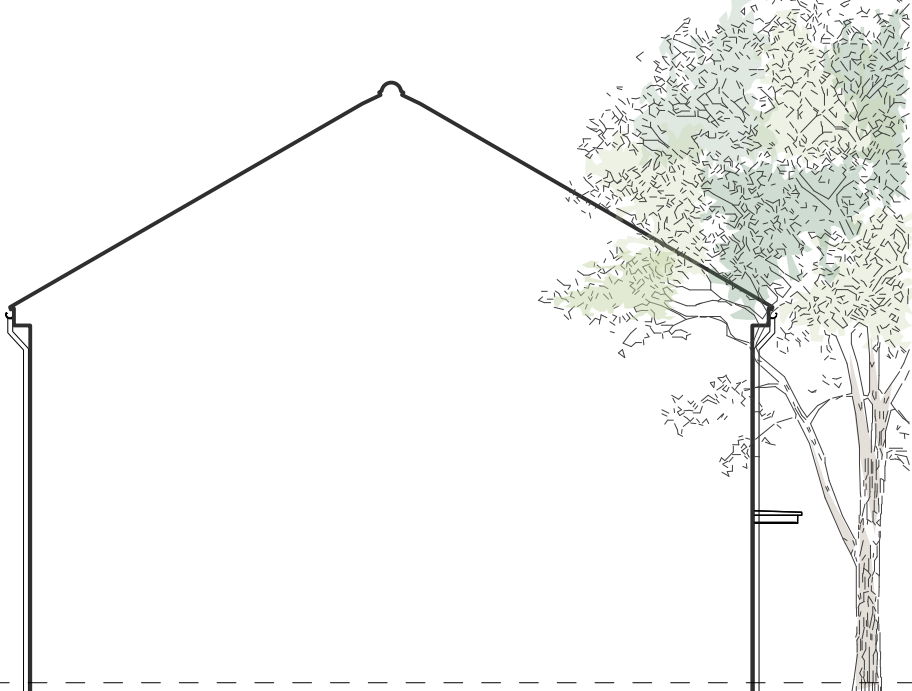

SIDE ELEVATION

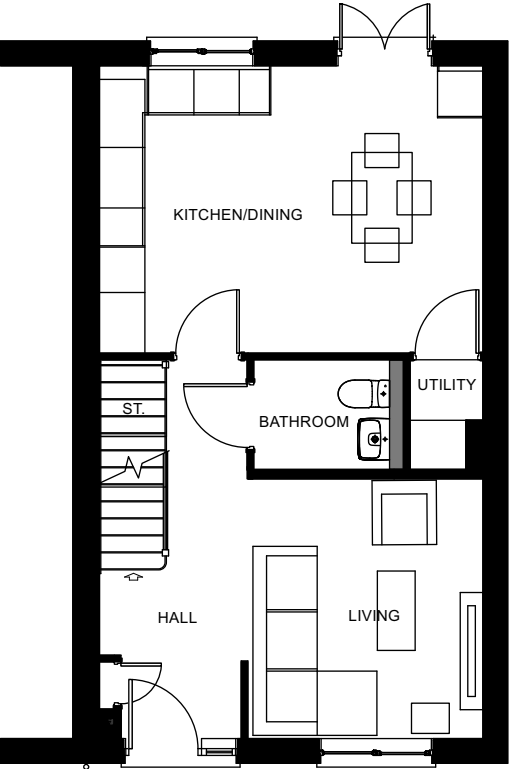

GROUND FLOOR

ARBORFIELD GREEN DISTRICT CENTRE - EYNSFORD




| PEGASUSGROUP.CO.UK | TEAM/DRAWN BY: FD | APPROVED BY: THA | DATE: 28/11/2025 | SCALE: 1:100@A3 | DRWG: P25-1107_DE_02_C_16 | CLIENT: TAYLOR WIMPEY |


All Intellectual Property Rights (including but not limited to copyright) subsisting in or arising out of this drawing and the building works depicted are owned by Pegasus Planning Group Ltd (Pegasus Group) and may not be copied, adapted, disseminated, redistributed, reproduced and/or otherwise used without a written licence. Pegasus Group accepts no liability for any use of this drawing other than for its original purpose and by the original client except in circumstances where approval for use has been provided by Pegasus Group in writing. Use only written dimensions. Drawing prepared for planning application purposes only. Do not scale (or use) for construction, sales or any other purpose. Any queries to be reported to Pegasus Group for clarification. Copyright © Pegasus Planning Group Limited [2025]. Use of this drawing is subject to the Terms & Conditions available @ pegasusgroup.co.uk




FRONT ELEVATION

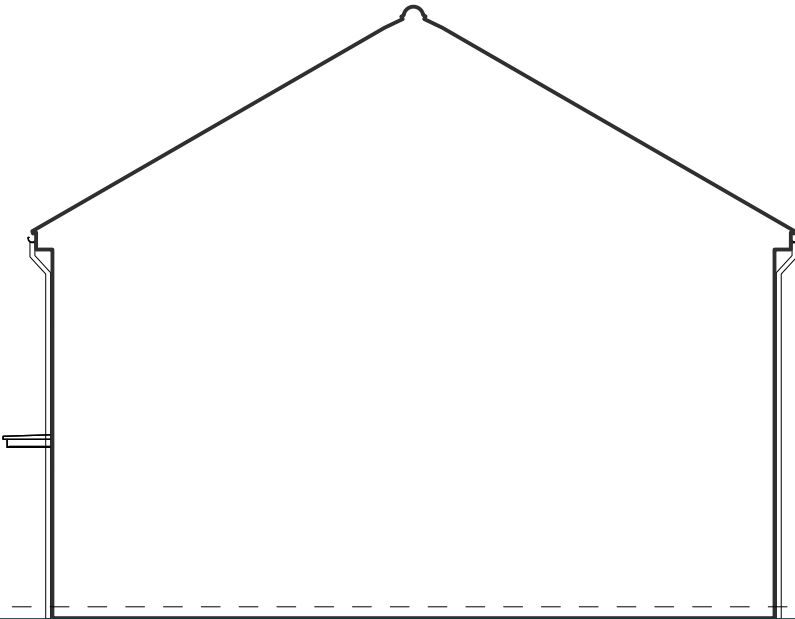


SIDE ELEVATION

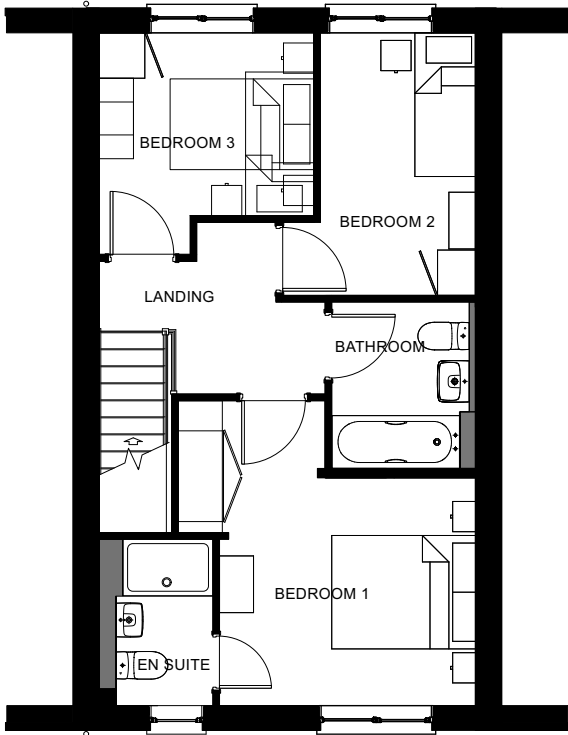


FIRST FLOOR

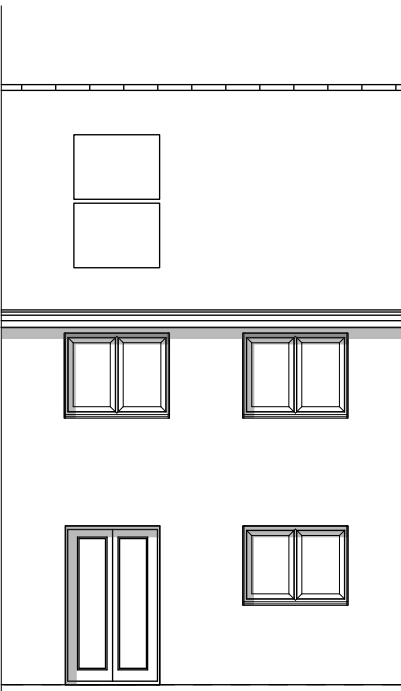

REAR ELEVATION

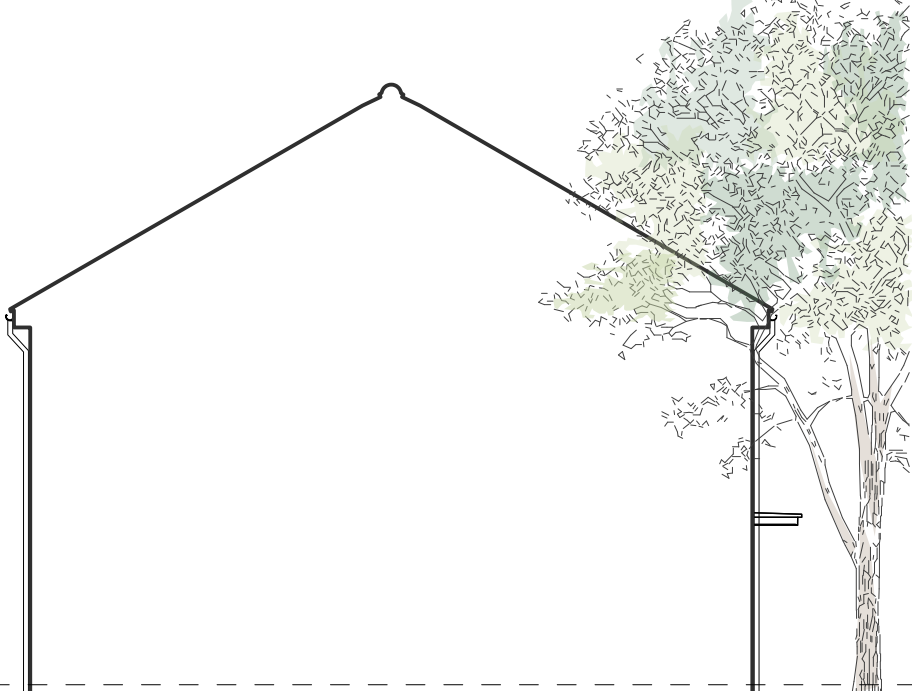




SIDE ELEVATION

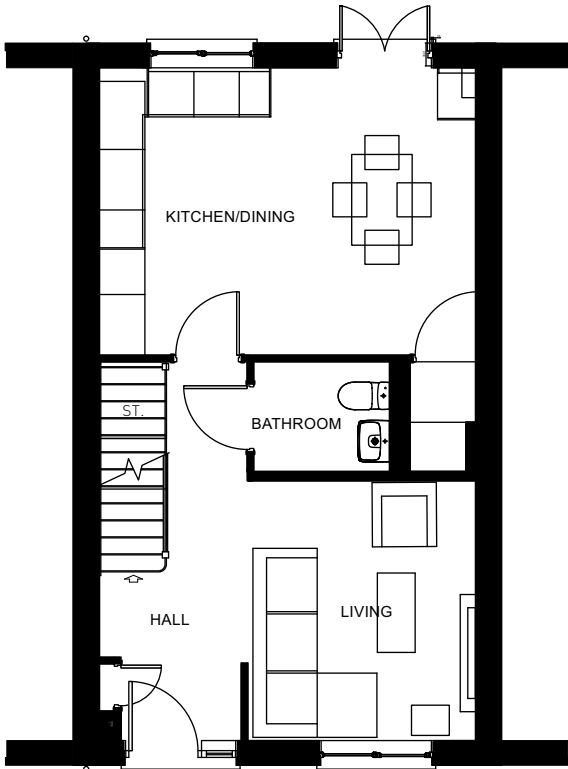

GROUND FLOOR

ARBORFIELD GREEN DISTRICT CENTRE - EYNSFORD MID



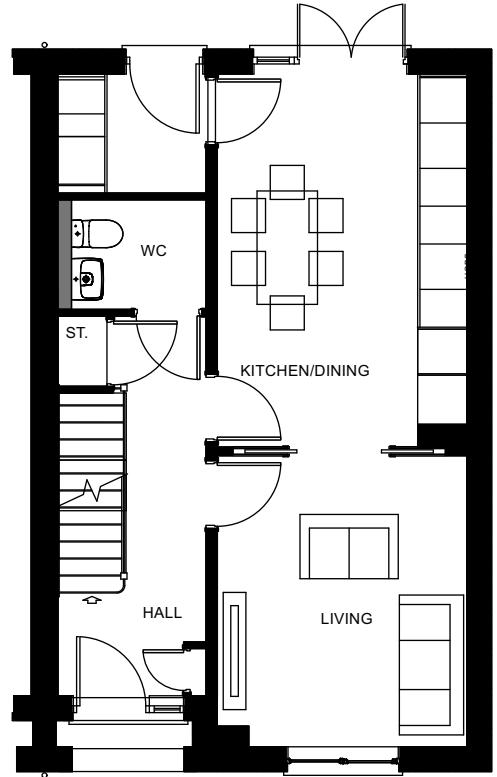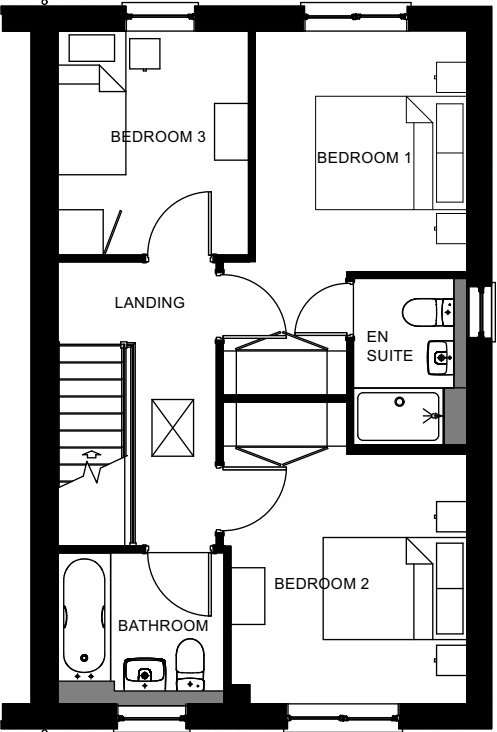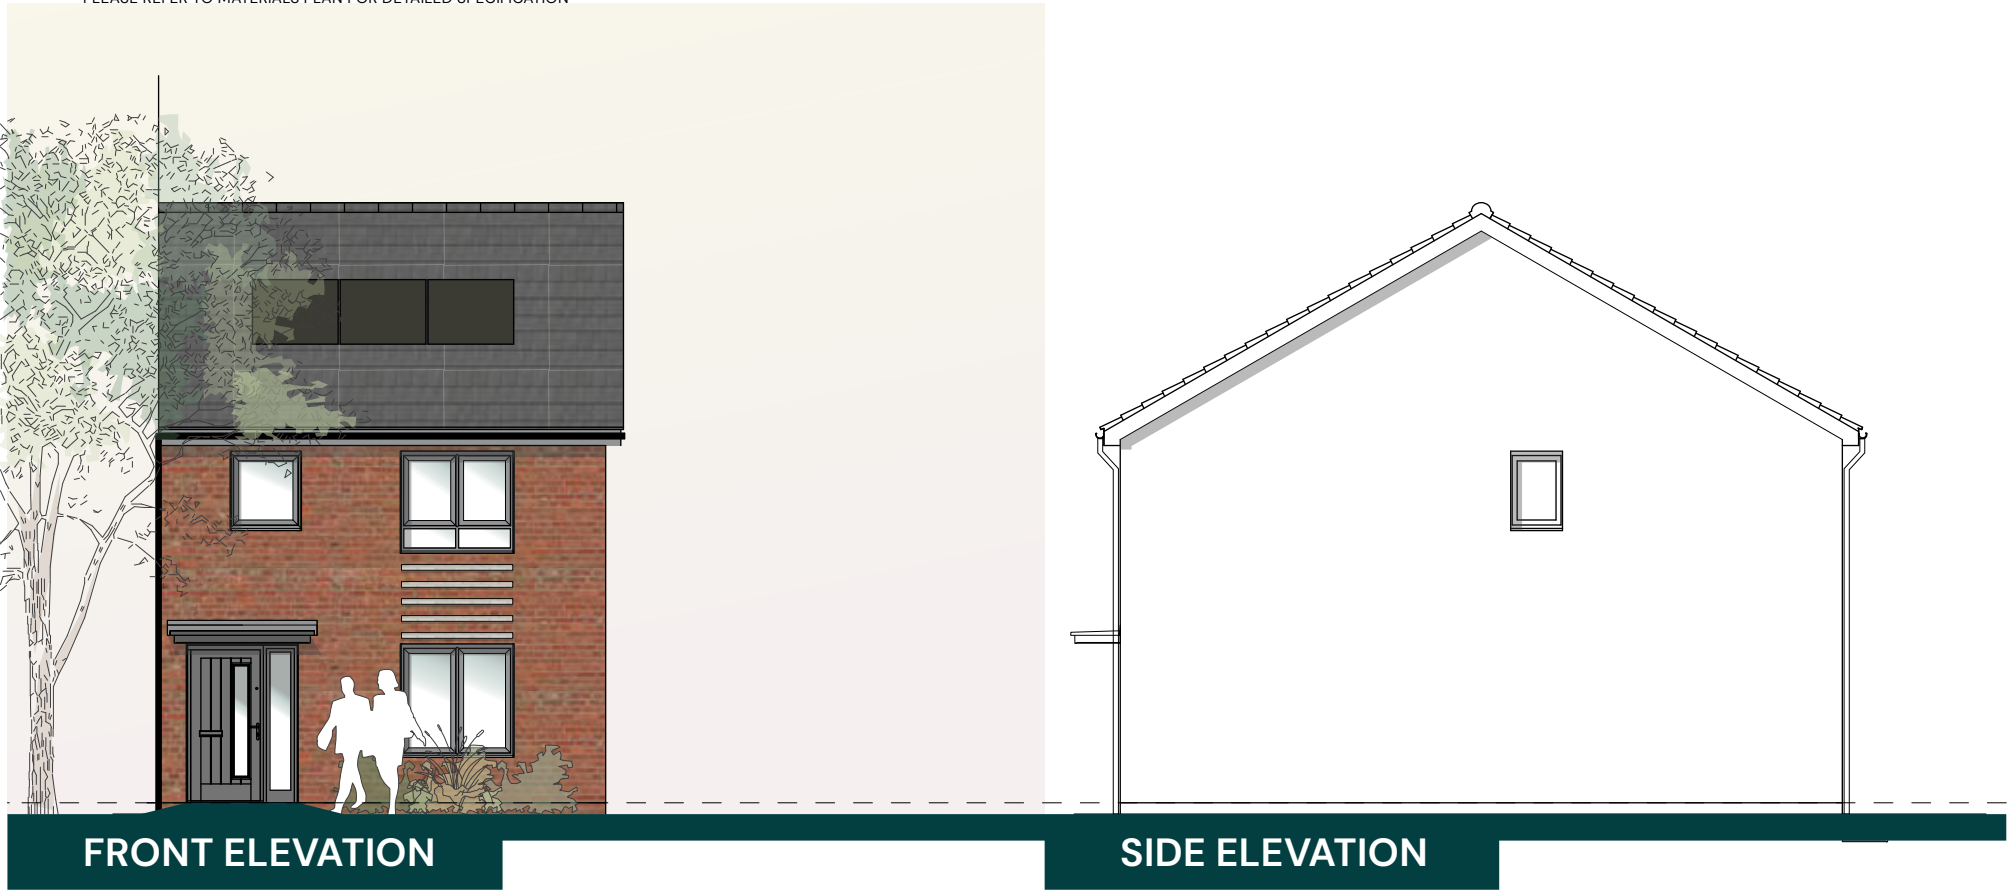





FRONT ELEVATION



SIDE ELEVATION

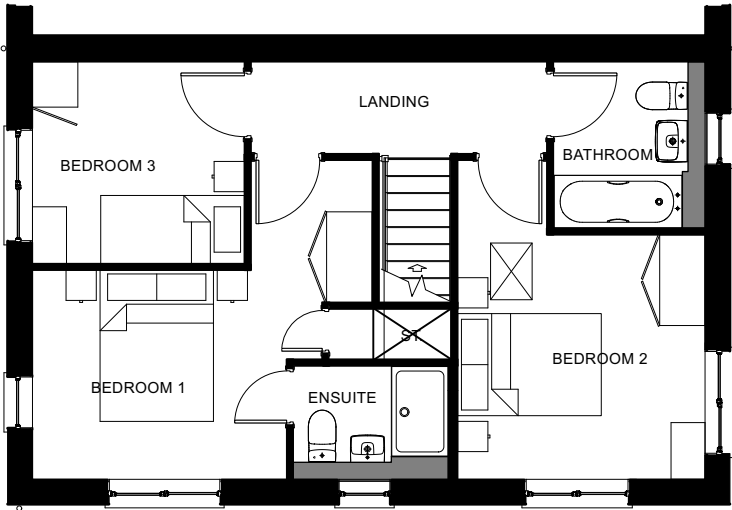


FIRST FLOOR

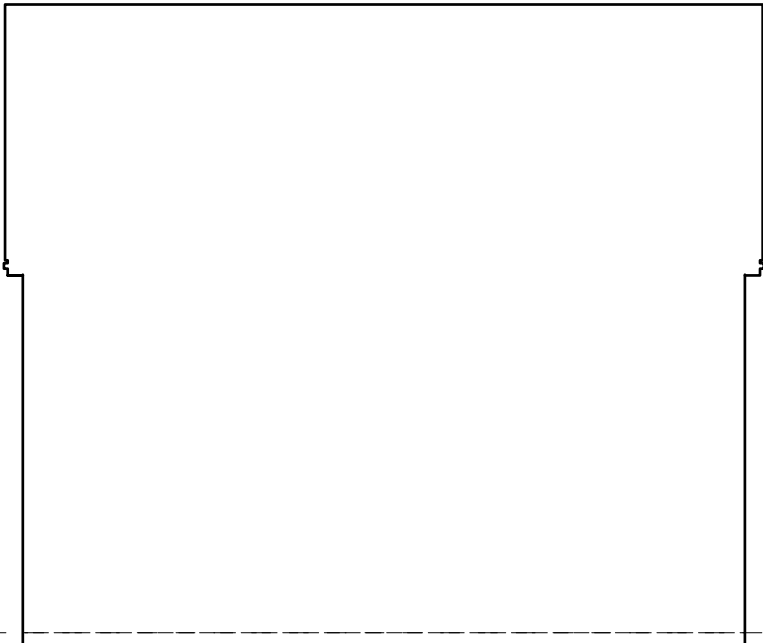

REAR ELEVATION



SIDE ELEVATION

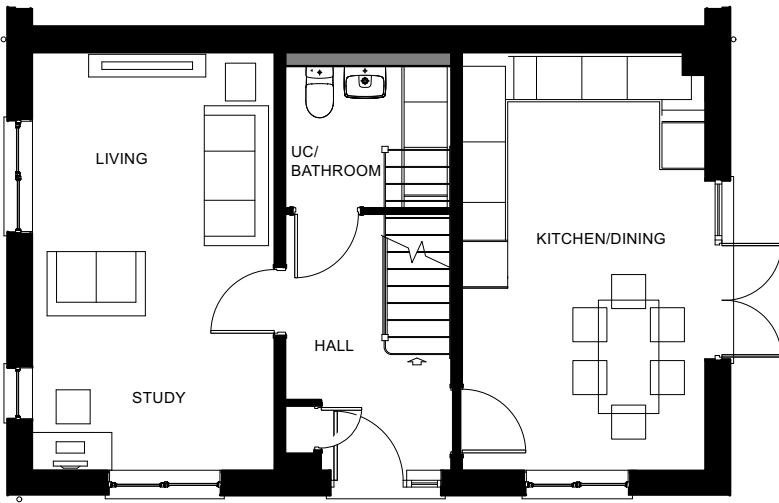

GROUND FLOOR

ARBORFIELD GREEN DISTRICT CENTRE – AYNESDALE_SEMI



| PEGASUSGROUP.CO.UK | TEAM/DRAWN BY: FD | APPROVED BY: THA | DATE: 28/11/2025 | SCALE: 1:100@A3 | DRWG: P25-1107_DE_02_C_21 | CLIENT: TAYLOR WIMPEY |


All Intellectual Property Rights (including but not limited to copyright) subsisting in or arising out of this drawing and the building works depicted are owned by Pegasus Planning Group Ltd (Pegasus Group) and may not be copied, adapted, disseminated, redistributed, reproduced and/or otherwise used without a written licence. Pegasus Group accepts no liability for any use of this drawing other than for its original purpose and by the original client except in circumstances where approval for use has been provided by Pegasus Group in writing. Use only written dimensions. Drawing prepared for planning application purposes only. Do not scale (or use) for construction, sales or any other purpose. Any queries to be reported to Pegasus Group for clarification. Copyright © Pegasus Planning Group Limited [2025]. Use of this drawing is subject to the Terms & Conditions available @ pegasusgroup.co.uk




FRONT ELEVATION



SIDE ELEVATION

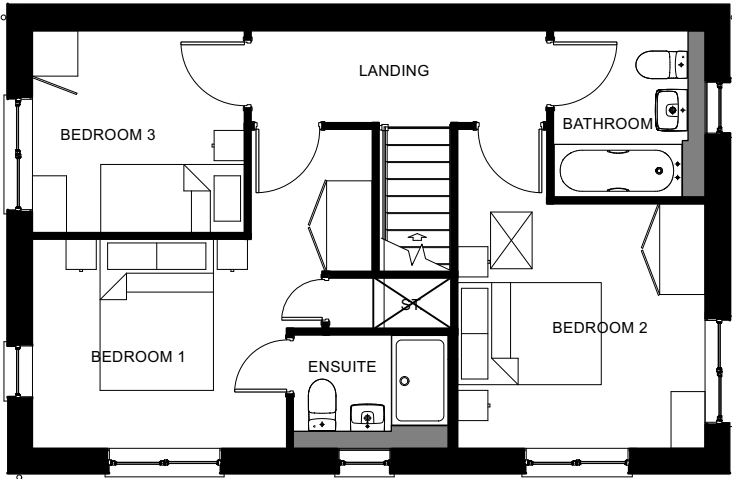


FIRST FLOOR

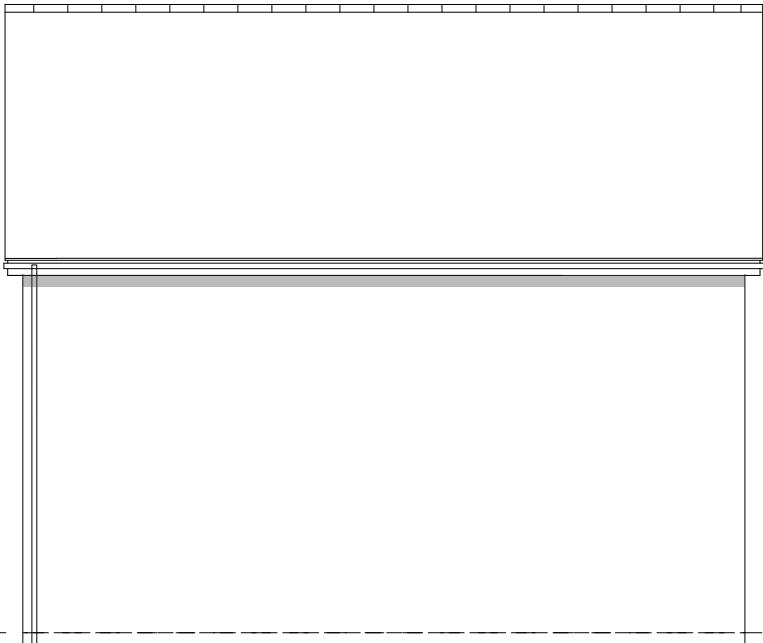

REAR ELEVATION



SIDE ELEVATION

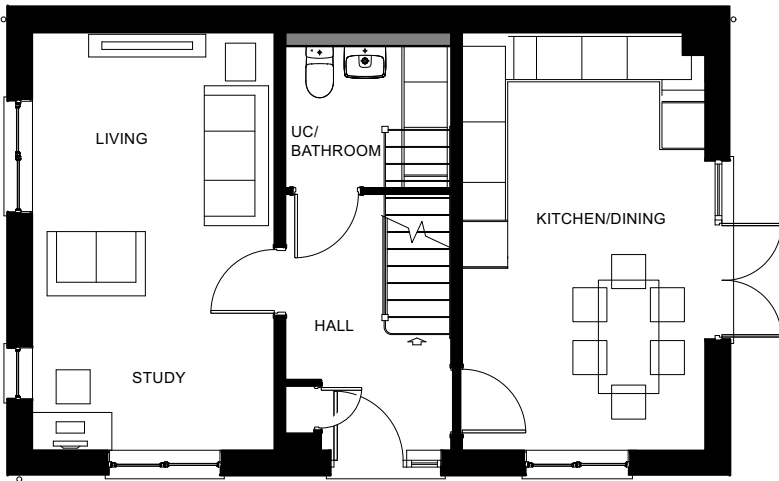

GROUND FLOOR

ARBORFIELD GREEN DISTRICT CENTRE - AYNESDALE_DETACHED



| PEGASUSGROUP.CO.UK | TEAM/DRAWN BY: FD | APPROVED BY: THA | DATE: 19/01/2026 | SCALE: 1:100@A3 | DRWG: P25-1107_DE_O2_D_22 | CLIENT: TAYLOR WIMPEY |




All Intellectual Property Rights (including but not limited to copyright) subsisting in or arising out of this drawing and the building works depicted are owned by Pegasus Planning Group Ltd (Pegasus Group) and may not be copied, adapted, disseminated, redistributed, reproduced and/or otherwise used without a written licence. Pegasus Group accepts no liability for any use of this drawing other than for its original purpose and by the original client except in circumstances where approval for use has been provided by Pegasus Group in writing. Use only written dimensions. Drawing prepared for planning application purposes only. Do not scale (or use) for construction, sales or any other purpose. Any queries to be reported to Pegasus Group for clarification. Copyright © Pegasus Planning Group Limited [2025]. Use of this drawing is subject to the Terms & Conditions available @ pegasusgroup.co.uk

PLOTS: 147(H), 148, 151(H), 152, 158, 159(H), 164(H), 165


PLEASE REFER TO MATERIALS PLAN FOR DETAILED SPECIFICATION

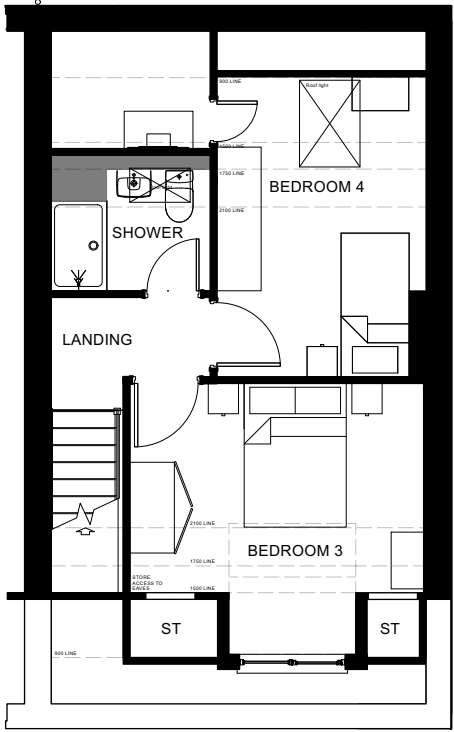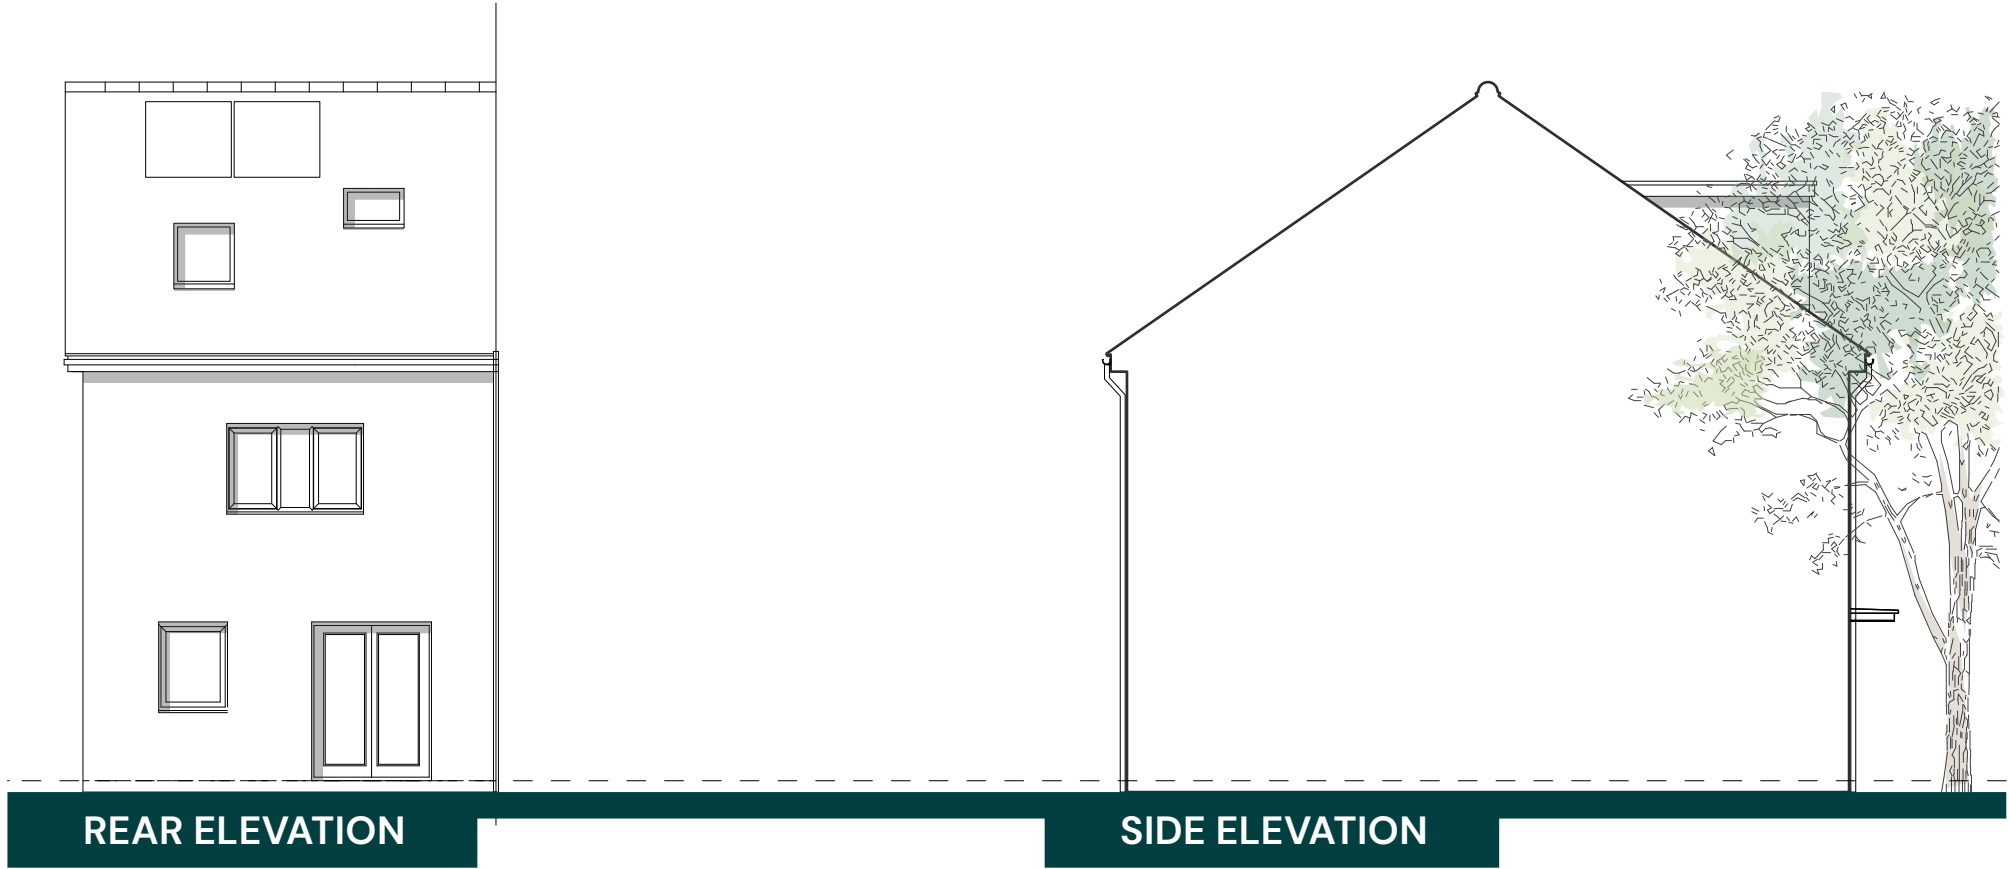

SECOND FLOOR

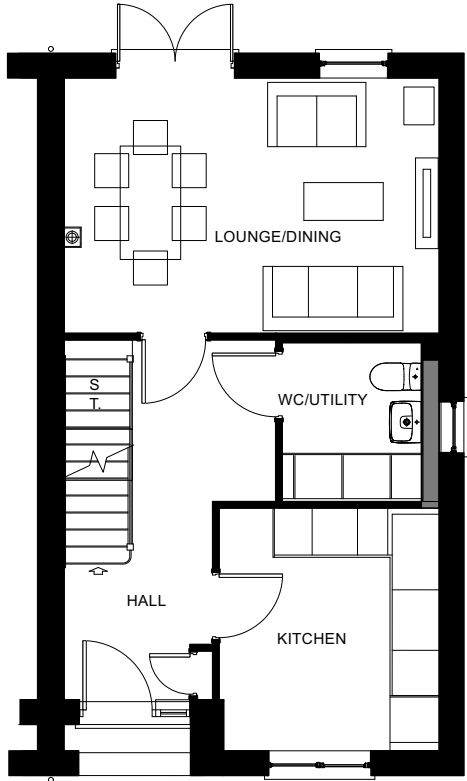

GROUND FLOOR

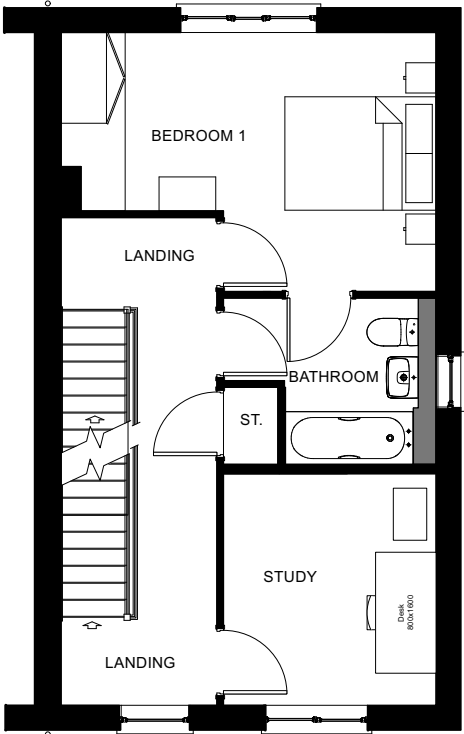

FIRST FLOOR

ARBORFIELD GREEN DISTRICT CENTRE – TRELTON



| PEGASUSGROUP.CO.UK | TEAM/DRAWN BY: FD | APPROVED BY: THA | DATE: 19/01/2026 | SCALE: 1:100@A3 | DRWG: P25-1107_DE_02_D_24 | CLIENT: TAYLOR WIMPEY |


All Intellectual Property Rights (including but not limited to copyright) subsisting in or arising out of this drawing and the building works depicted are owned by Pegasus Planning Group Ltd (Pegasus Group) and may not be copied, adapted, disseminated, redistributed, reproduced and/or otherwise used without a written licence. Pegasus Group accepts no liability for any use of this drawing other than for its original purpose and by the original client except in circumstances where approval for use has been provided by Pegasus Group in writing. Use only written dimensions. Drawing prepared for planning application purposes only. Do not scale (or use) for construction, sales or any other purpose. Any queries to be reported to Pegasus Group for clarification. Copyright © Pegasus Planning Group Limited [2025]. Use of this drawing is subject to the Terms & Conditions available @ pegasusgroup.co.uk




FRONT ELEVATION



SIDE ELEVATION

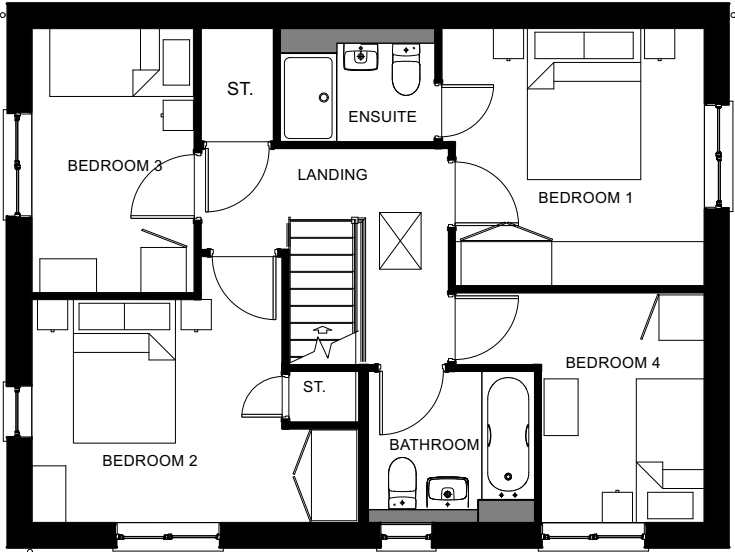


FIRST FLOOR

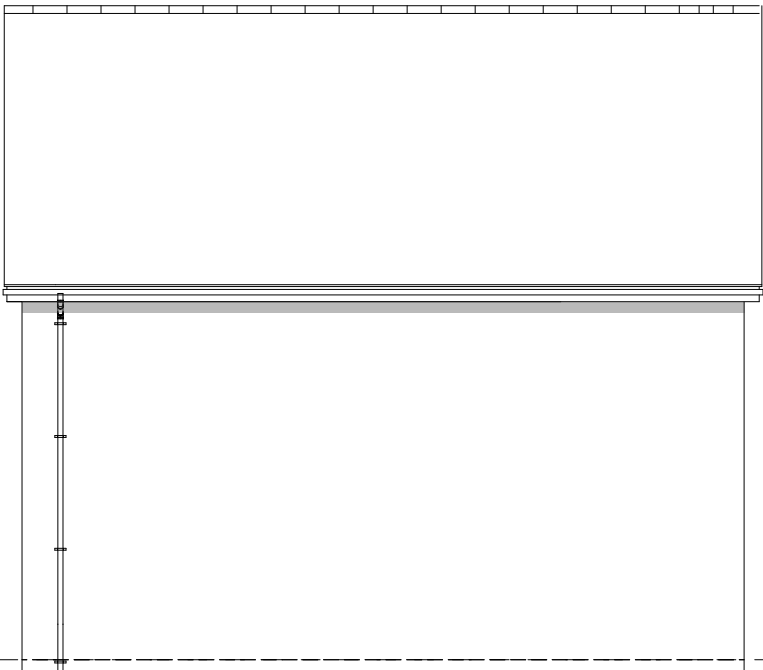

REAR ELEVATION



SIDE ELEVATION

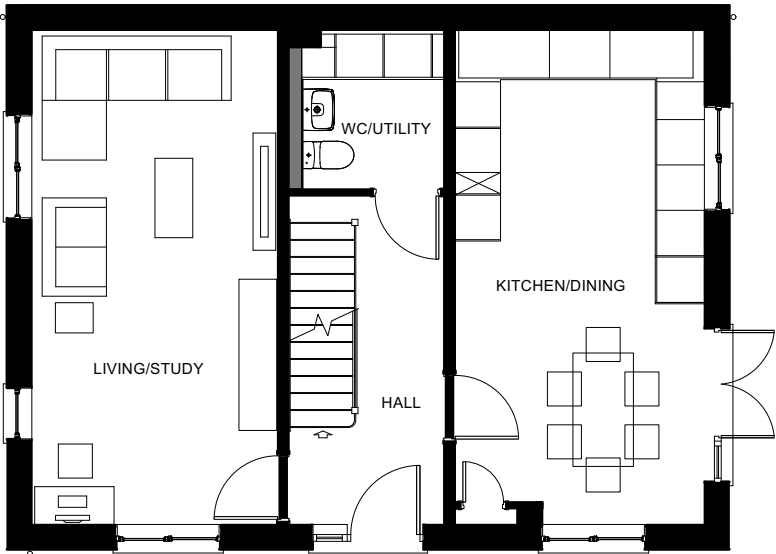


GROUND FLOOR

PLOTS: 161, 166, 171, 172, 182(H), 206(H)



PLEASE REFER TO MATERIALS PLAN FOR DETAILED SPECIFICATION



FRONT ELEVATION

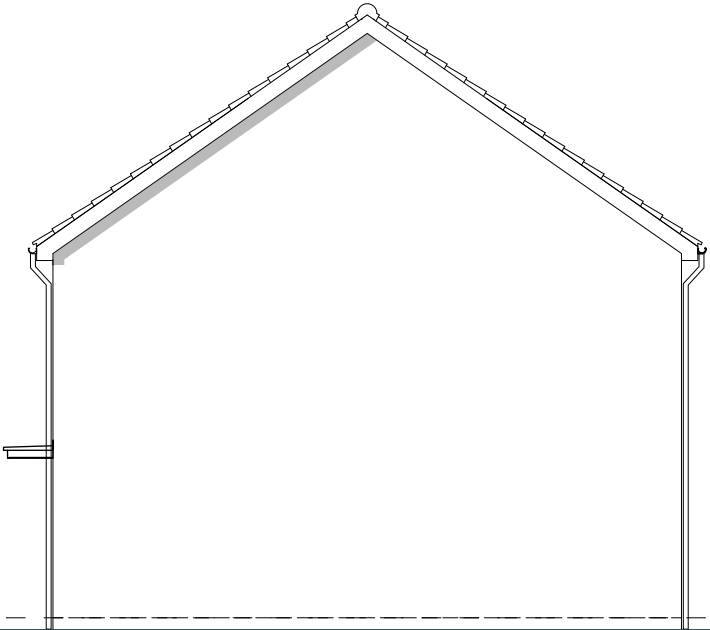


SIDE ELEVATION

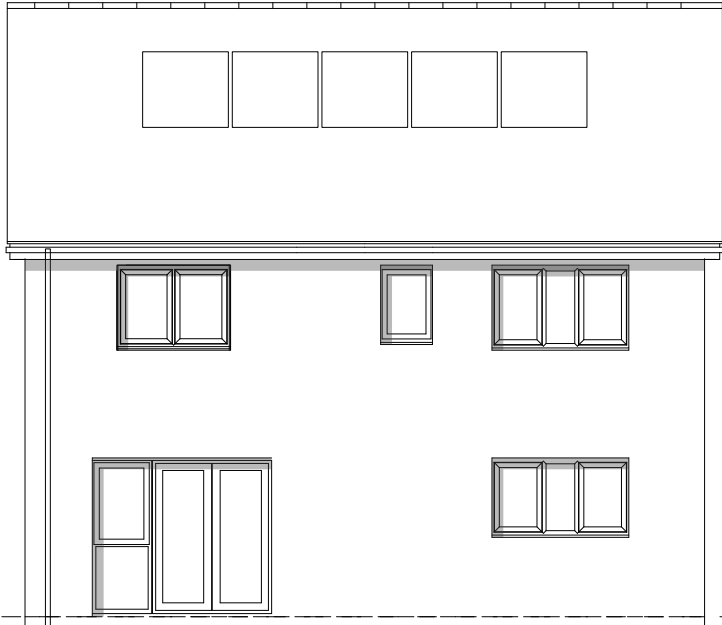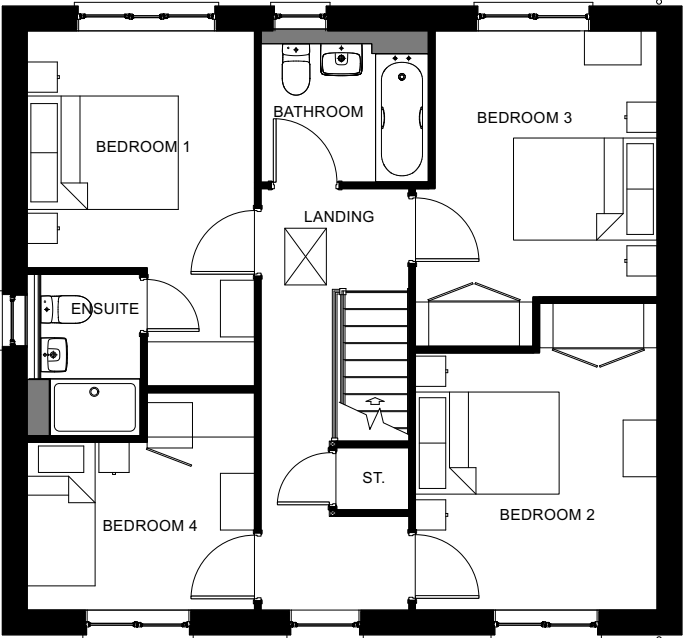

REAR ELEVATION



SIDE ELEVATION

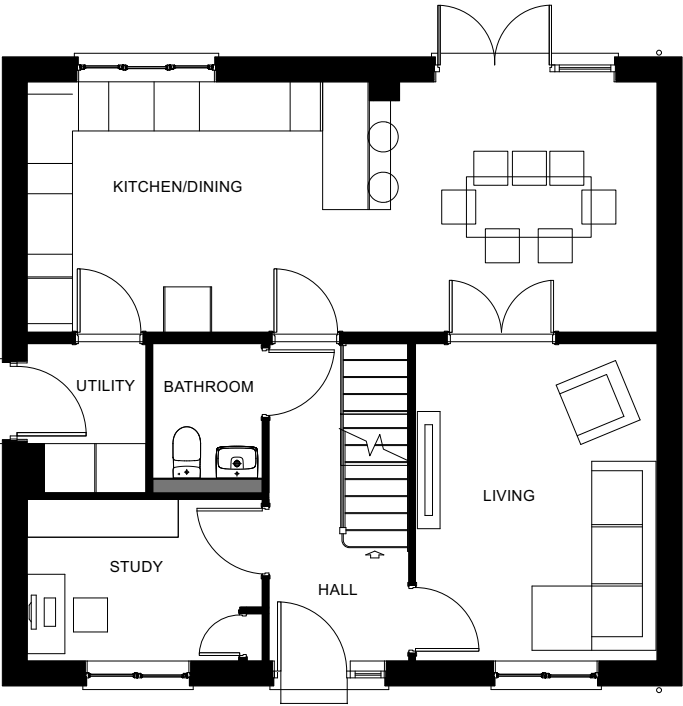

ARBORFIELD GREEN DISTRICT CENTRE - RIGHTFORD




| PEGASUSGROUP.CO.UK | TEAM/DRAWN BY: FD | APPROVED BY: THA | DATE: 28/11/2025 | SCALE: 1:100@A3 | DRWG: P25-1107_DE_O2_C_29 | CLIENT: TAYLOR WIMPEY |


All Intellectual Property Rights (including but not limited to copyright) subsisting in or arising out of this drawing and the building works depicted are owned by Pegasus Planning Group Ltd (Pegasus Group) and may not be copied, adapted, disseminated, redistributed, reproduced and/or otherwise used without a written licence. Pegasus Group accepts no liability for any use of this drawing other than for its original purpose and by the original client except in circumstances where approval for use has been provided by Pegasus Group in writing. Use only written dimensions. Drawing prepared for planning application purposes only. Do not scale (or use) for construction, sales or any other purpose. Any queries to be reported to Pegasus Group for clarification. Copyright © Pegasus Planning Group Limited [2025]. Use of this drawing is subject to the Terms & Conditions available @ pegasusgroup.co.uk




FRONT ELEVATION

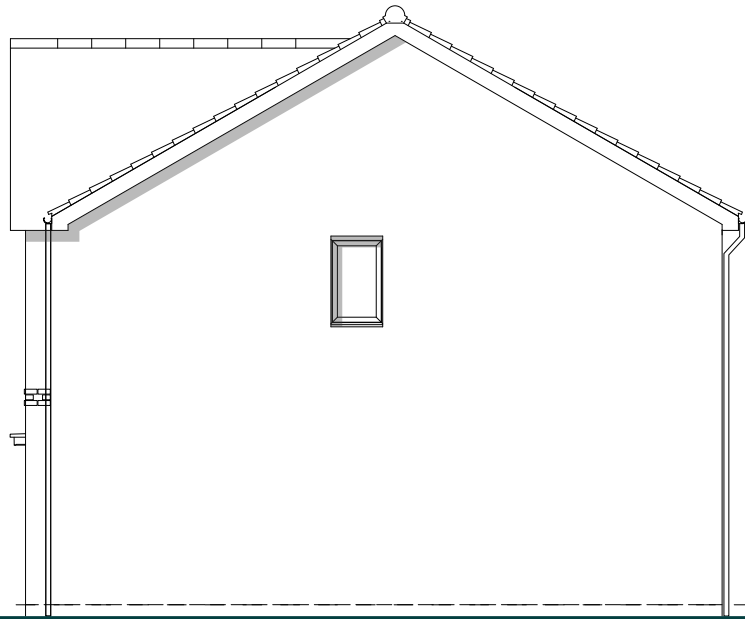


SIDE ELEVATION

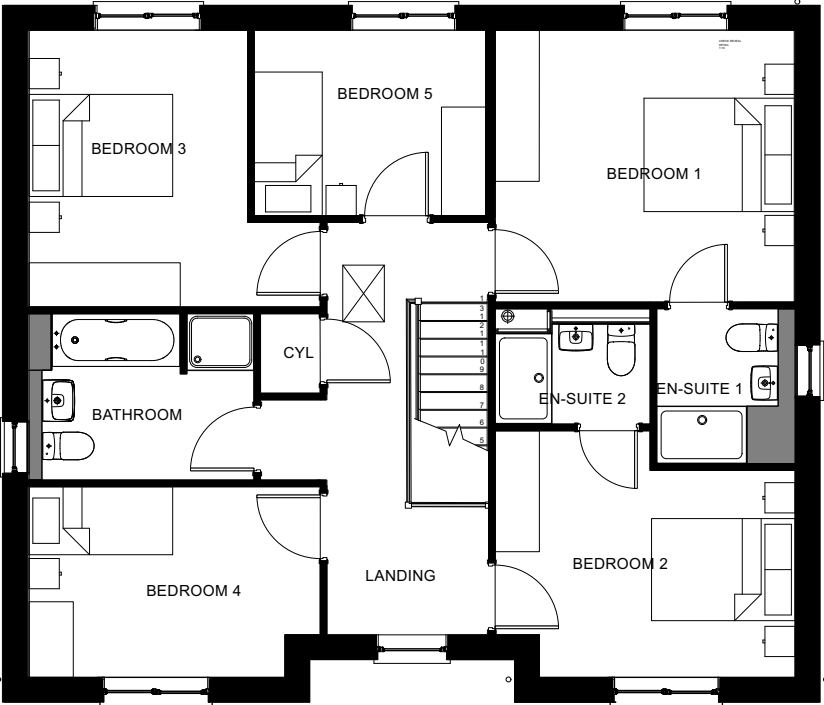


FIRST FLOOR

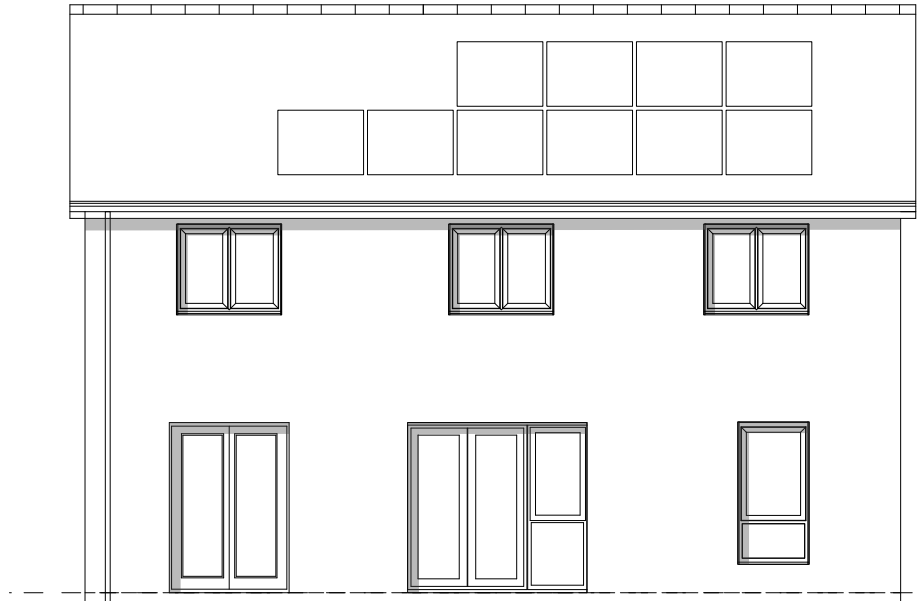

REAR ELEVATION

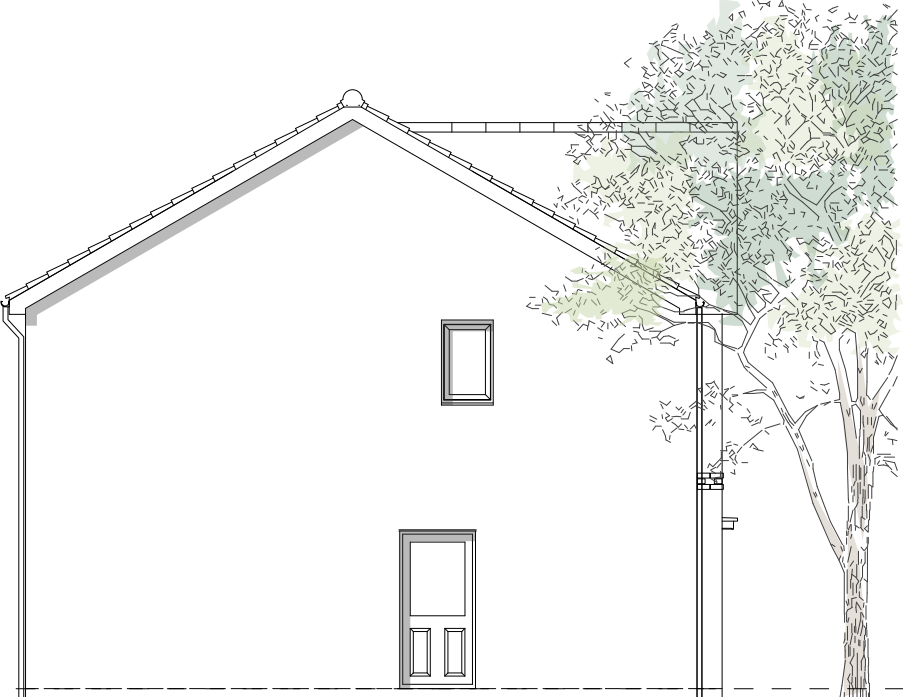

SIDE ELEVATION

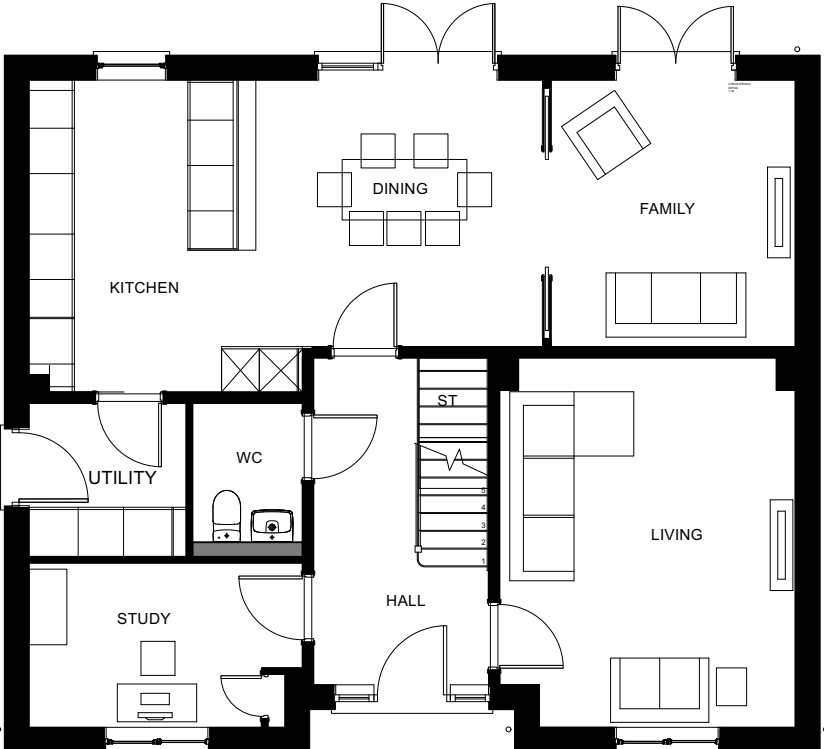


GROUND FLOOR

PLOTS: 149(H), 150, 153, 157(H)


PLEASE REFER TO MATERIALS PLAN FOR DETAILED SPECIFICATION




FRONT ELEVATION

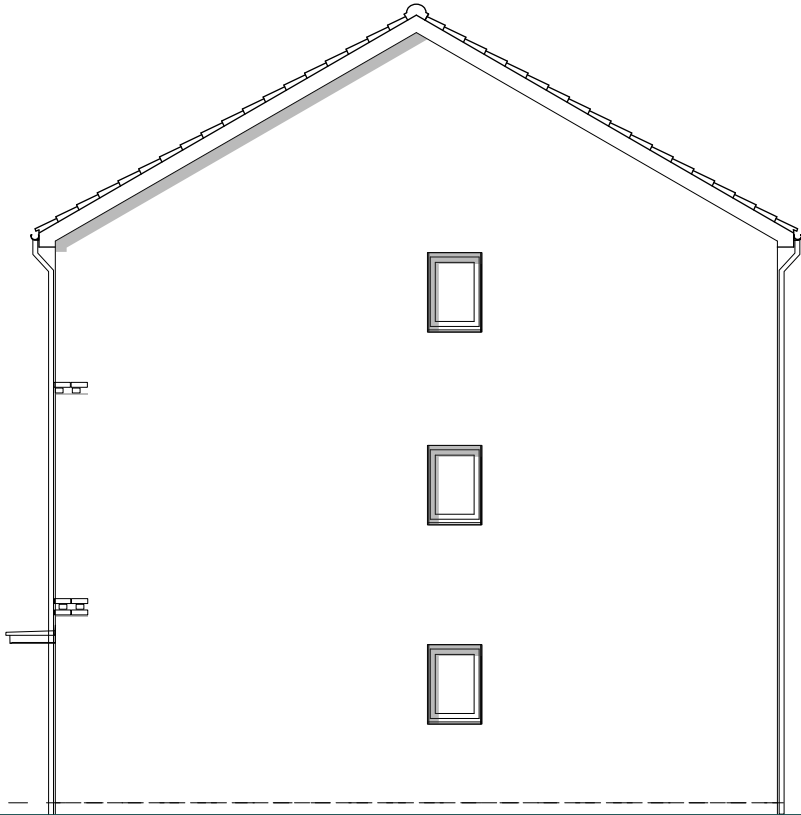

SIDE ELEVATION

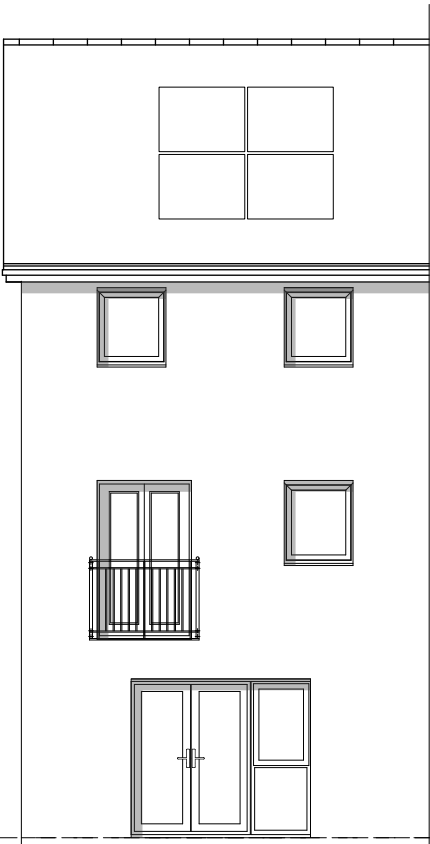

REAR ELEVATION

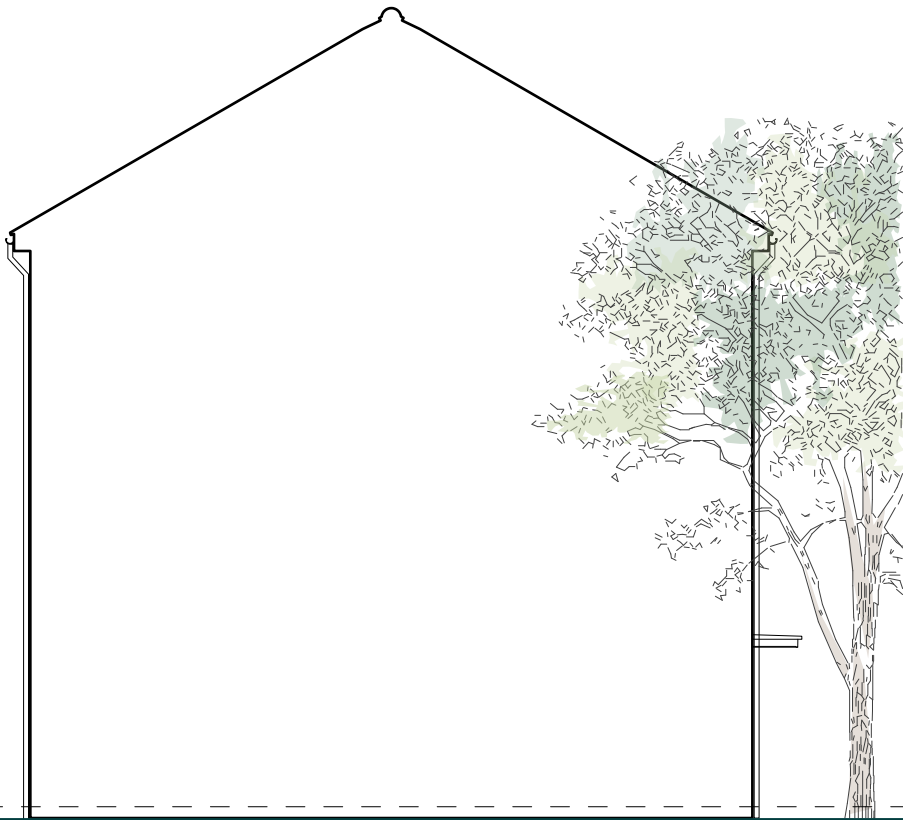


SIDE ELEVATION

ARBORFIELD GREEN DISTRICT CENTRE – BRILBURY_ELEVATIONS


| PEGASUSGROUP.CO.UK | TEAM/DRAWN BY: FD | APPROVED BY: THA | DATE: 28/11/2025 | SCALE: 1:100@A3 | DRWG: P25-1107_DE_O2_C_25 | CLIENT: TAYLOR WIMPEY |




All Intellectual Property Rights (including but not limited to copyright) subsisting in or arising out of this drawing and the building works depicted are owned by Pegasus Planning Group Ltd (Pegasus Group) and may not be copied, adapted, disseminated, redistributed, reproduced and/or otherwise used without a written licence. Pegasus Group accepts no liability for any use of this drawing other than for its original purpose and by the original client except in circumstances where approval for use has been provided by Pegasus Group in writing. Use only written dimensions. Drawing prepared for planning application purposes only. Do not scale (or use) for construction, sales or any other purpose. Any queries to be reported to Pegasus Group for clarification. Copyright © Pegasus Planning Group Limited [2025]. Use of this drawing is subject to the Terms & Conditions available @ pegasusgroup.co.uk

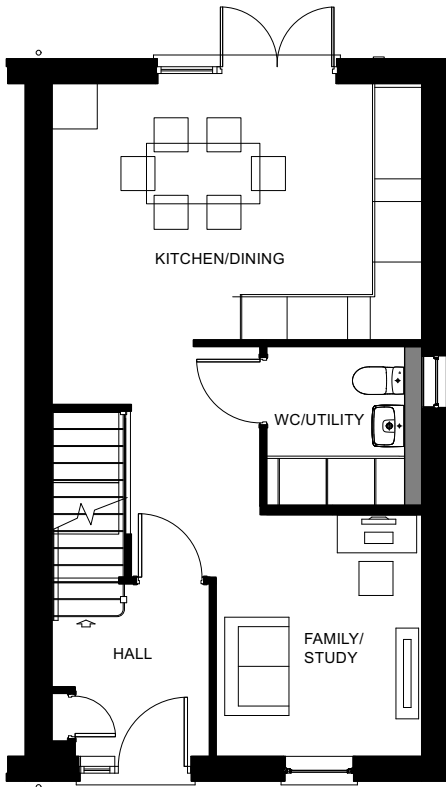

GROUND FLOOR

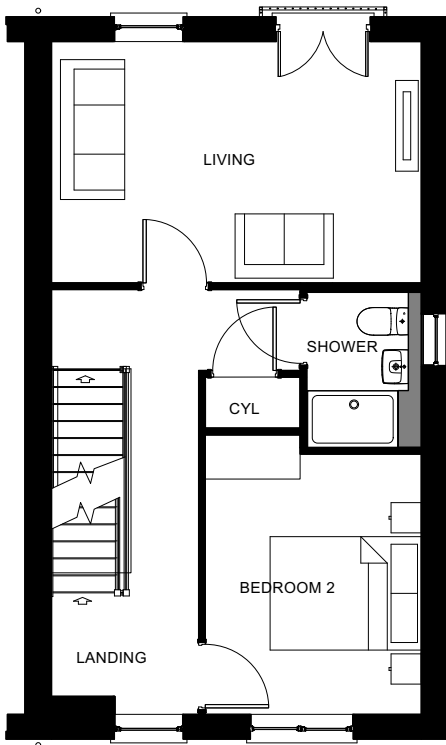

FIRST FLOOR

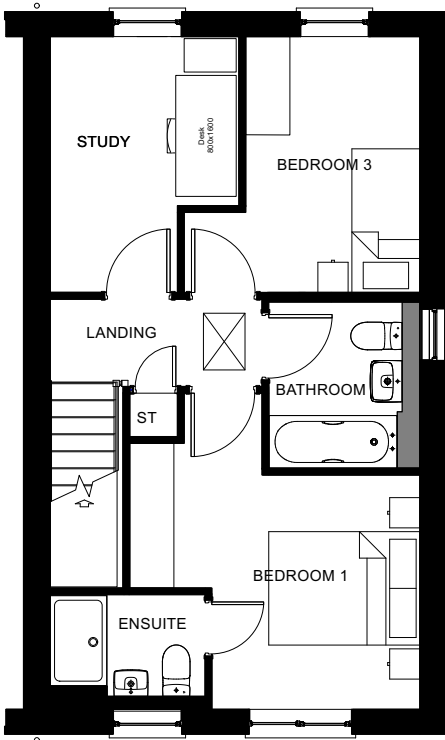

SECOND FLOOR

ARBORFIELD GREEN DISTRICT CENTRE – BRILBURY_FLOOR PLANS


| PEGASUSGROUP.CO.UK | TEAM/DRAWN BY: FD | APPROVED BY: THA | DATE: 28/11/2025 | SCALE: 1:100@A3 | DRWG: P25-1107_DE_O2_C_26 | CLIENT: TAYLOR WIMPEY |




All Intellectual Property Rights (including but not limited to copyright) subsisting in or arising out of this drawing and the building works depicted are owned by Pegasus Planning Group Ltd (Pegasus Group) and may not be copied, adapted, disseminated, redistributed, reproduced and/or otherwise used without a written licence. Pegasus Group accepts no liability for any use of this drawing other than for its original purpose and by the original client except in circumstances where approval for use has been provided by Pegasus Group in writing. Use only written dimensions. Drawing prepared for planning application purposes only. Do not scale (or use) for construction, sales or any other purpose. Any queries to be reported to Pegasus Group for clarification. Copyright © Pegasus Planning Group Limited [2025]. Use of this drawing is subject to the Terms & Conditions available @ pegasusgroup.co.uk




FRONT ELEVATION

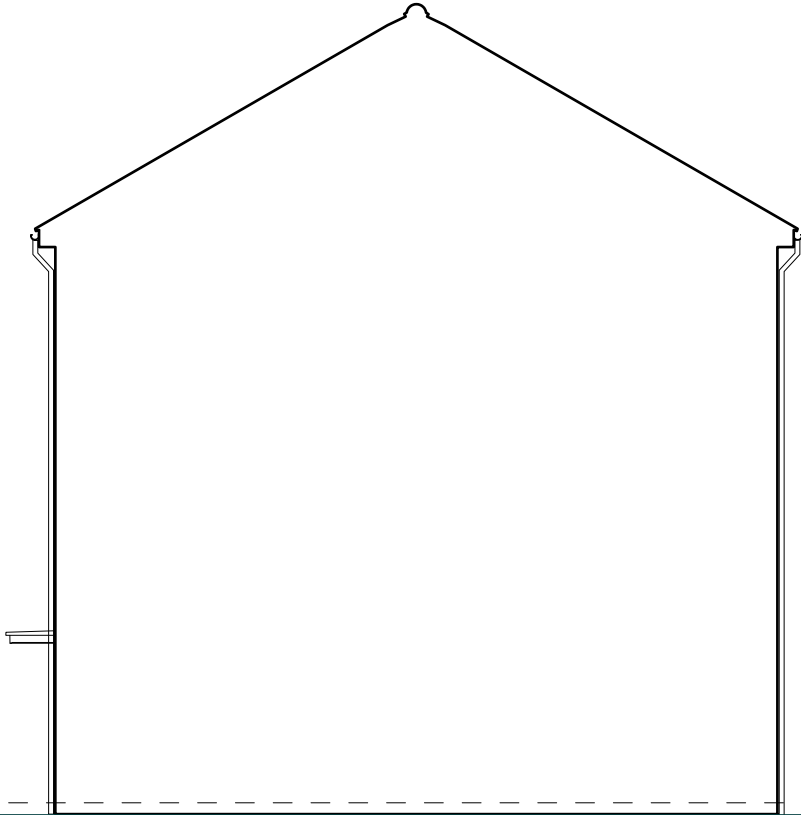

SIDE ELEVATION

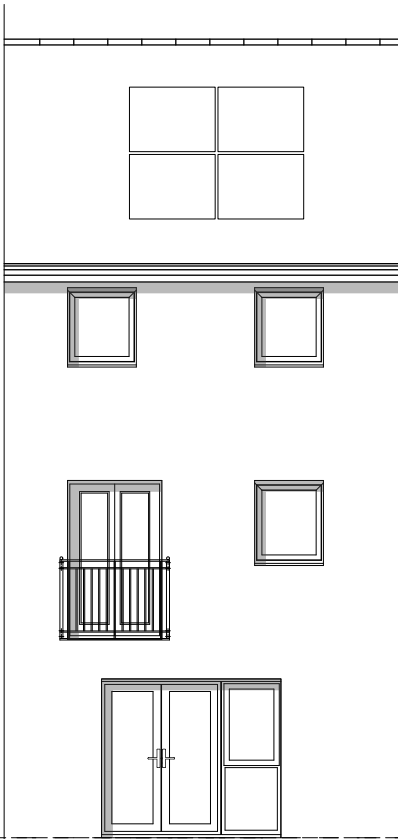

REAR ELEVATION

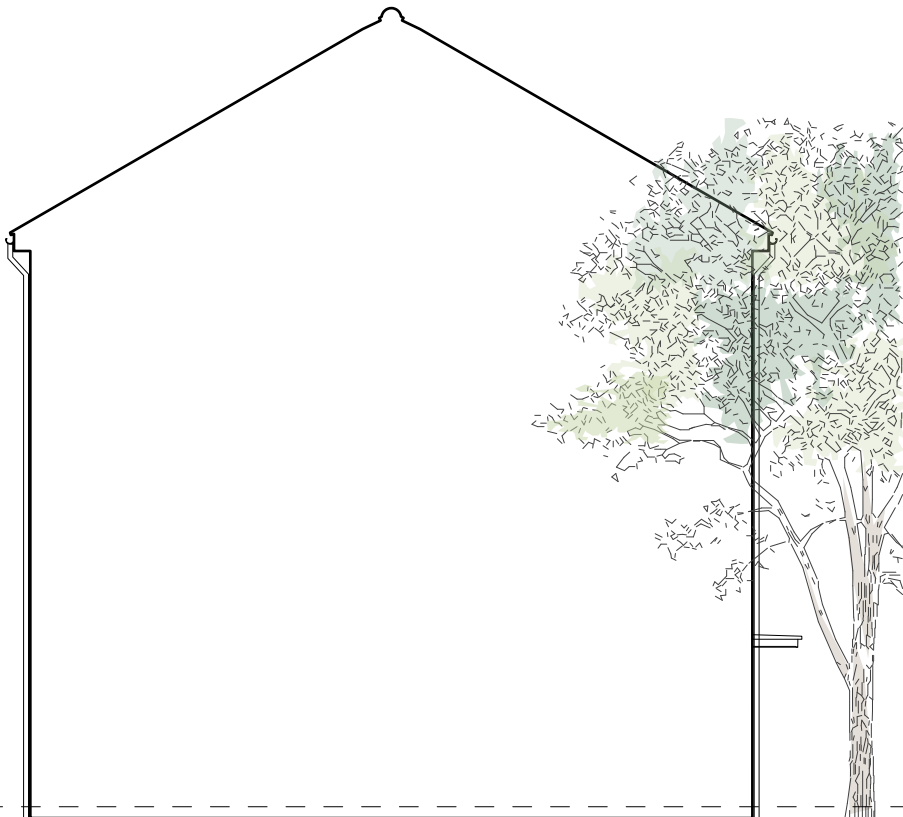


SIDE ELEVATION

ARBORFIELD GREEN DISTRICT CENTRE – BRILBURY MID_ELEVATIONS


| PEGASUSGROUP.CO.UK | TEAM/DRAWN BY: FD | APPROVED BY: THA | DATE: 28/11/2025 | SCALE: 1:100@A3 | DRWG: P25-1107_DE_O2_C_27 | CLIENT: TAYLOR WIMPEY |




All Intellectual Property Rights (including but not limited to copyright) subsisting in or arising out of this drawing and the building works depicted are owned by Pegasus Planning Group Ltd (Pegasus Group) and may not be copied, adapted, disseminated, redistributed, reproduced and/or otherwise used without a written licence. Pegasus Group accepts no liability for any use of this drawing other than for its original purpose and by the original client except in circumstances where approval for use has been provided by Pegasus Group in writing. Use only written dimensions. Drawing prepared for planning application purposes only. Do not scale (or use) for construction, sales or any other purpose. Any queries to be reported to Pegasus Group for clarification. Copyright © Pegasus Planning Group Limited [2025]. Use of this drawing is subject to the Terms & Conditions available @ pegasusgroup.co.uk

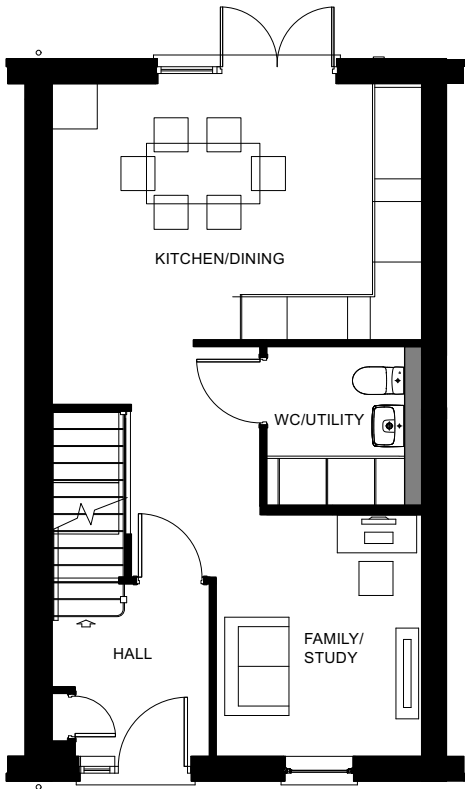

GROUND FLOOR

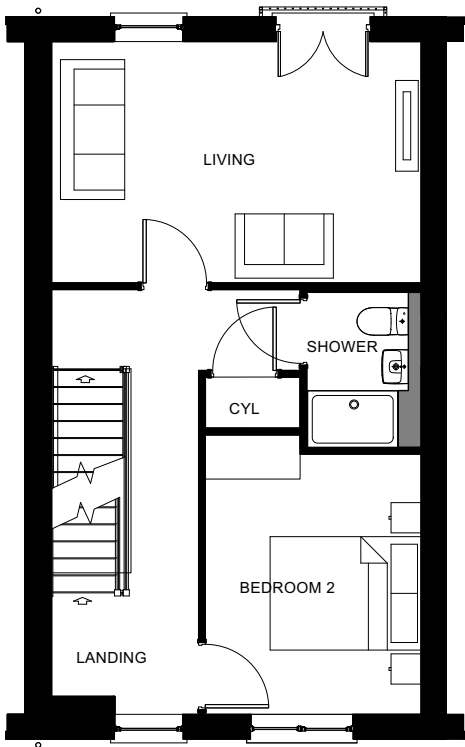

FIRST FLOOR

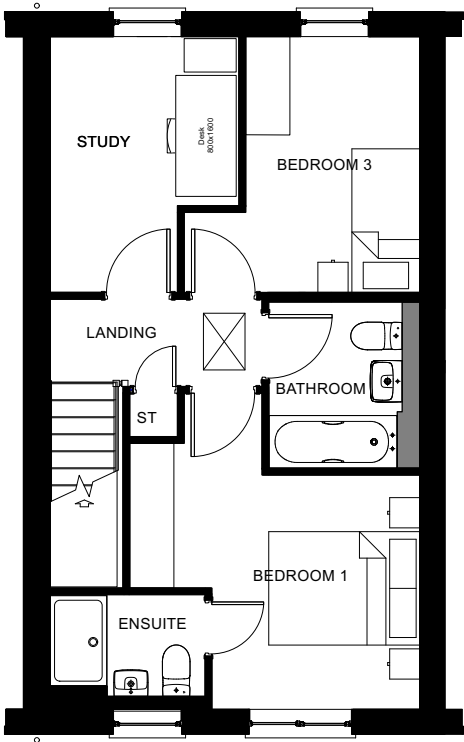

SECOND FLOOR

ARBORFIELD GREEN DISTRICT CENTRE – BRILBURY MID_FLOOR PLANS


| PEGASUSGROUP.CO.UK | TEAM/DRAWN BY: FD | APPROVED BY: THA | DATE: 28/11/2025 | SCALE: 1:100@A3 | DRWG: P25-1107_DE_O2_C_28 | CLIENT: TAYLOR WIMPEY |




All Intellectual Property Rights (including but not limited to copyright) subsisting in or arising out of this drawing and the building works depicted are owned by Pegasus Planning Group Ltd (Pegasus Group) and may not be copied, adapted, disseminated, redistributed, reproduced and/or otherwise used without a written licence. Pegasus Group accepts no liability for any use of this drawing other than for its original purpose and by the original client except in circumstances where approval for use has been provided by Pegasus Group in writing. Use only written dimensions. Drawing prepared for planning application purposes only. Do not scale (or use) for construction, sales or any other purpose. Any queries to be reported to Pegasus Group for clarification. Copyright © Pegasus Planning Group Limited [2025]. Use of this drawing is subject to the Terms & Conditions available @ pegasusgroup.co.uk



FRONT ELEVATION

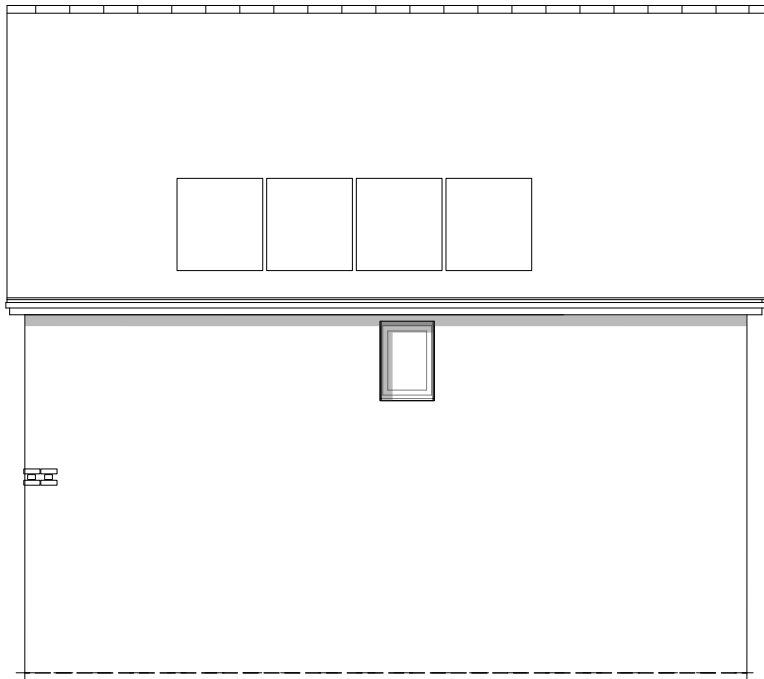


SIDE ELEVATION

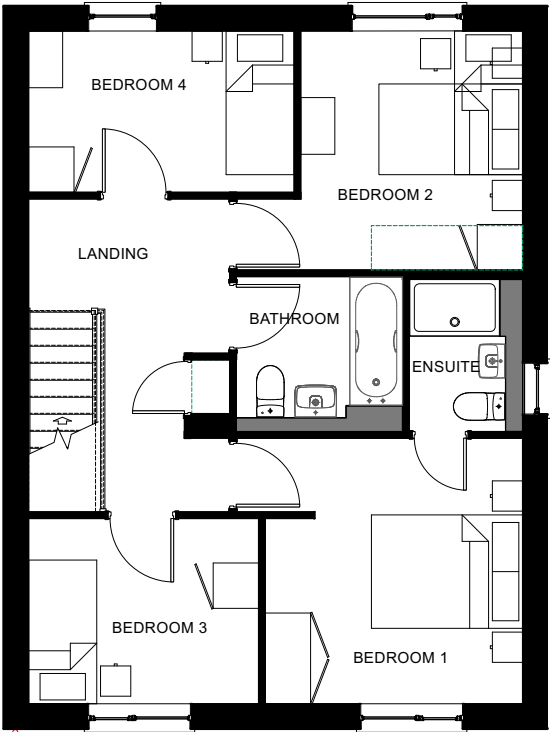


FIRST FLOOR



REAR ELEVATION

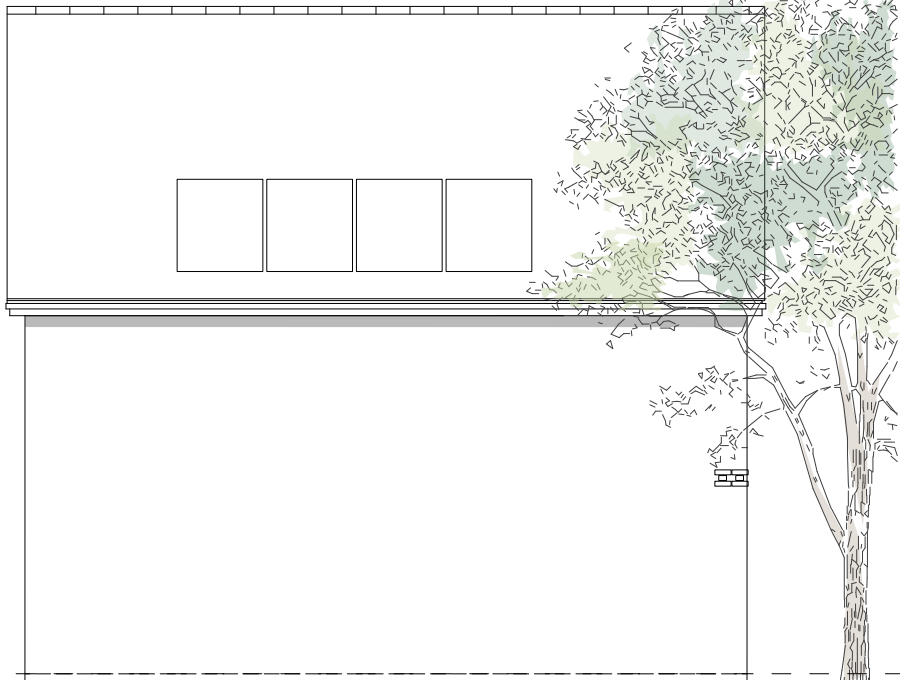

SIDE ELEVATION

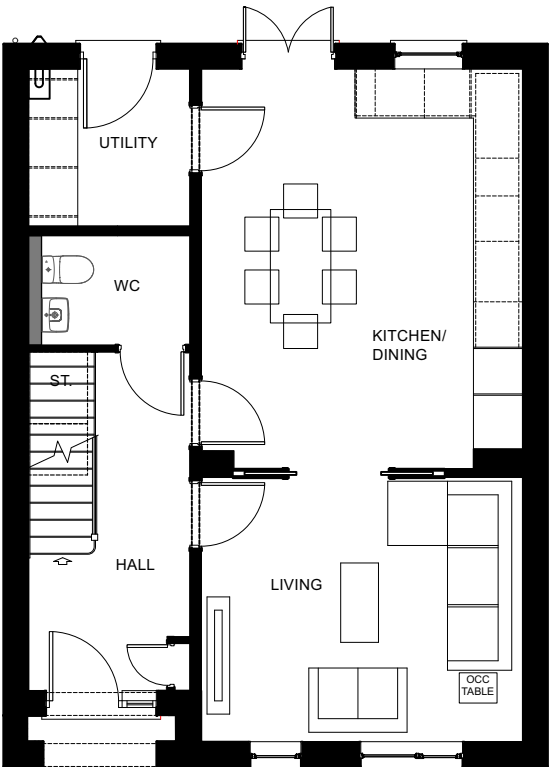


GROUND FLOOR


ARBORFIELD GREEN DISTRICT CENTRE - BITTESFORD






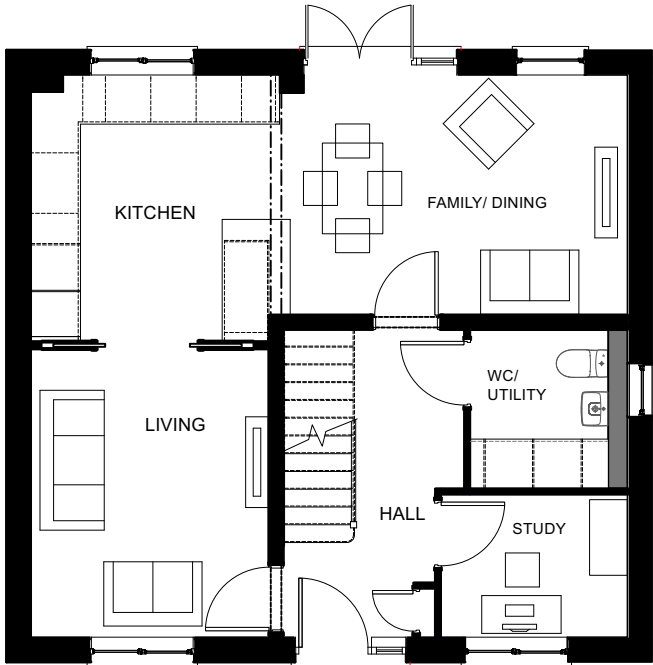

GROUND FLOOR

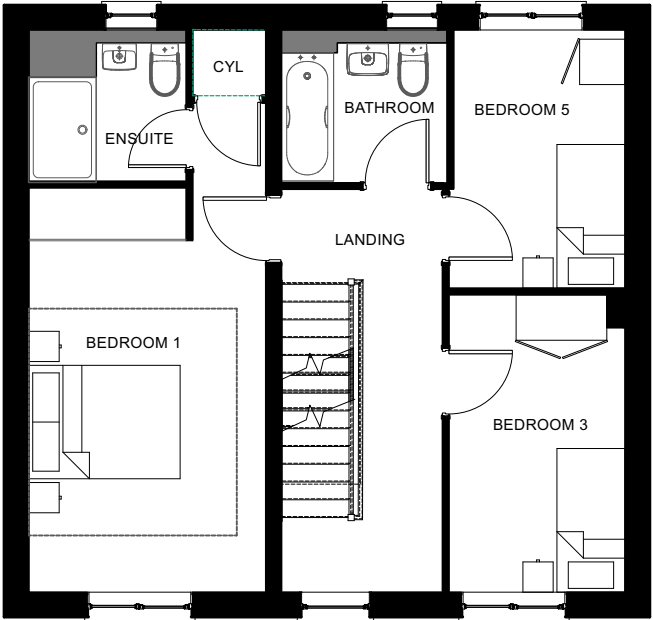

FIRST FLOOR

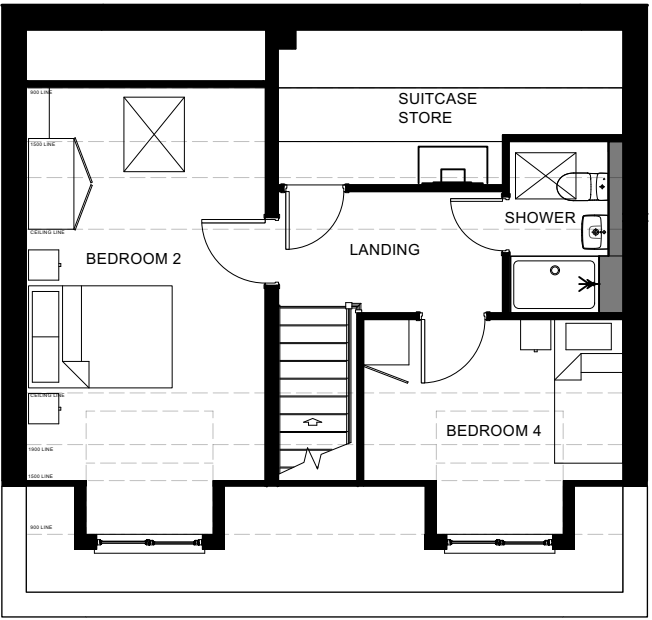


SECOND FLOOR


PLOTS: 198(H), 199(H)
PLEASE REFER TO MATERIALS PLAN FOR DETAILED SPECIFICATION
INDICATIVE LOCATION OF PV PANELS & EXACT DETAILS TO BE CONFIRMED




FRONT ELEVATION

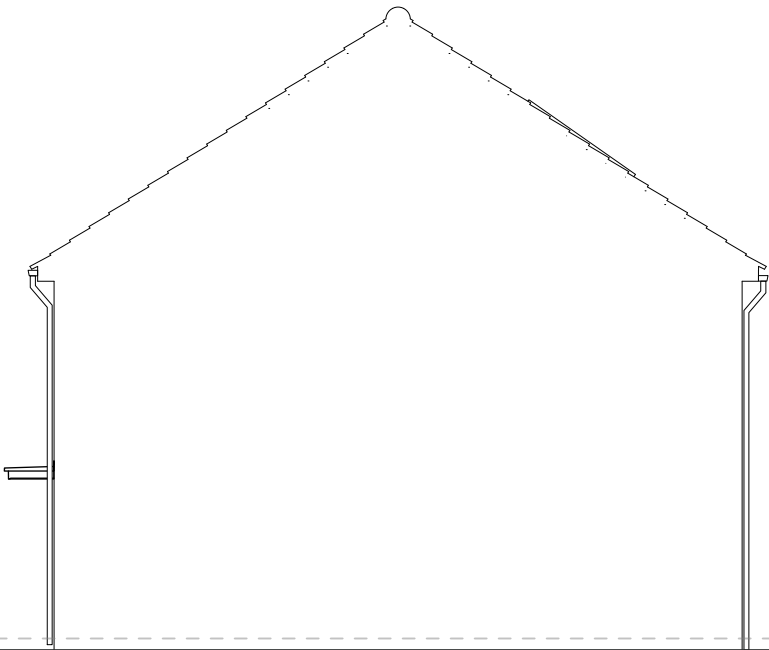


SIDE ELEVATION

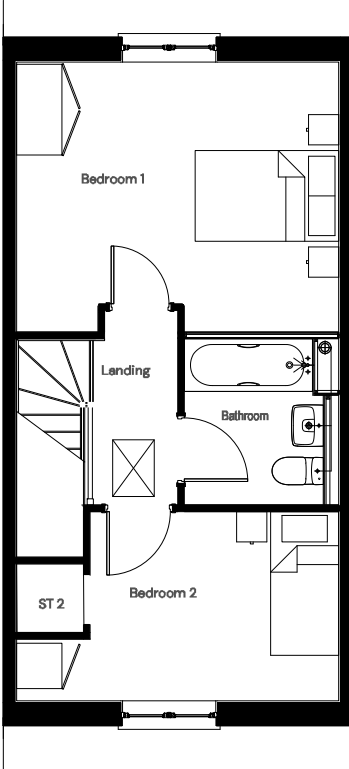


FIRST FLOOR

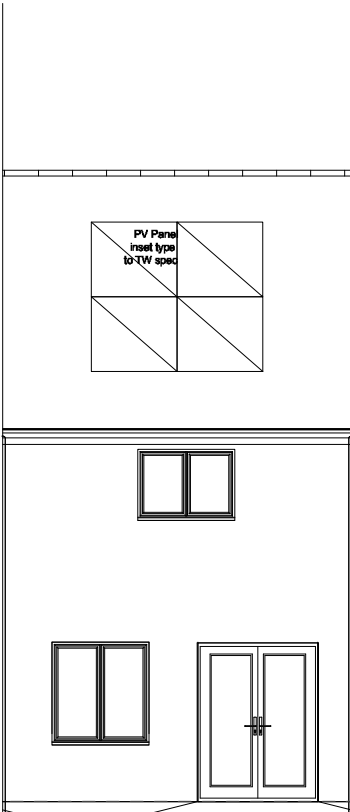

REAR ELEVATION

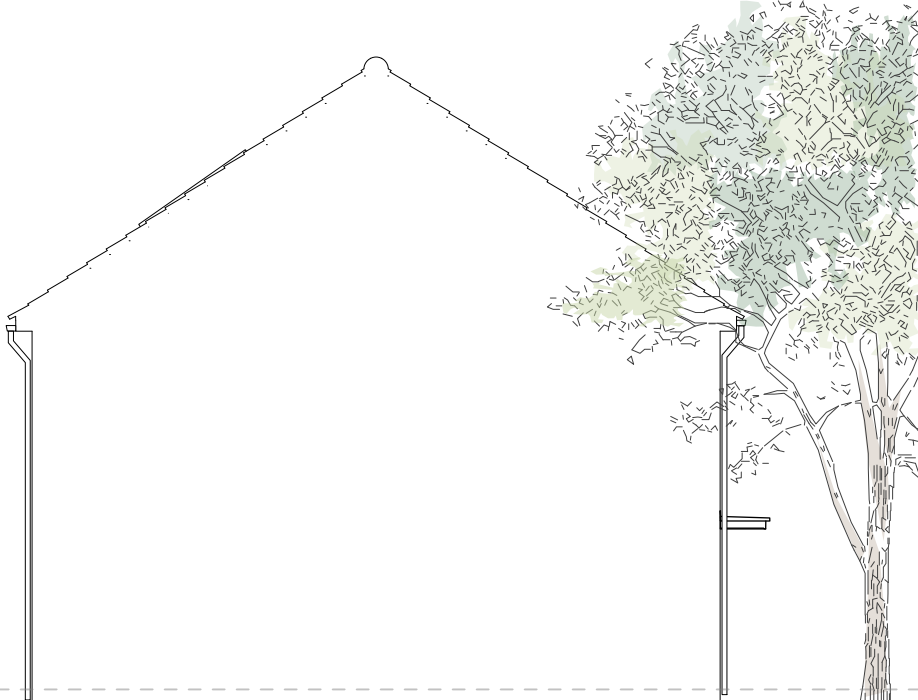

SIDE ELEVATION

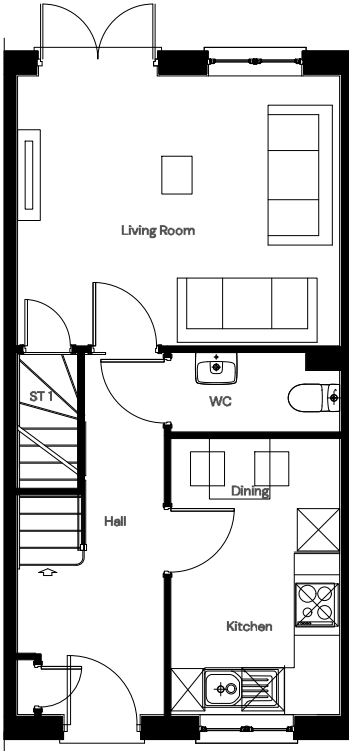


GROUND FLOOR




PLOTS: 197(H), 200, 201(H), 202(H)
PLEASE REFER TO MATERIALS PLAN FOR DETAILED SPECIFICATION
INDICATIVE LOCATION OF PV PANELS & EXACT DETAILS TO BE CONFIRMED




FRONT ELEVATION

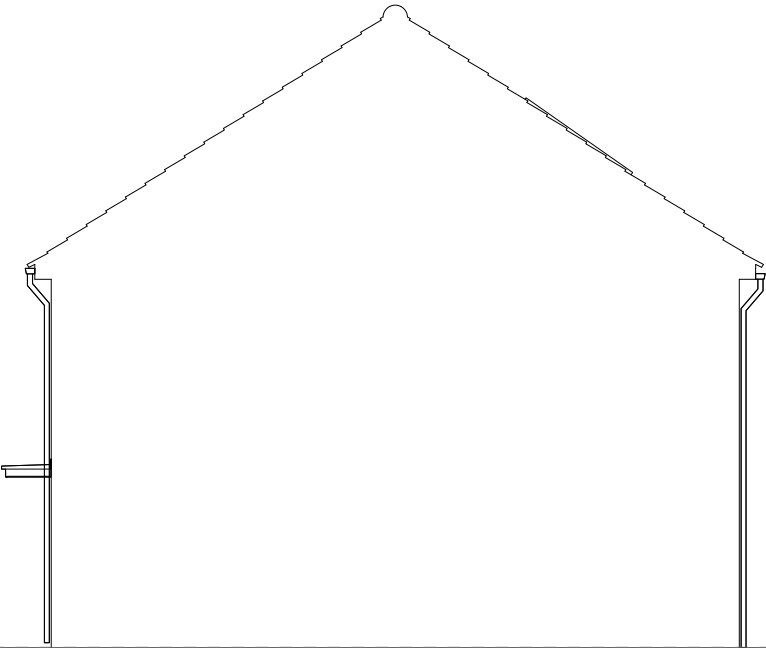


SIDE ELEVATION

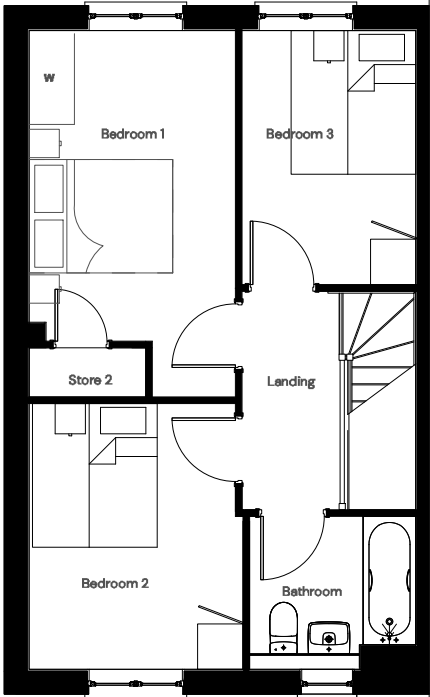


FIRST FLOOR

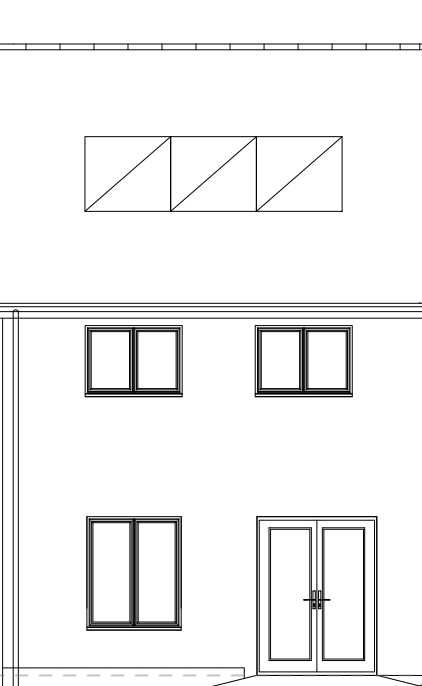

REAR ELEVATION

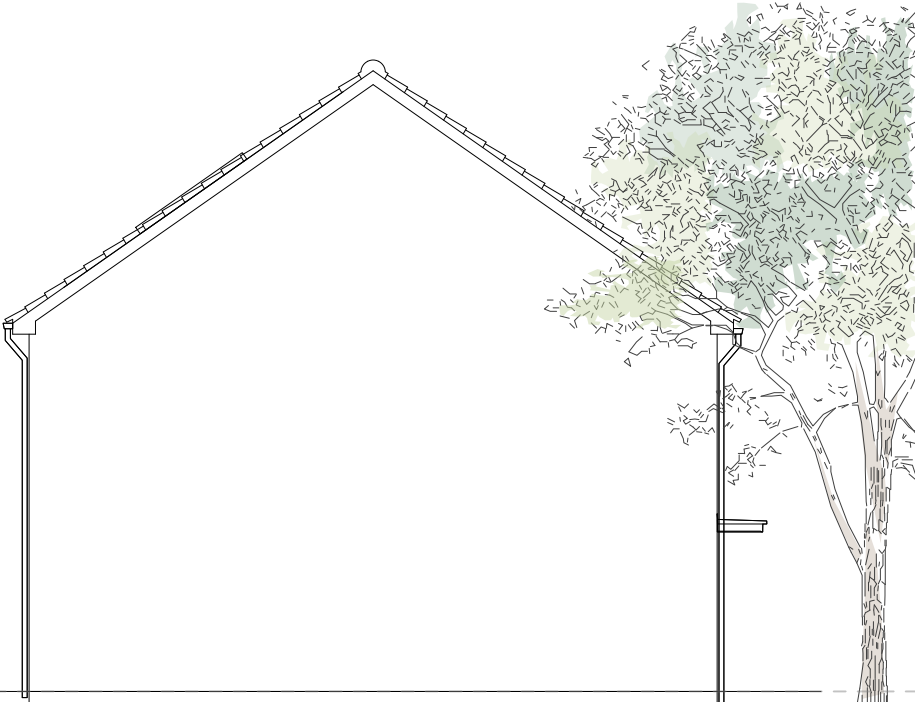

SIDE ELEVATION

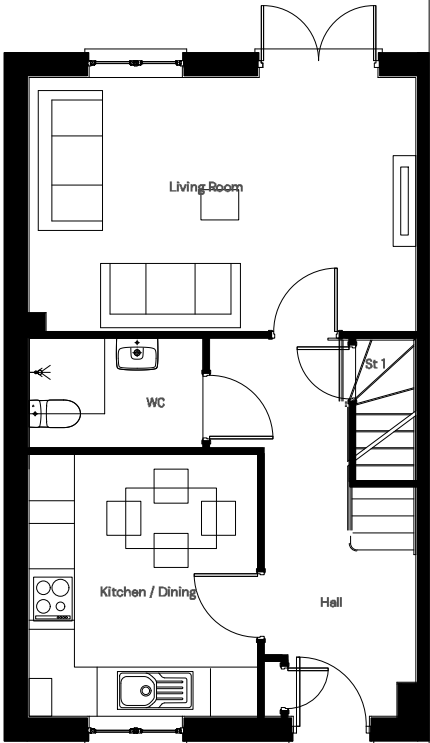

GROUND FLOOR




ARBORFIELD GREEN DISTRICT CENTRE – AFR 3B





| PEGASUSGROUP.CO.UK | TEAM/DRAWN BY: FBO/FD | APPROVED BY: THA | DATE: 04/08/2025 | SCALE: 1:100@A3 | DRWG: P25-1107_DE_02_B_32 | CLIENT: TAYLOR WIMPEY |

All Intellectual Property Rights (including but not limited to copyright) subsisting in or arising out of this drawing and the building works depicted are owned by Pegasus Planning Group Ltd (Pegasus Group) and may not be copied, adapted, disseminated, redistributed, reproduced and/or otherwise used without a written licence. Pegasus Group accepts no liability for any use of this drawing other than for its original purpose and by the original client except in circumstances where approval for use has been provided by Pegasus Group in writing. Use only written dimensions. Drawing prepared for planning application purposes only. Do not scale (or use) for construction, sales or any other purpose. Any queries to be reported to Pegasus Group for clarification. Copyright © Pegasus Planning Group Limited [2025]. Use of this drawing is subject to the Terms & Conditions available @ pegasusgroup.co.uk


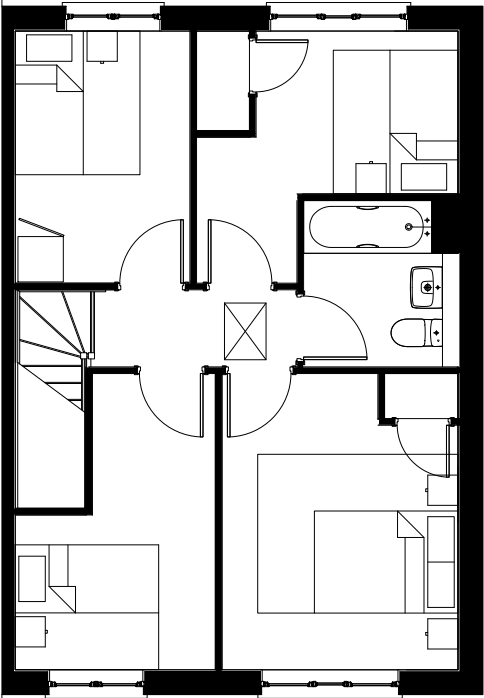


FIRST FLOOR

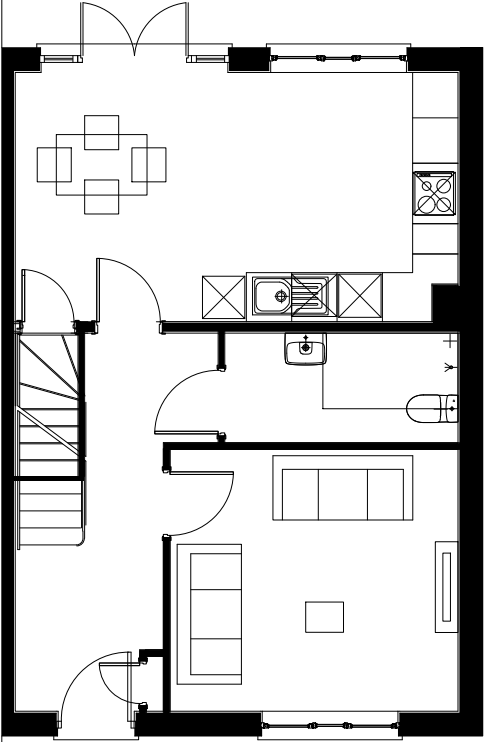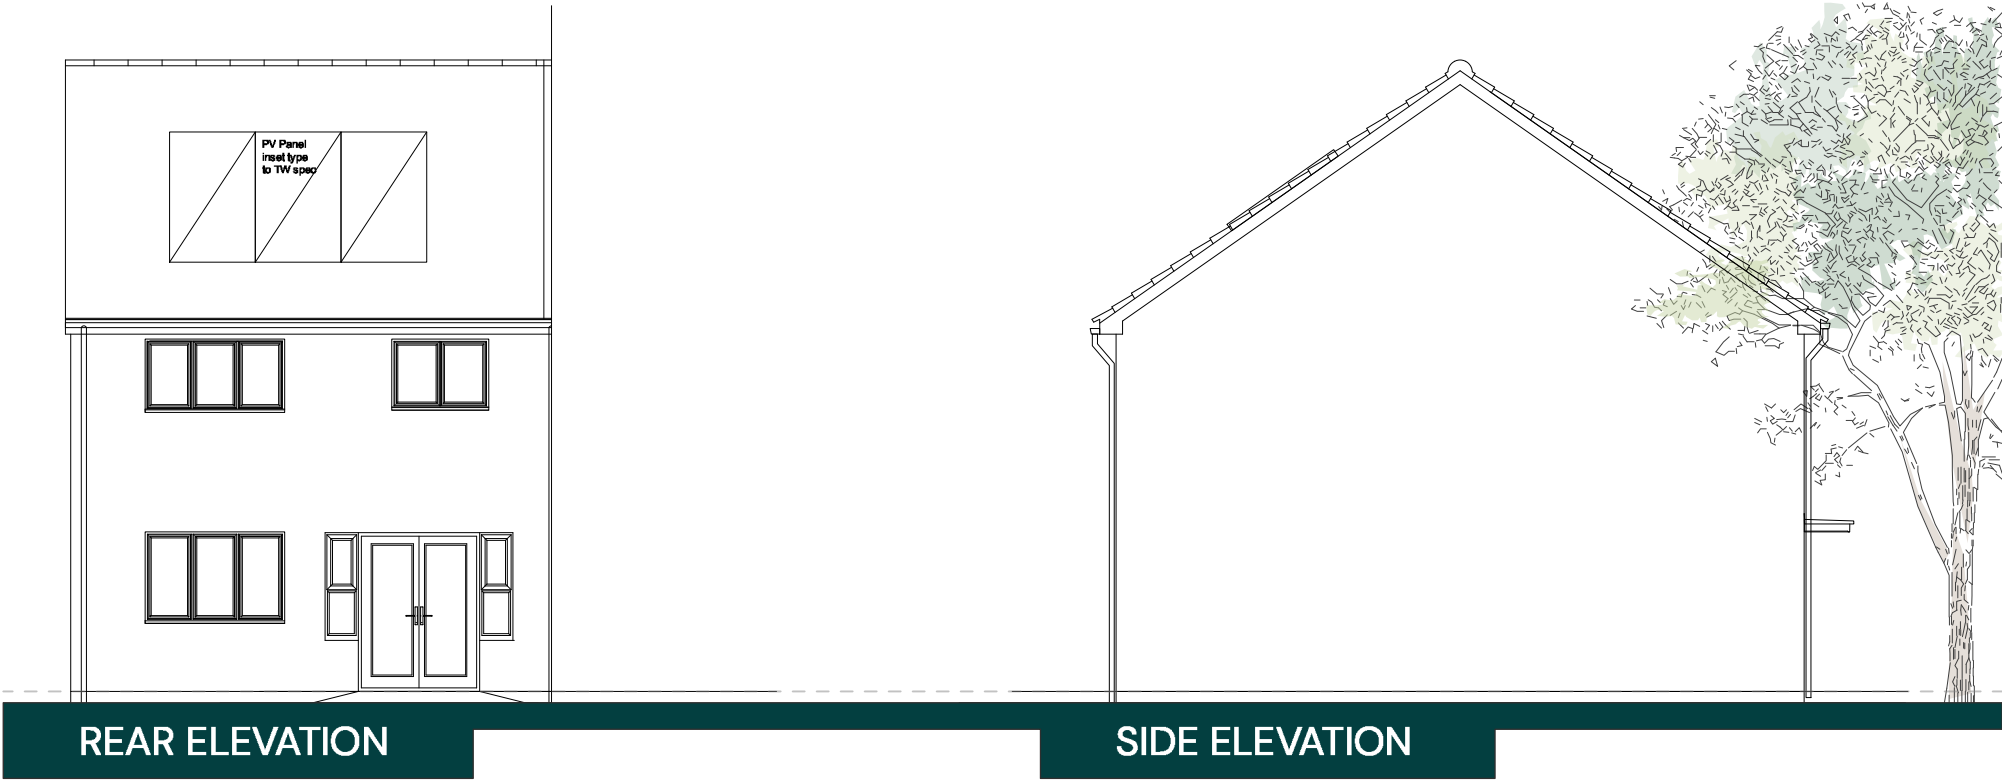

GROUND FLOOR

0 1 2 5m

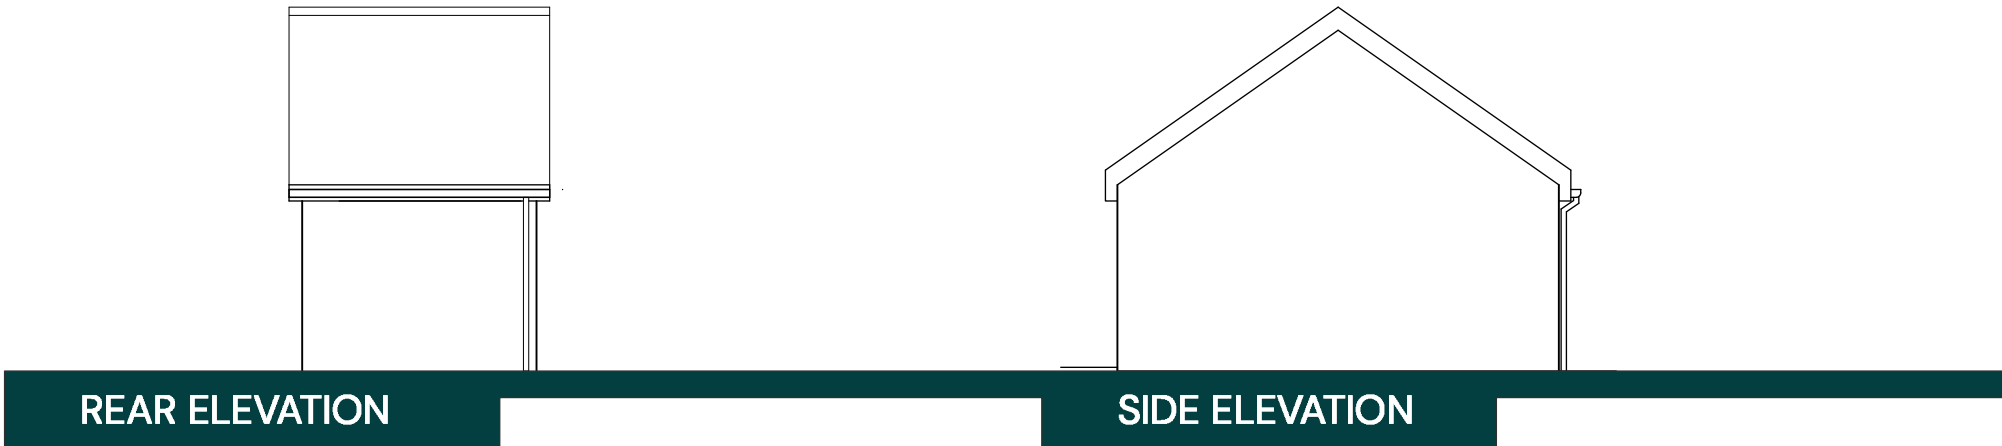
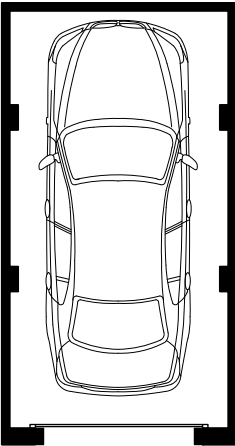


ARBORFIELD GREEN DISTRICT CENTRE – SINGLE GARAGE v2

| PEGASUSGROUP.CO.UK | TEAM/DRAWN BY: FBO/FD | APPROVED BY: THA | DATE: 04/08/2025 | SCALE: 1:100@A3 | DRWG: P25-1107_DE_02_B_61 | CLIENT: TAYLOR WIMPEY |



All Intellectual Property Rights (including but not limited to copyright) subsisting in or arising out of this drawing and the building works depicted are owned by Pegasus Planning Group Ltd (Pegasus Group) and may not be copied, adapted, disseminated, redistributed, reproduced and/or otherwise used without a written licence. Pegasus Group accepts no liability for any use of this drawing other than for its original purpose and by the original client except in circumstances where approval for use has been provided by Pegasus Group in writing. Use only written dimensions. Drawing prepared for planning application purposes only. Do not scale (or use) for construction, sales or any other purpose. Any queries to be reported to Pegasus Group for clarification. Copyright © Pegasus Planning Group Limited [2025]. Use of this drawing is subject to the Terms & Conditions available @ pegasusgroup.co.uk

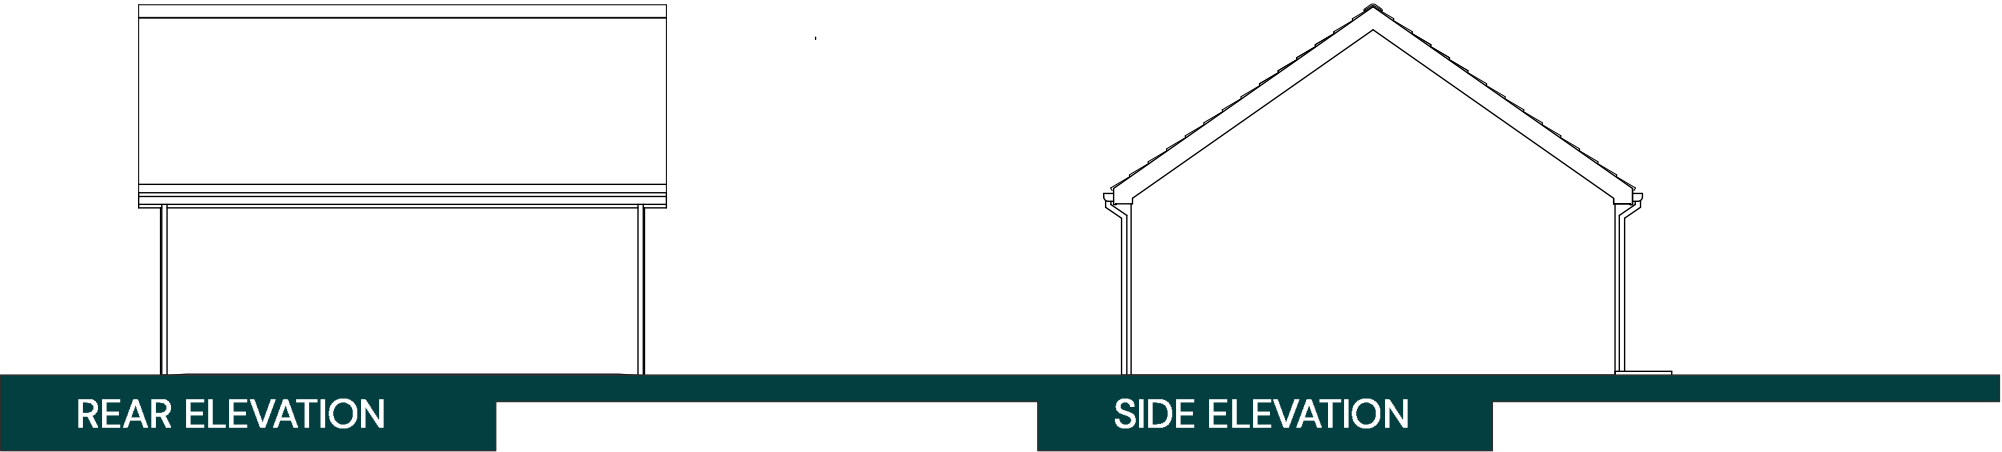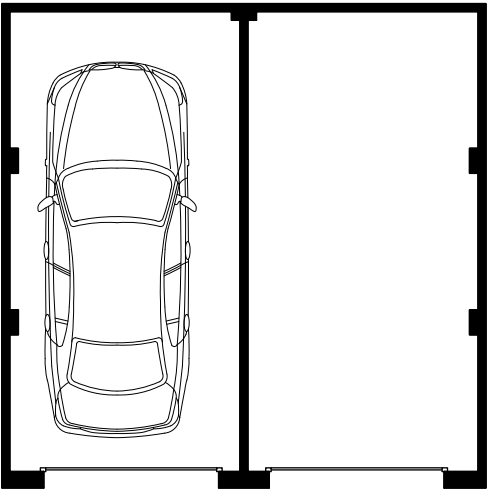

0 1 2 5m

ARBORFIELD GREEN DISTRICT CENTRE – TWIN GARAGE



| PEGASUSGROUP.CO.UK | TEAM/DRAWN BY: FBO/FD | APPROVED BY: THA | DATE: 21/11/2025 | SCALE: 1:100@A3 | DRWG: P25-1107_DE_Q2_B_51 | CLIENT: TAYLOR WIMPEY |


All Intellectual Property Rights (including but not limited to copyright) subsisting in or arising out of this drawing and the building works depicted are owned by Pegasus Planning Group Ltd (Pegasus Group) and may not be copied, adapted, disseminated, redistributed, reproduced and/or otherwise used without a written licence. Pegasus Group accepts no liability for any use of this drawing other than for its original purpose and by the original client except in circumstances where approval for use has been provided by Pegasus Group in writing. Use only written dimensions. Drawing prepared for planning application purposes only. Do not scale (or use) for construction, sales or any other purpose. Any queries to be reported to Pegasus Group for clarification. Copyright © Pegasus Planning Group Limited [2025]. Use of this drawing is subject to the Terms & Conditions available @ pegasusgroup.co.uk




FRONT ELEVATION



SIDE ELEVATION

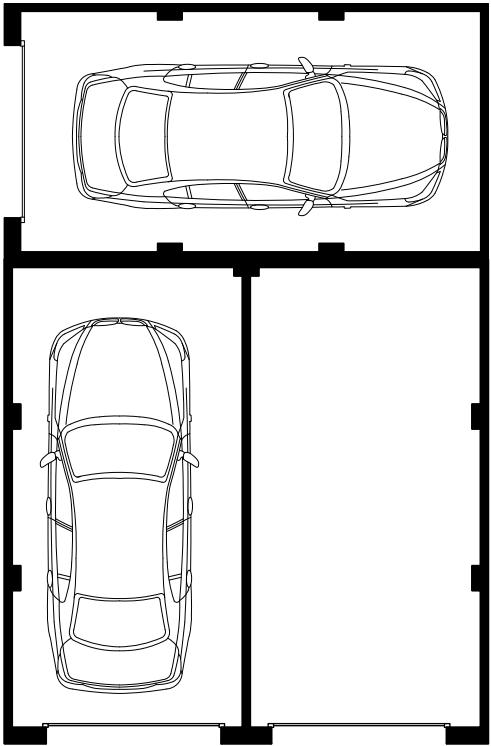

FLOOR PLAN

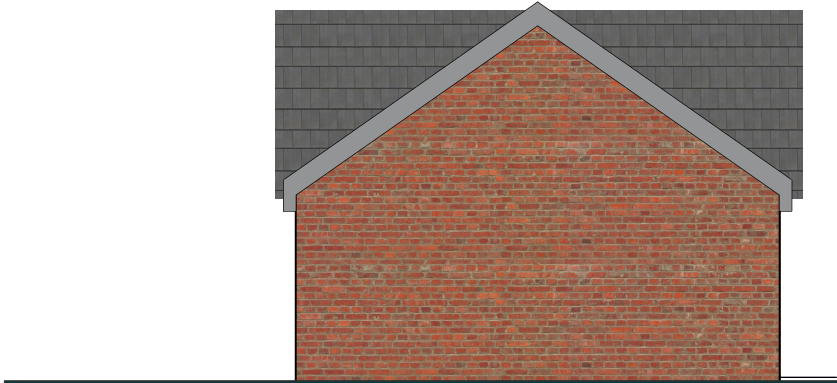

REAR ELEVATION




SIDE ELEVATION



ARBORFIELD GREEN DISTRICT CENTRE – JOINED GARAGE



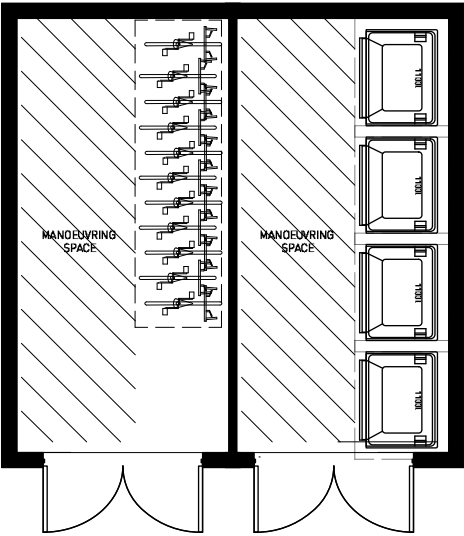

FLOOR PLAN




ARBORFIELD GREEN DISTRICT CENTRE – COMMUNITY CENTRE BIN/BIKE STORE

| PEGASUSGROUP.CO.UK | TEAM/DRAWN BY: FBO/FD | APPROVED BY: THA | DATE: 04/08/2025 | SCALE: 1:100@A3 | DRWG: P25-1107_DE_02_B_54 | CLIENT: TAYLOR WIMPEY |



All Intellectual Property Rights (including but not limited to copyright) subsisting in or arising out of this drawing and the building works depicted are owned by Pegasus Planning Group Ltd (Pegasus Group) and may not be copied, adapted, disseminated, redistributed, reproduced and/or otherwise used without a written licence. Pegasus Group accepts no liability for any use of this drawing other than for its original purpose and by the original client except in circumstances where approval for use has been provided by Pegasus Group in writing. Use only written dimensions. Drawing prepared for planning application purposes only. Do not scale (or use) for construction, sales or any other purpose. Any queries to be reported to Pegasus Group for clarification. Copyright © Pegasus Planning Group Limited [2025]. Use of this drawing is subject to the Terms & Conditions available @ pegasusgroup.co.uk

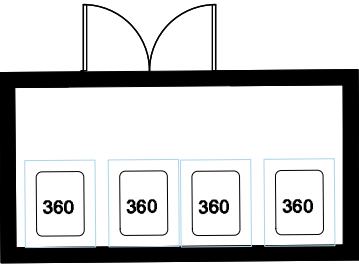


FLOOR PLAN



ARBORFIELD GREEN DISTRICT CENTRE – Bin store



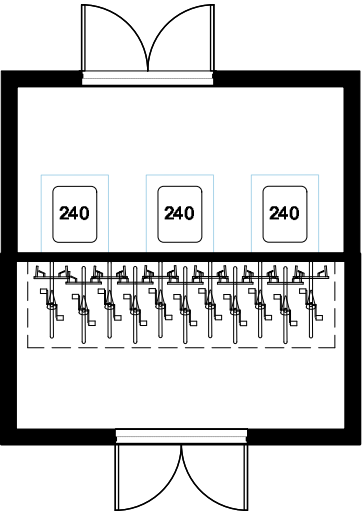

FLOOR PLAN




ARBORFIELD GREEN DISTRICT CENTRE – Bin store



PLOTS: 1, 2, 3, 4, 5, 6, 9, 10, 11, 12, 13, 14, 24, 25, 26, 27, 28, 134, 142, 143, 144, 145, 146, 147, 148, 149, 150, 151, 152, 153, 154, 155, 156, 157, 158, 159, 160, 161, 162, 163, 164, 165, 166, 167, 170, 173, 174, 176, 177, 182, 183, 184, 185, 186, 187, 206, 207

PLEASE REFER TO MATERIALS PLAN FOR DETAILED SPECIFICATION

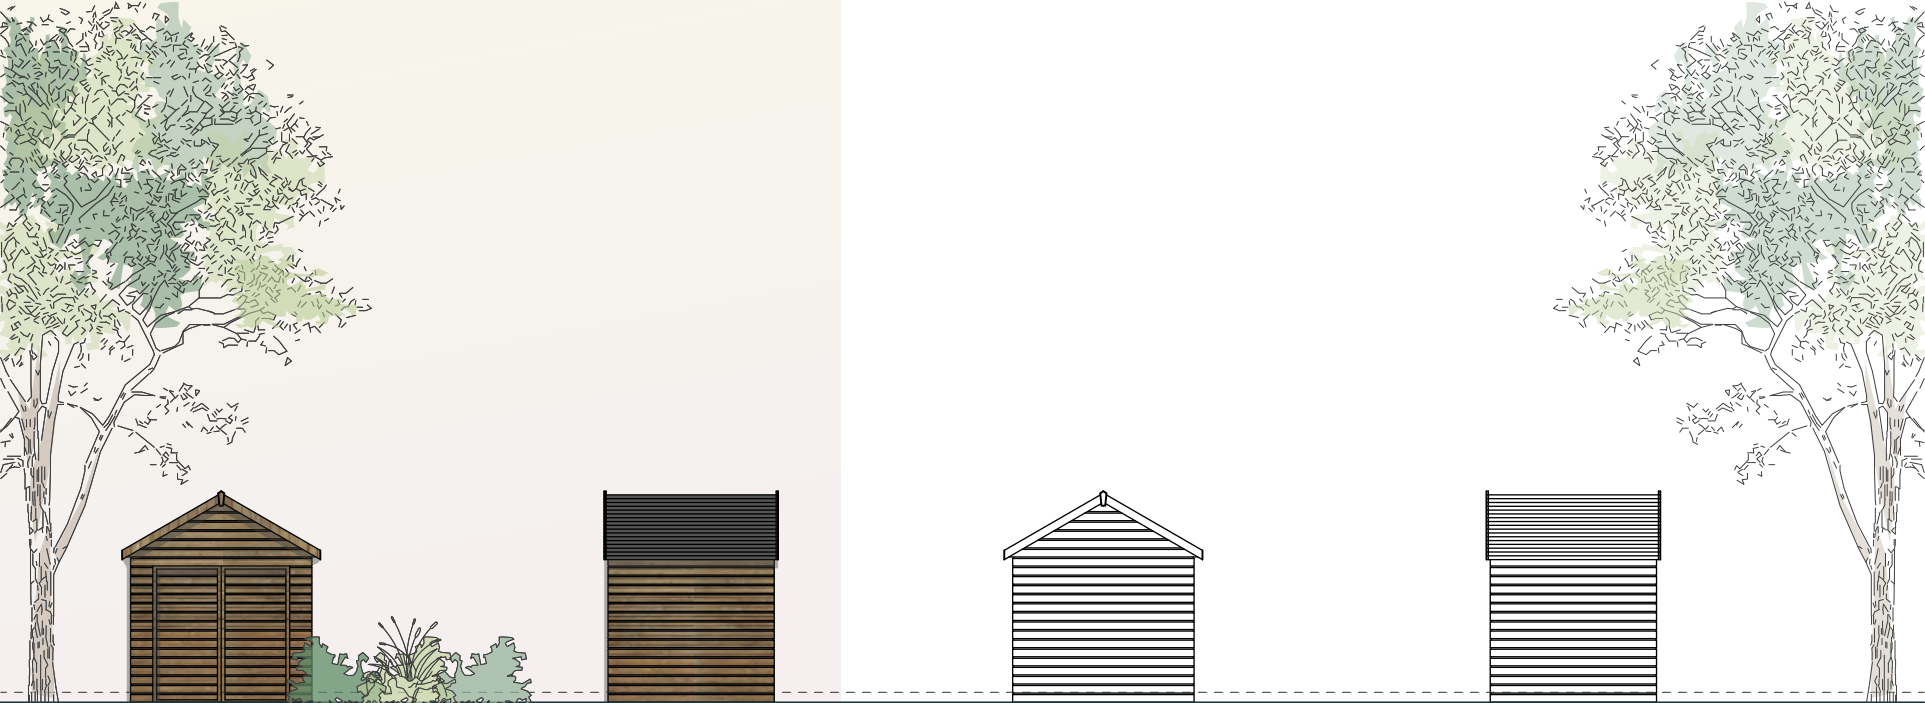


FRONT ELEVATION

SIDE ELEVATION

REAR ELEVATION

SIDE ELEVATION

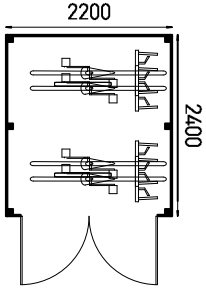

FLOOR PLAN

PLOTS: 7, 8, 30, 32, 37, 38, 39, 40, 41, 42, 43, 135, 136, 137, 138, 139, 141, 168, 169, 171, 172, 175, 178, 179, 180, 181, 188, 189, 190, 191, 192, 193, 194, 195, 196, 197, 198, 199, 200, 201, 202, 203, 204, 205




FRONT ELEVATION

SIDE ELEVATION

REAR ELEVATION

SIDE ELEVATION

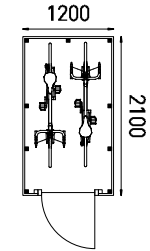

FLOOR PLAN



ARBORFIELD GREEN DISTRICT CENTRE – Bike Sheds




| PEGASUSGROUP.CO.UK | TEAM/DRAWN BY: FBO/FD | APPROVED BY: THA | DATE: 04/08/2025 | SCALE: 1:100@A3 | DRWG: P25-1107_DE_02_B_59 | CLIENT: TAYLOR WIMPEY |


All Intellectual Property Rights (including but not limited to copyright) subsisting in or arising out of this drawing and the building works depicted are owned by Pegasus Planning Group Ltd (Pegasus Group) and may not be copied, adapted, disseminated, redistributed, reproduced and/or otherwise used without a written licence. Pegasus Group accepts no liability for any use of this drawing other than for its original purpose and by the original client except in circumstances where approval for use has been provided by Pegasus Group in writing. Use only written dimensions. Drawing prepared for planning application purposes only. Do not scale (or use) for construction, sales or any other purpose. Any queries to be reported to Pegasus Group for clarification. Copyright © Pegasus Planning Group Limited [2025]. Use of this drawing is subject to the Terms & Conditions available @ pegasusgroup.co.uk




FRONT ELEVATION

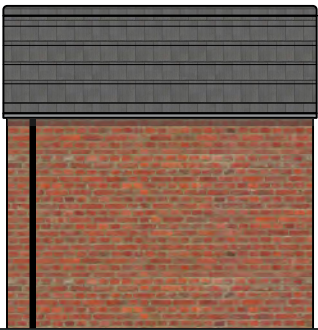


SIDE ELEVATION

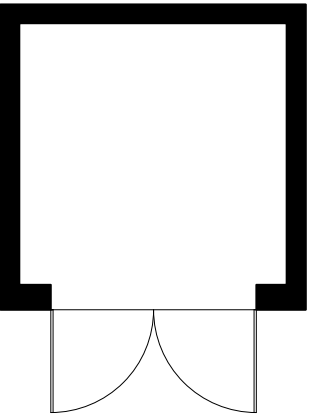

FLOOR PLAN

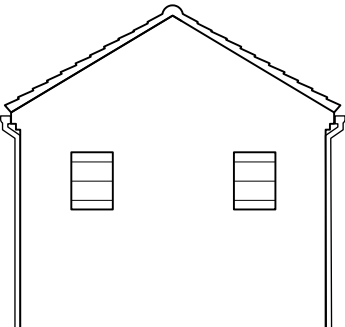

REAR ELEVATION

 

SIDE ELEVATION

ARBORFIELD GREEN DISTRICT CENTRE – Substation centre




| PEGASUSGROUP.CO.UK | TEAM/DRAWN BY: FBO/FD | APPROVED BY: THA | DATE: 04/08/2025 | SCALE: 1:100@A3 | DRWG: P25-1107_DE_02_B_60 | CLIENT: TAYLOR WIMPEY |


All Intellectual Property Rights (including but not limited to copyright) subsisting in or arising out of this drawing and the building works depicted are owned by Pegasus Planning Group Ltd (Pegasus Group) and may not be copied, adapted, disseminated, redistributed, reproduced and/or otherwise used without a written licence. Pegasus Group accepts no liability for any use of this drawing other than for its original purpose and by the original client except in circumstances where approval for use has been provided by Pegasus Group in writing. Use only written dimensions. Drawing prepared for planning application purposes only. Do not scale (or use) for construction, sales or any other purpose. Any queries to be reported to Pegasus Group for clarification. Copyright © Pegasus Planning Group Limited [2025]. Use of this drawing is subject to the Terms & Conditions available @ pegasusgroup.co.uk




FRONT ELEVATION

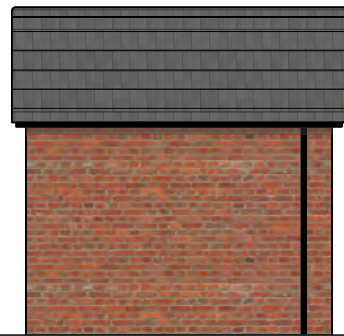


SIDE ELEVATION

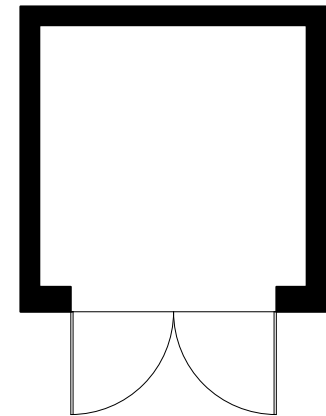

FLOOR PLAN

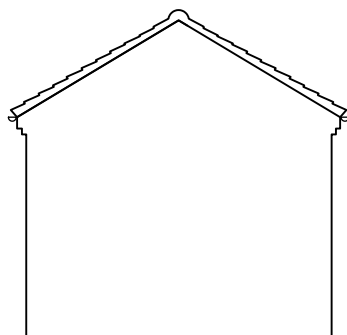

REAR ELEVATION

 

SIDE ELEVATION

ARBORFIELD GREEN DISTRICT CENTRE – Substation supermarket

| PEGASUSGROUP.CO.UK | TEAM/DRAWN BY: FBO/FD | APPROVED BY: THA | DATE: 04/08/2025 | SCALE: 1:100@A3 | DRWG: P25-1107_DE_02_B_62 | CLIENT: TAYLOR WIMPEY |

PEGASUS
GROUP

All Intellectual Property Rights (including but not limited to copyright) subsisting in or arising out of this drawing and the building works depicted are owned by Pegasus Planning Group Ltd (Pegasus Group) and may not be copied, adapted, disseminated, redistributed, reproduced and/or otherwise used without a written licence. Pegasus Group accepts no liability for any use of this drawing other than for its original purpose and by the original client except in circumstances where approval for use has been provided by Pegasus Group in writing. Use only written dimensions. Drawing prepared for planning application purposes only. Do not scale (or use) for construction, sales or any other purpose. Any queries to be reported to Pegasus Group for clarification. Copyright © Pegasus Planning Group Limited [2025]. Use of this drawing is subject to the Terms & Conditions available @ pegasusgroup.co.uk

No matter the project, no matter the challenge,
you can rely on us to find solutions, o get things done,
to get things **Expertly Done.**



Our Office

GENERAL ENQUIRIES
T 0333 0160777
enquiries@pegasusgroup.co.uk

BIRMINGHAM (City)
T 0121 308 9570
Birmingham@pegasusgroup.co.uk

BRISTOL
T 01454 625 945
Bristol@pegasusgroup.co.uk

CAMBRIDGE
T 01223 202 100
Cambridge@pegasusgroup.co.uk

CIRENCESTER
T 01285 641 717
Cirencester@pegasusgroup.co.uk

EAST MIDLANDS
T 01509 670 806
EastMidlands@pegasusgroup.co.uk

EDINBURGH
T 0131 589 2774
Edinburgh@pegasusgroup.co.uk

LEEDS
T 0113 287 8200
Leeds@pegasusgroup.co.uk

LICHFIELD
T 0121 308 9570
Lichfield@pegasusgroup.co.uk

LIVERPOOL
T 0151 317 5220
Liverpool@pegasusgroup.co.uk

LONDON
T 020 3897 1110
London@pegasusgroup.co.uk

MANCHESTER
T 0161 393 3399
Manchester@pegasusgroup.co.uk

NEWCASTLE
T 0191 917 6700
Newcastle@pegasusgroup.co.uk

SOLENT
T 023 8254 2777
Solent@pegasusgroup.co.uk

Expertly Done.

DESIGN | ECONOMICS | ENVIRONMENT | HERITAGE | LAND & PROPERTY | PLANNING | TRANSPORT & INFRASTRUCTURE

Pegasus Group is a trading name of Pegasus Planning Group Limited (07277000) registered in England and Wales
Registered Office: 33 Sheep Street, Cirencester, Gloucestershire, GL7 1RT