
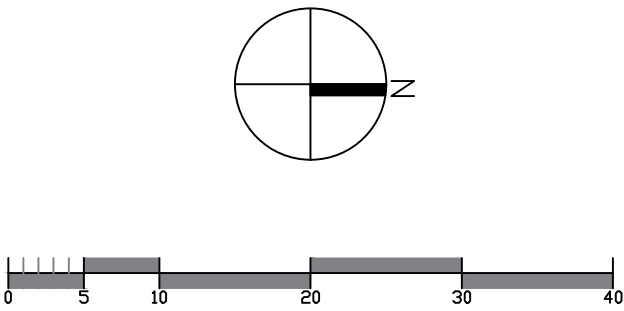


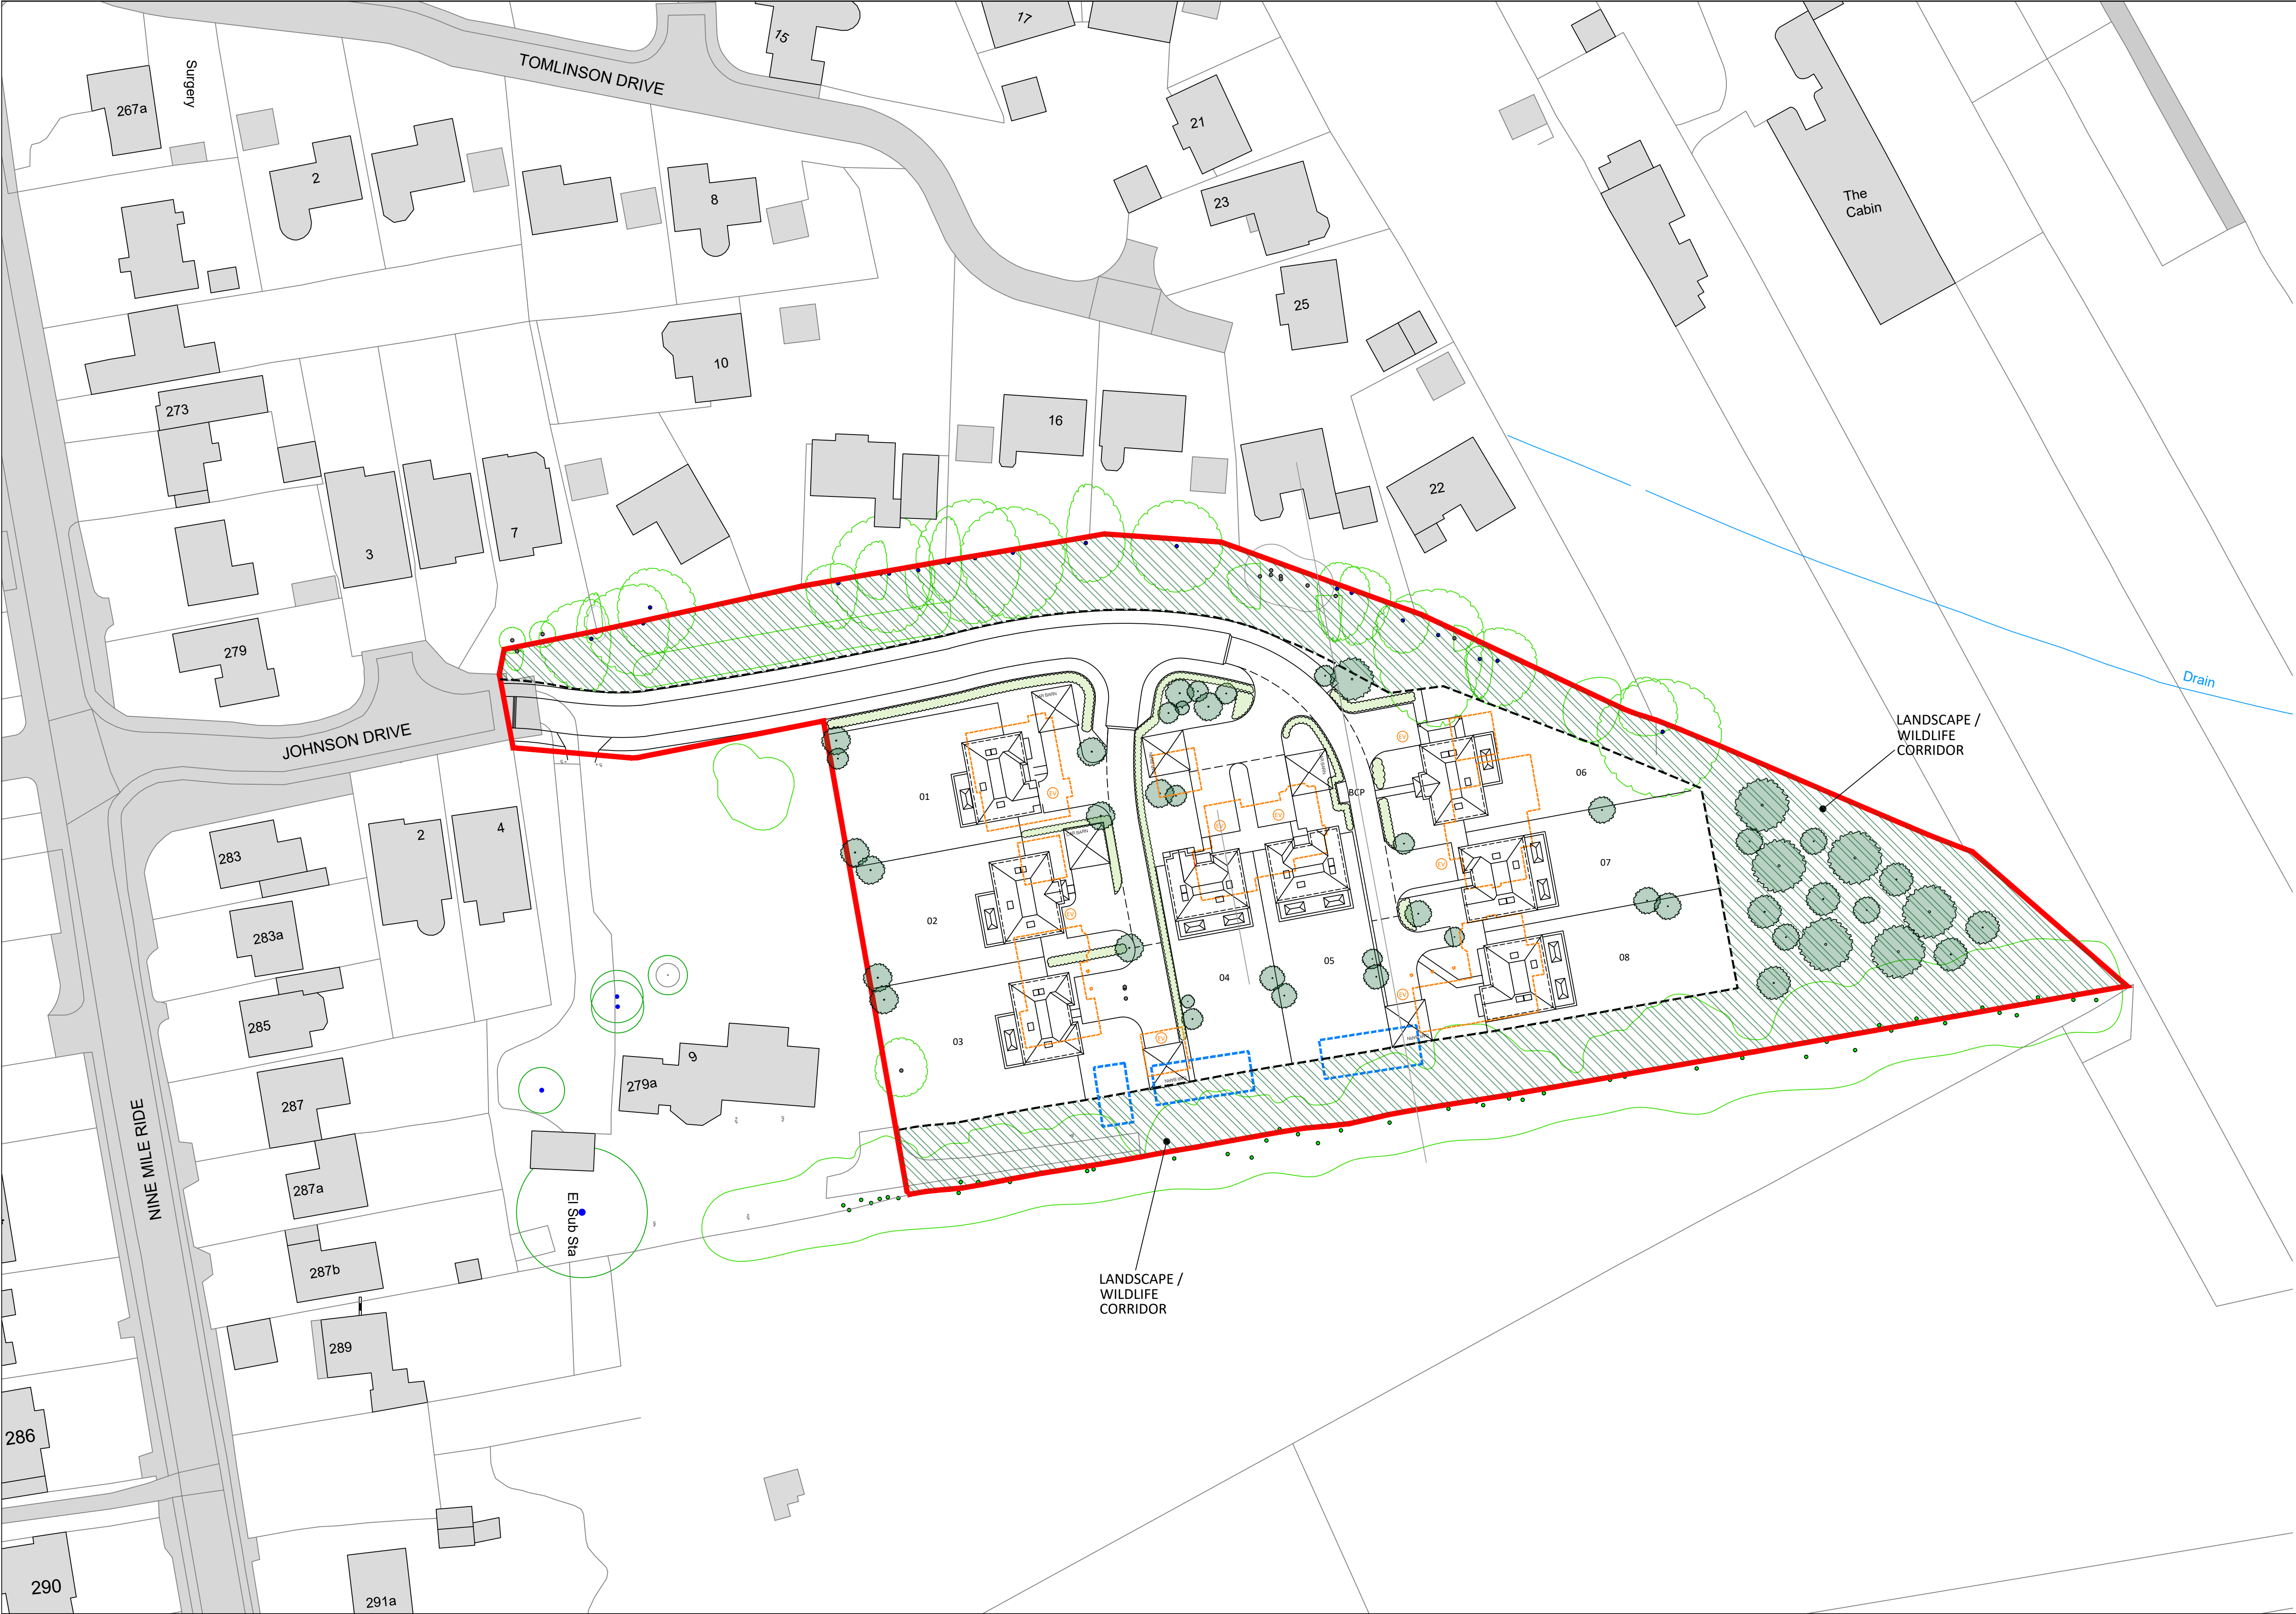

Rev	Date	Amendment	By
P9	03.04.26	ISSUED FOR THE NON MATERIAL AMENDMENT APPLICATION	CS
P8	17.04.26	ISSUED FOR THE NON MATERIAL AMENDMENT APPLICATION	CS
P7	14.01.26	ISSUED FOR THE NON MATERIAL AMENDMENT APPLICATION	GJD
P6	29.07.25	PLOTS 4, 5, 7 AND CAR BARN TO CLIENT COMMENTS - S73.	GJD
P5	02.07.25	CAR BARN TO PLOTS 1, 4, 5, 6 AS PER CLIENT COMMENTS.	GJD
P4	09.09.24	AMEND TO ACCORD WITH REVISED PLOT 01.	GJD
P3	07.08.24	ISSUED PLANNING - WILDLIFE C'DOR AMENDED TO COMMENTS.	GJD
P2	20.02.24	ISSUED PLANNING - P6 CAR BARN REMOVED. DRIVE ADJUSTED	GJD
P1	28.11.23	ISSUED FOR PLANNING	GJD


Status
PLANNING

Project Address
**LAND AT JOHNSON DRIVE
FINCHAMPSTEAD, BERKSHIRE**


Drawing Title
SITE PLAN

Drawn By	HPA	Date	01.09.23
Check	SS	Scale	1:500@A1


Drawing No.	Rev.
23.405-101	P9

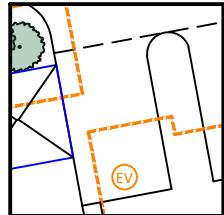


APPROVED FOOTPRINTS -
DASHED ORANGE LINES
(PLANNING REF: 223592)

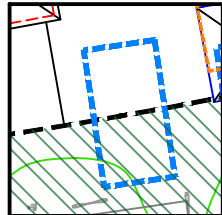


EXISTING BUILDINGS TO BE
REMOVED - DASHED BLUE
LINES

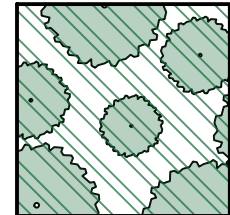


LANDSCAPE / WILDLIFE
CORRIDOR

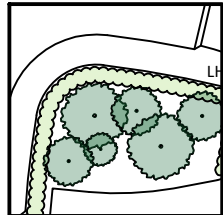


INDICATIVE PROPOSED
PLANTING (LH - LOW
HEIGHT HEDGING) &
PROPOSED TREES

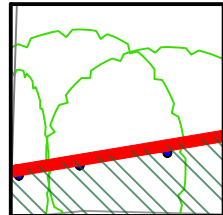


EXISTING / RETAINED TREE
CANOPYS

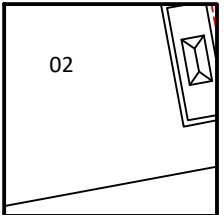

TREES TO BE REMOVED /
PRUNED - RED DASHED LINES

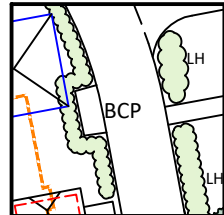

BCP - BIN COLLECTION POINT

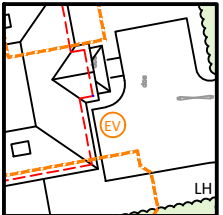

EV - ELECTRIC VEHICLE
CHARGING

SITE PLAN