

PWF 1.2h

93.04

93.62

93.78

93.50


93.32

93.27

93.79

95.13

1:100 scale Bar
This Drawing has been produced for printing onto A3 size paper,

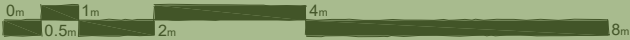

REV	COMMENTS	DATE
-----	----------	------

TCB

TC Biggin Architecture

ARCHITECTURE & PLANNING

www.tcbarchitecture.co.uk • info@tcbarchitecture.co.uk • 07889 218936

CLIENT Mr J Jones
PROJECT The Manor, Land adjacent to the Coach House, North Court,
The Ridges, Finchampstead, RG40 3SH
DRAWING PROPOSED FIRST FLOOR PLAN

DATE Feb 24 DWG SCALE 1:100 DRAWN TB DWG No. 180/203 REV G

VERIFY ALL DIMENSIONS BEFORE SETTING OUT, COMMENCING WORK OR PRODUCTION OF FABRICATION DRAWINGS. REPORT ANY DISCREPANCIES TO THE SITE SUPERVISOR IMMEDIATELY. ©