
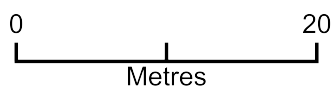


Site Plan - The Flat, Woodford Park Leisure Centre

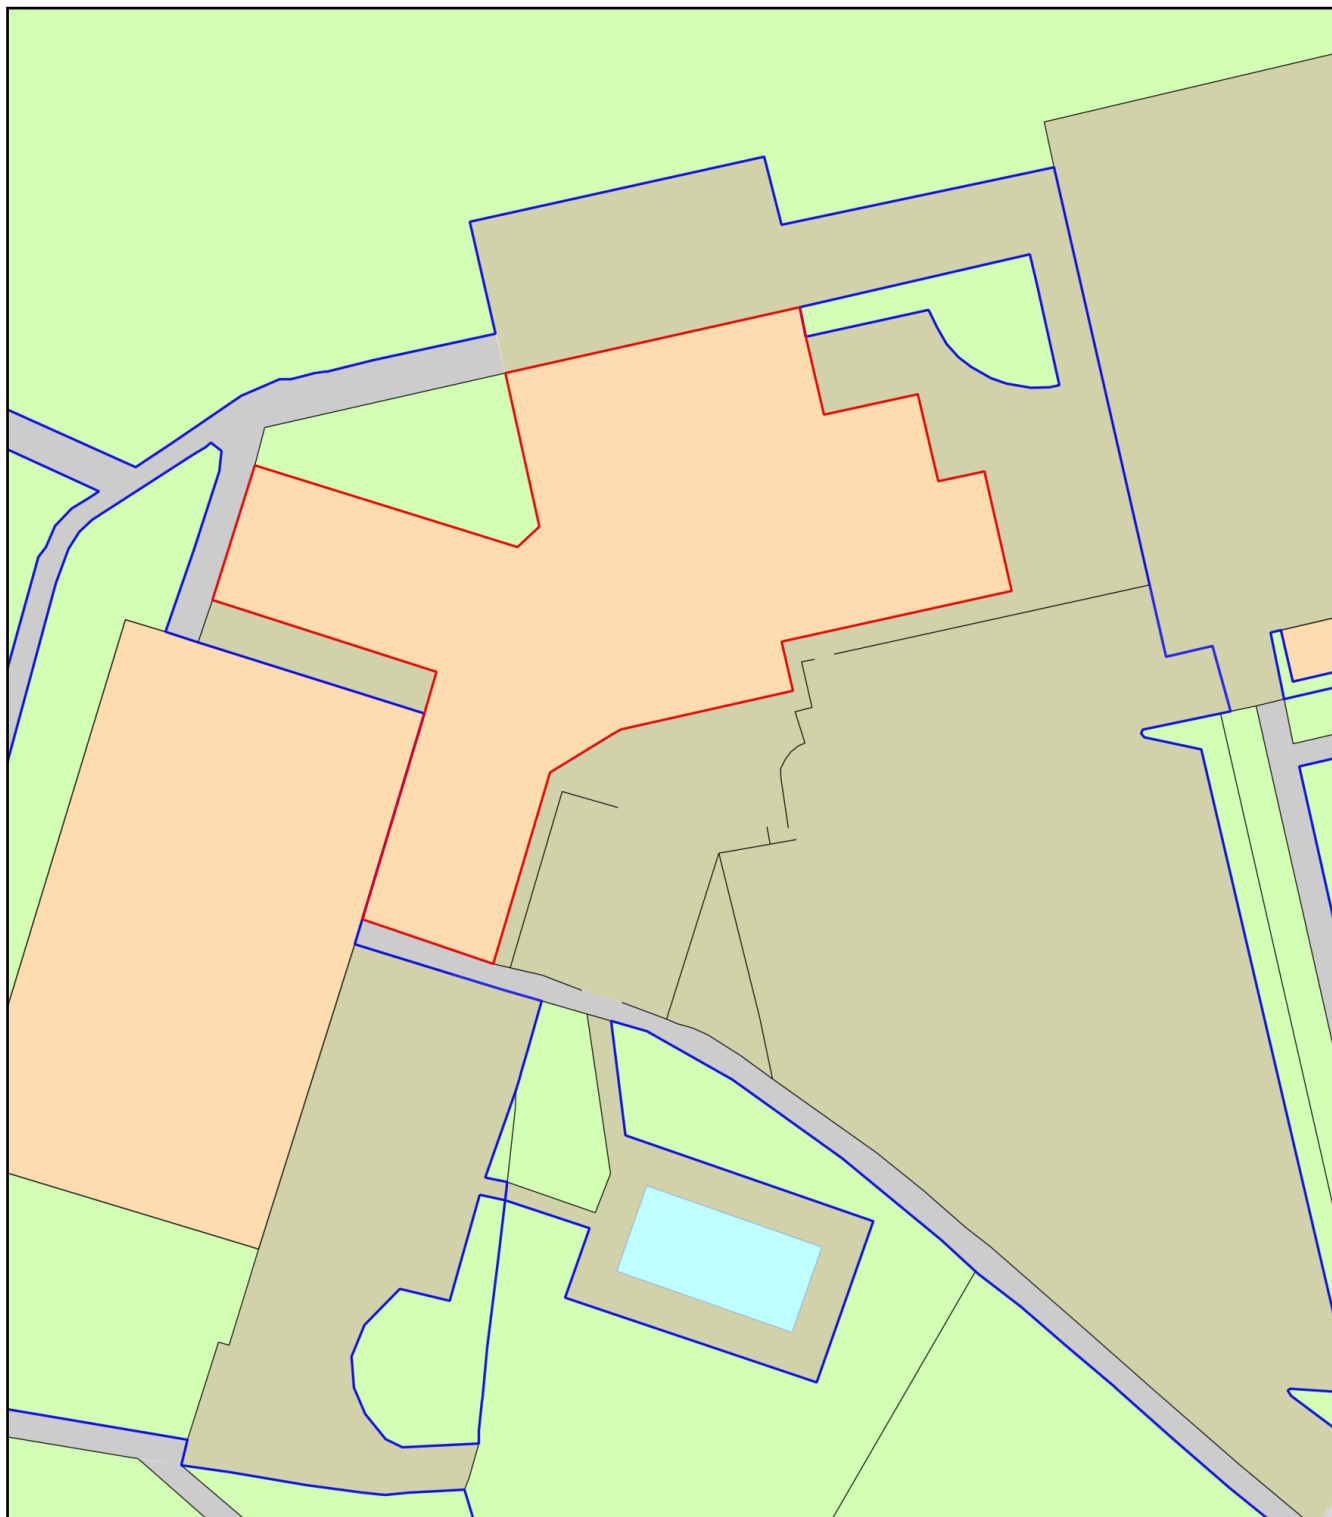

Plan Produced for: Kevin Murray

Date Produced: 10 Jun 2026

Plan Reference Number: TQRQM26161130559319

Scale: 1:500 @ A4