


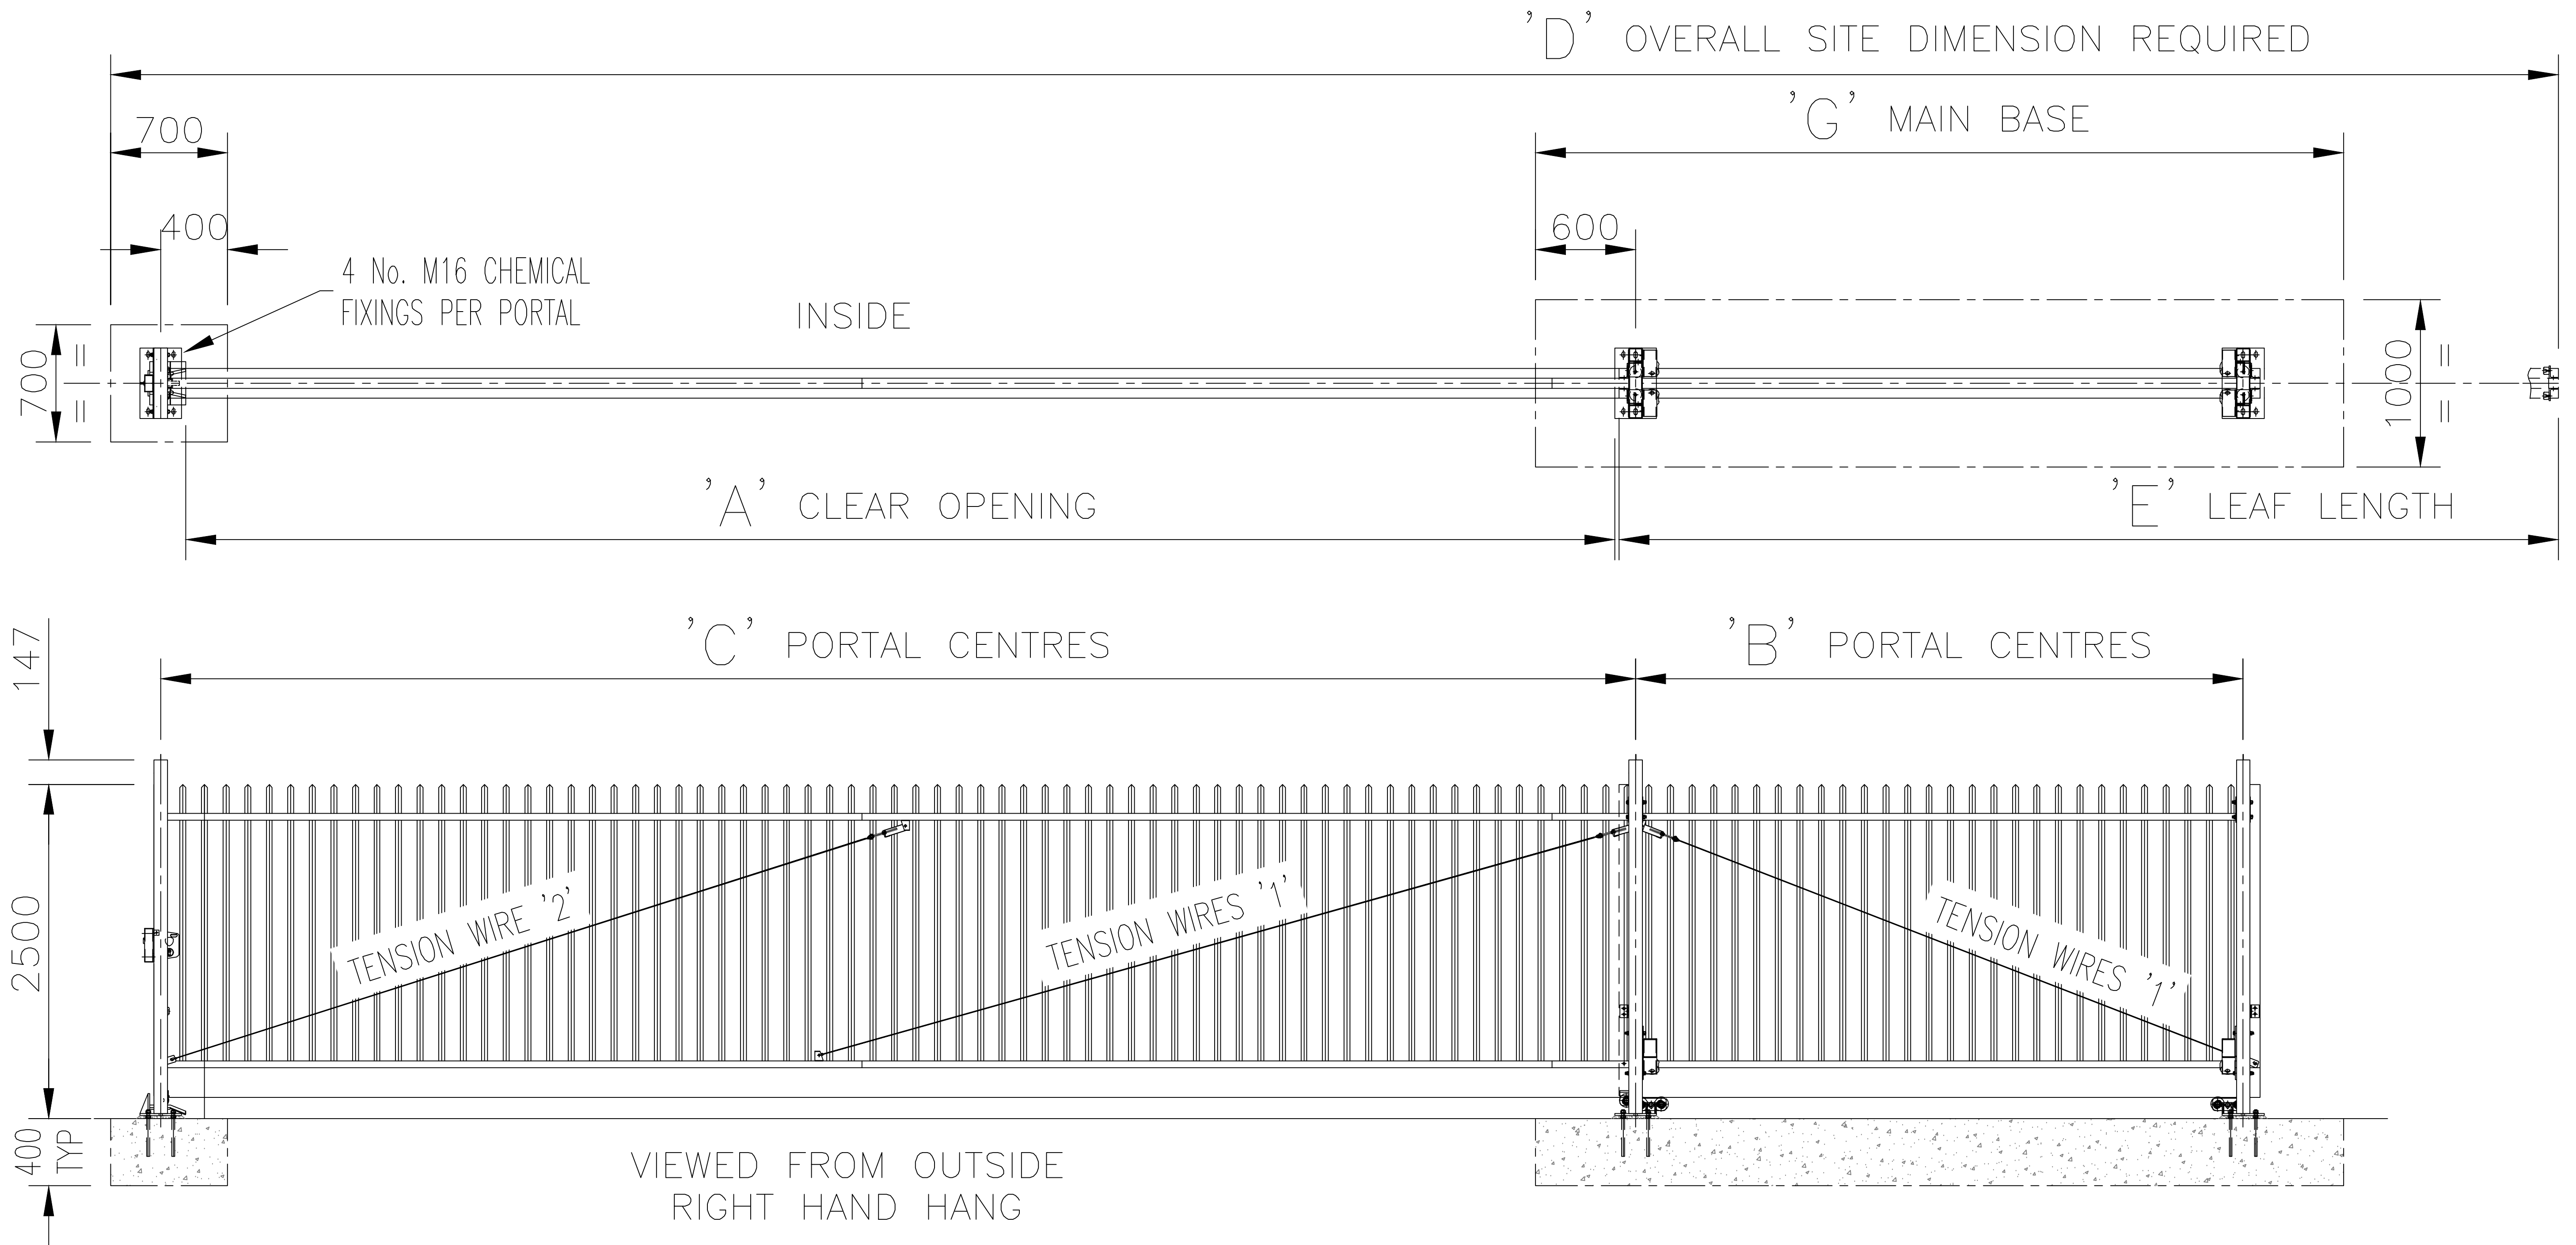

	NOMINAL OPENING SIZE	7.5m
'A'	ACTUAL CLEAR OPENING	7551
'B'	HANG PORTAL CENTRES	2829
'C'	HANG/CLOSE PORTAL CENTRES	7826
'D'	OVERALL SITE DIMENSION	18821
'E'	TOTAL LEAF LENGTH	10795
'F'	SUPPORT WHEEL CENTRES	3900
'G'	MAIN BASE SIZE	4029
	TENSION WIRE REQUIRED	1

MATERIALS.

PORTALS: 80 x 80 SHS
RUNNING TUBE: Ø178 CHS
RAILS: 60 x 40 RHS
STILES: 60 x 60 SHS
PALES: 25 x 25 SHS

FINISH.

GALVANISED TO BS EN ISO 1461
POWDER COATED: Olive Green RAL 6003

Rev No.	Revision Note.	Date	Drawn	Checked
I	Area hatched in Red to show proposed area for change of use	10.12.20	CJB	AW
J	Drainage ditch added	23.02.21	AW	AW
K	Drainage soakaways added	04.03.21	AW	AW
L	New depot building and revised site plan	13.04.22	AW	AW
M	Access ownership plan created	04.11.24	AW	AW
N	Highways land added to access ownership plan	05.02.25	AW	AW

NUMBER - REV - CLIENT - PROJECT 00836-00 - N - Lister Wilder - White House Farm			
TITLE Gate Detail			
DATE 16.10.25	SHEET 12	SCALE 1:25	BOURNE VALLEY ASSOCIATES ANDOVER LANE FARM FABERSTOWN ANDOVER HAMPSHIRE SP11 9PE Tel: 01264 850159 Email: info@bournevalley.co.uk
DRN BY AW	CHK BY AW	PAPER SIZE A1	

