



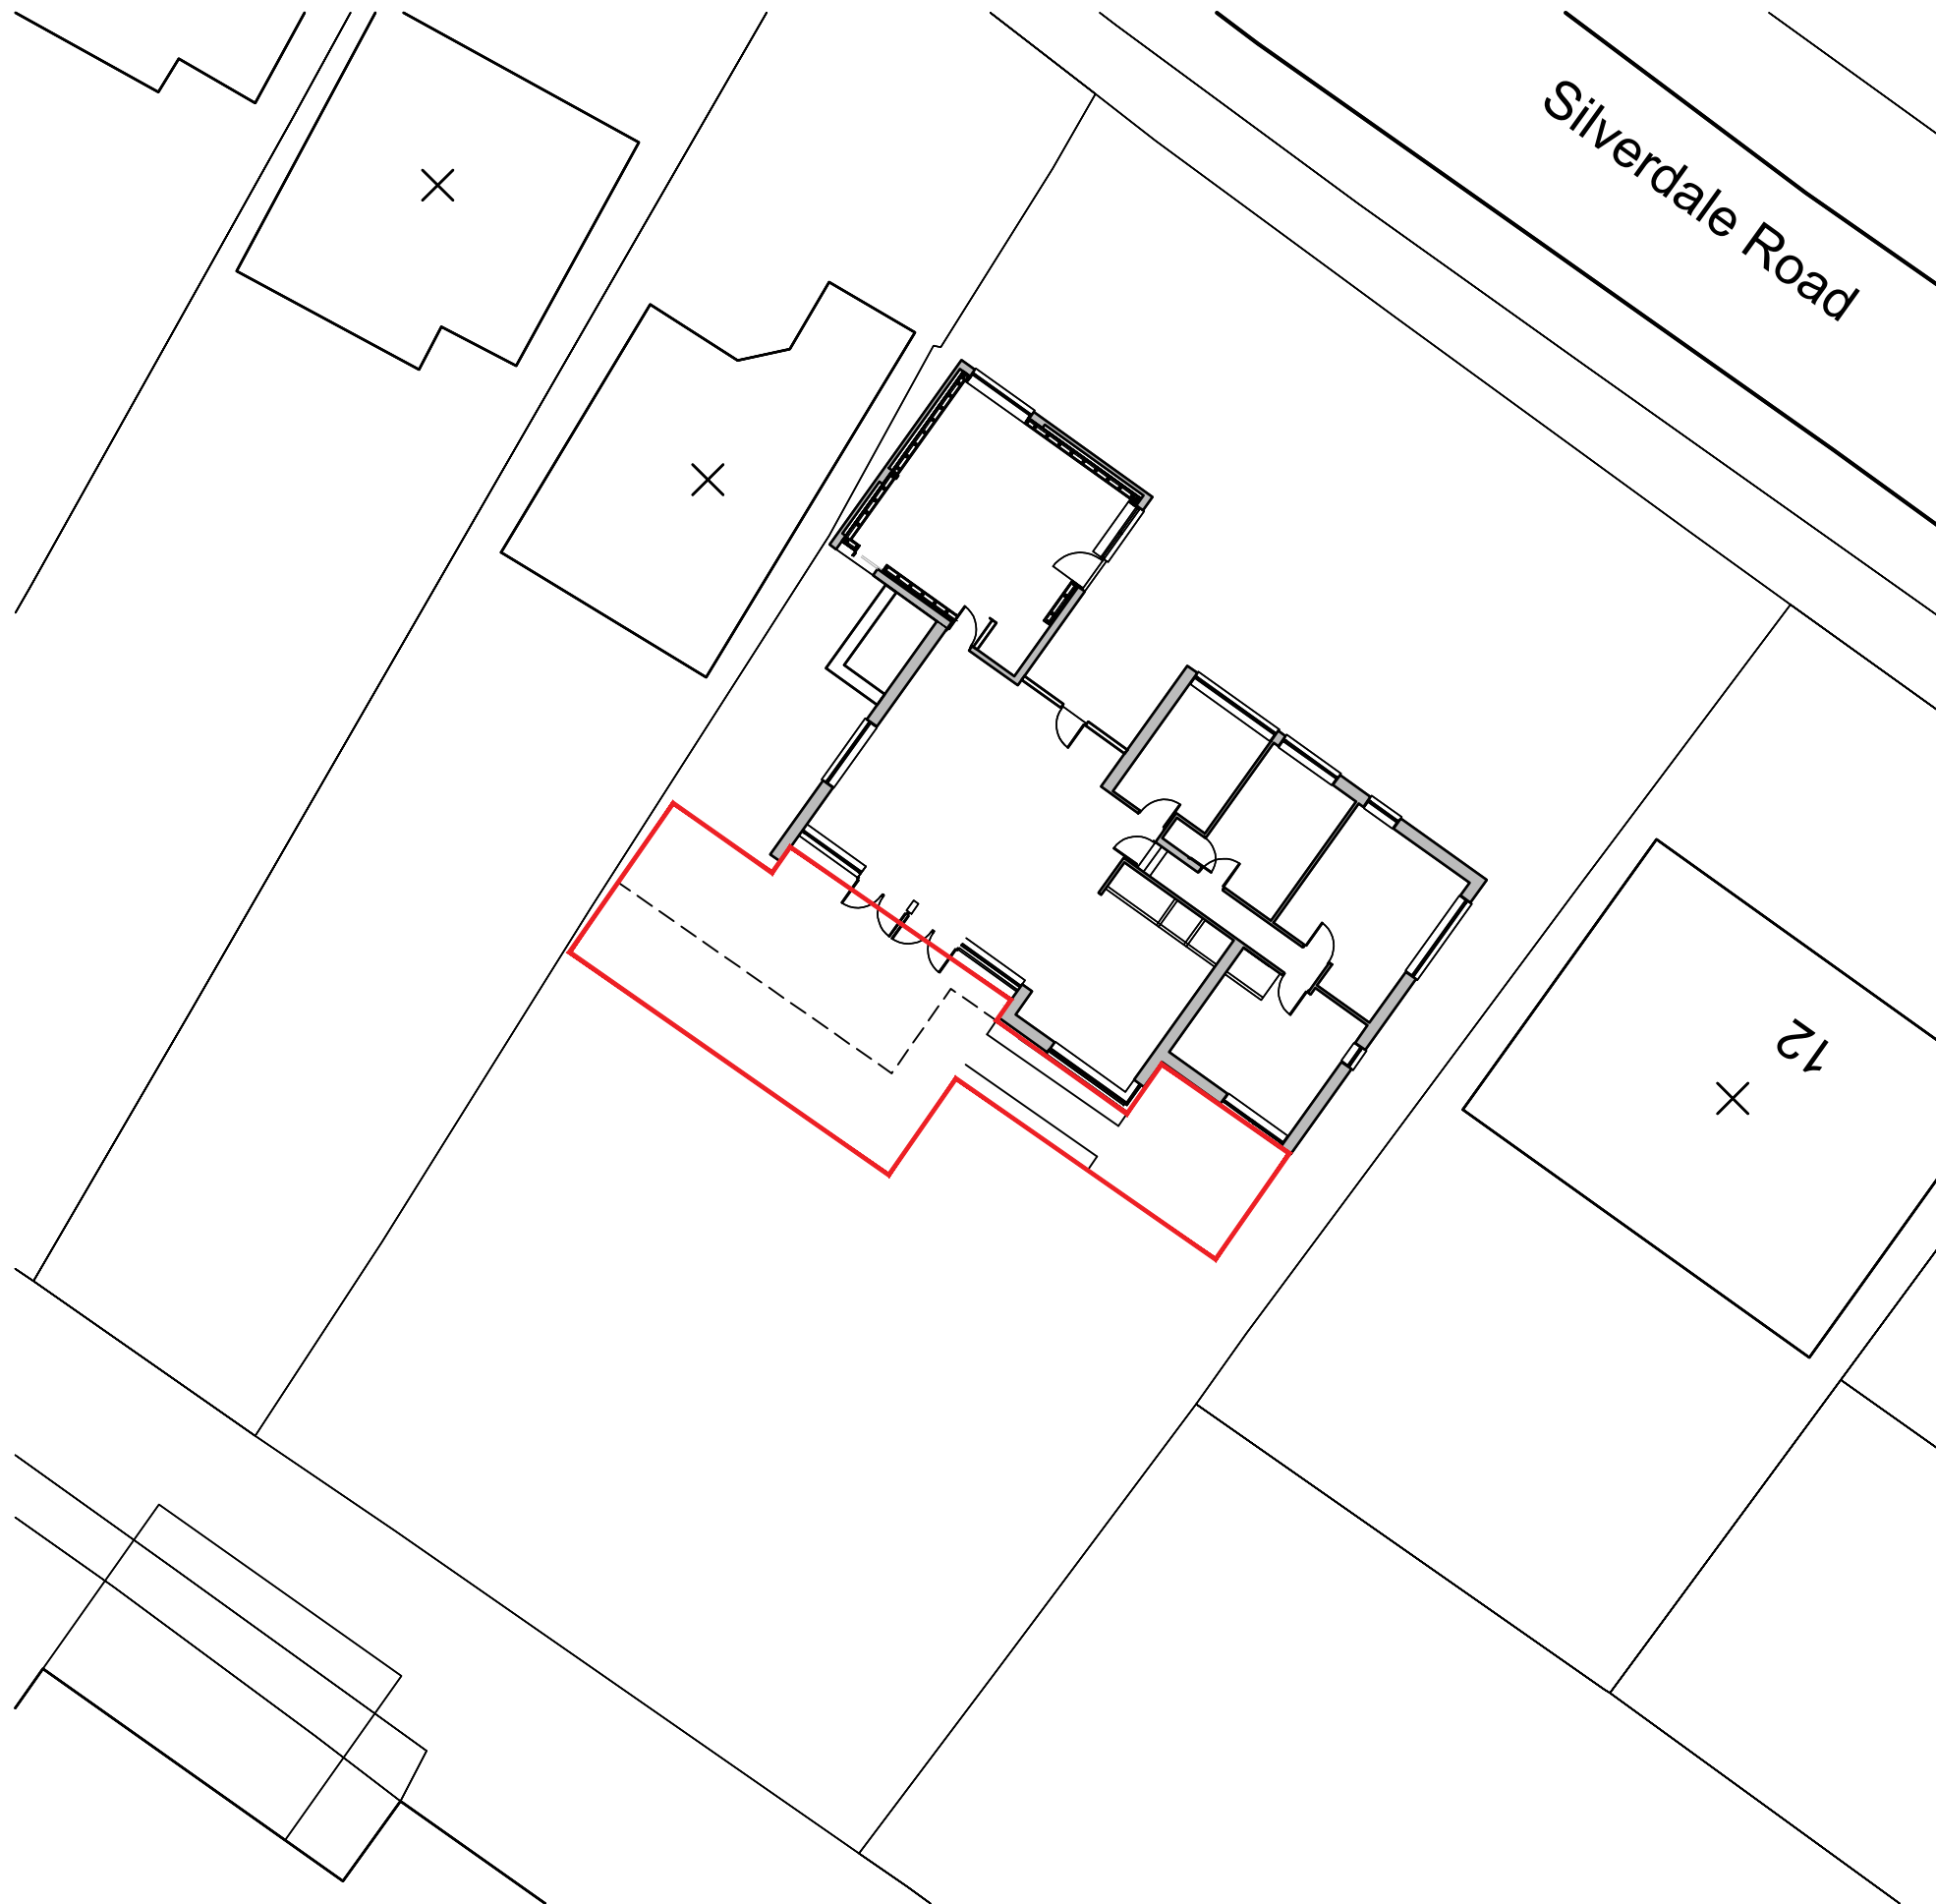

Site Plan 1:200

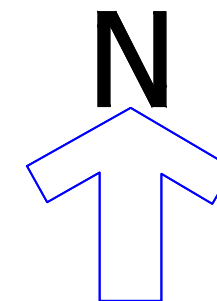

Location Plan 1:1250



Location and Site Plans

Drawing No. SK02