
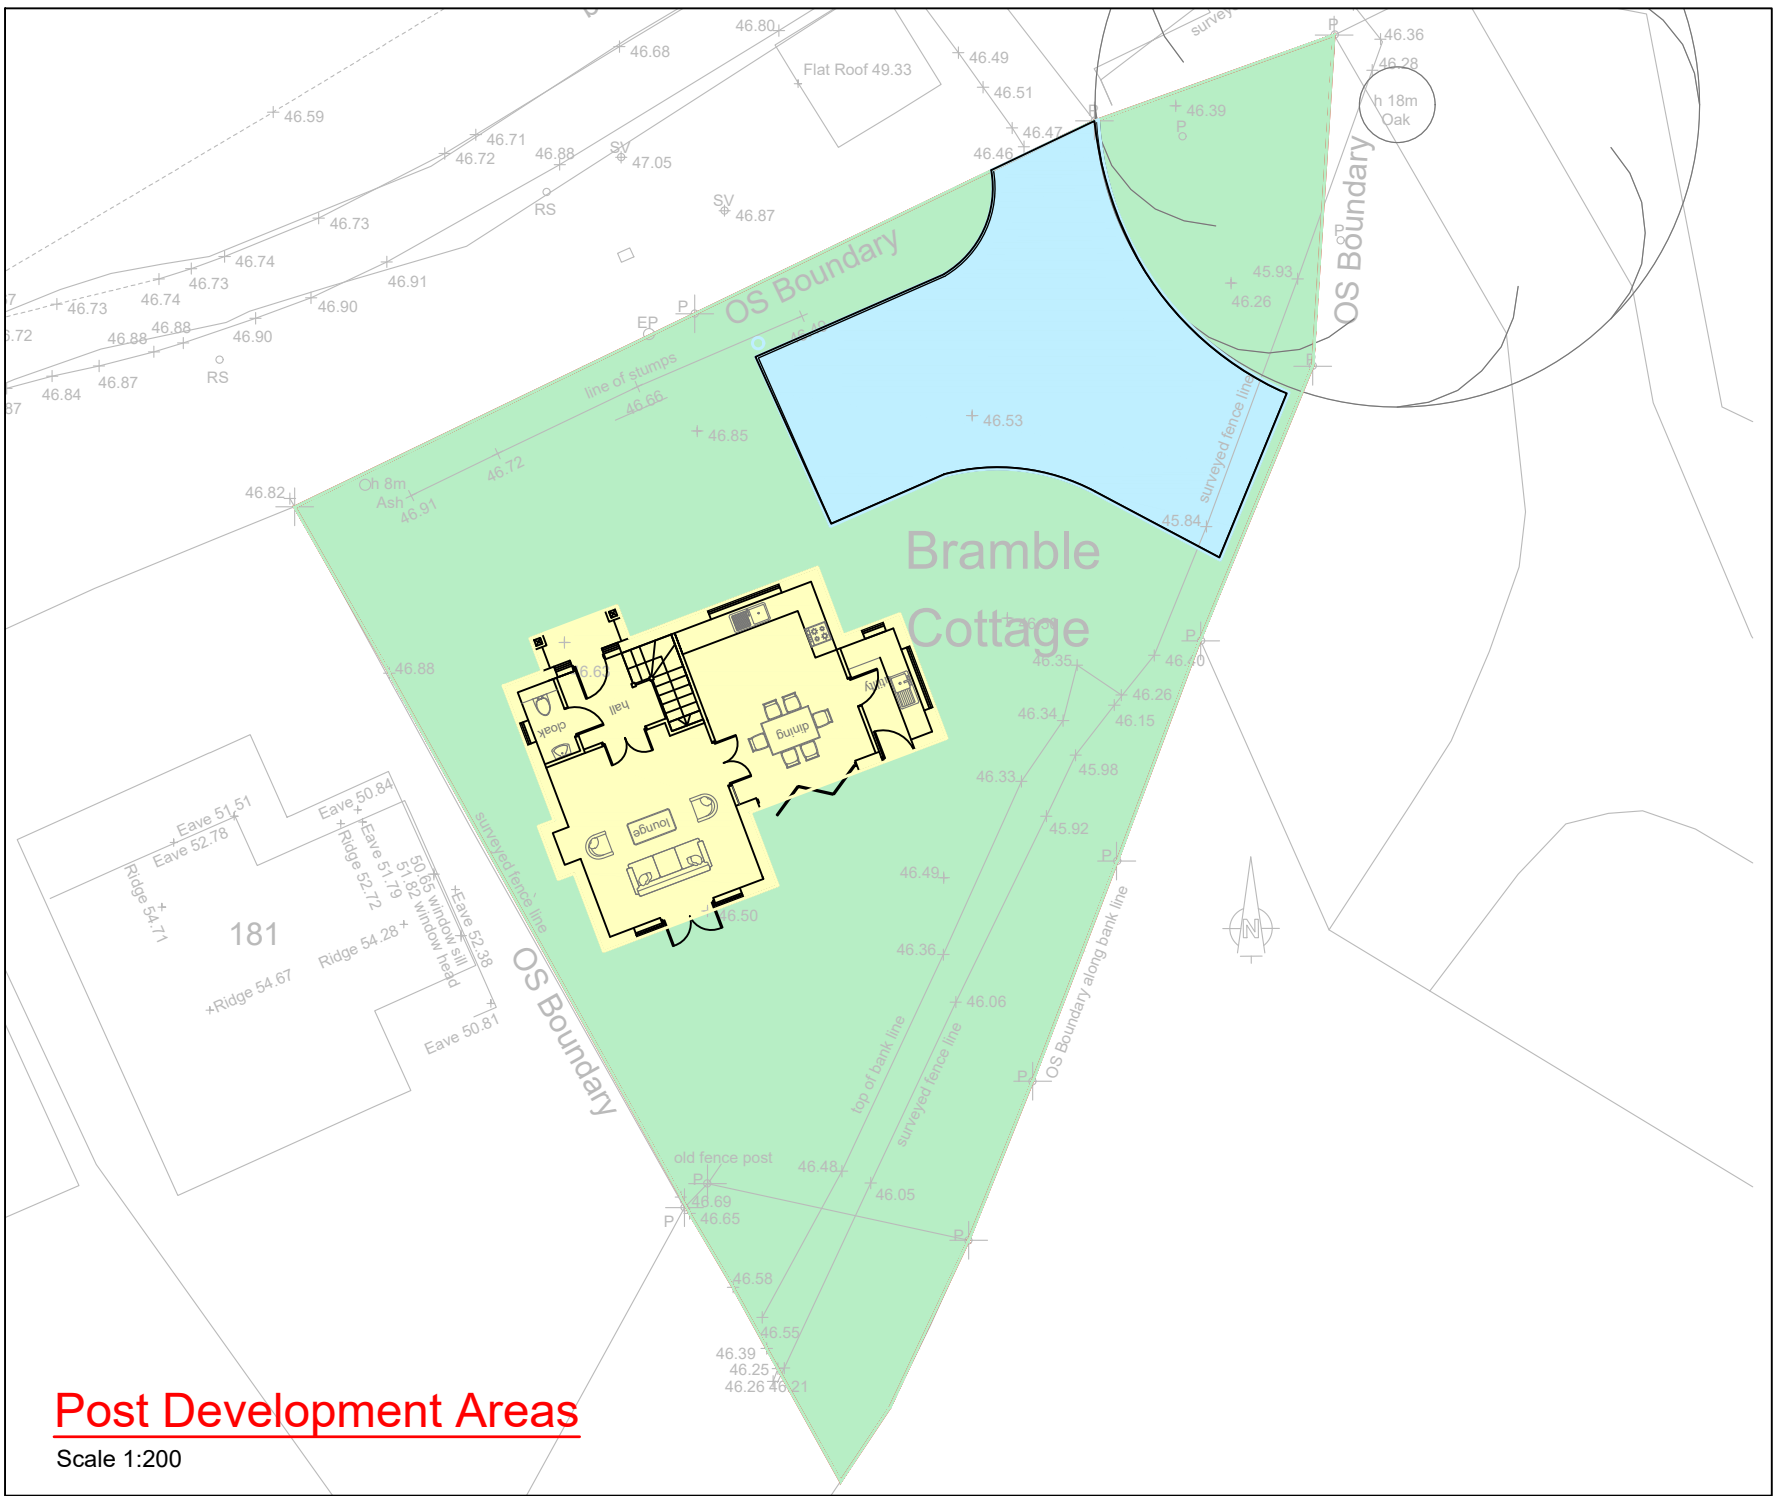
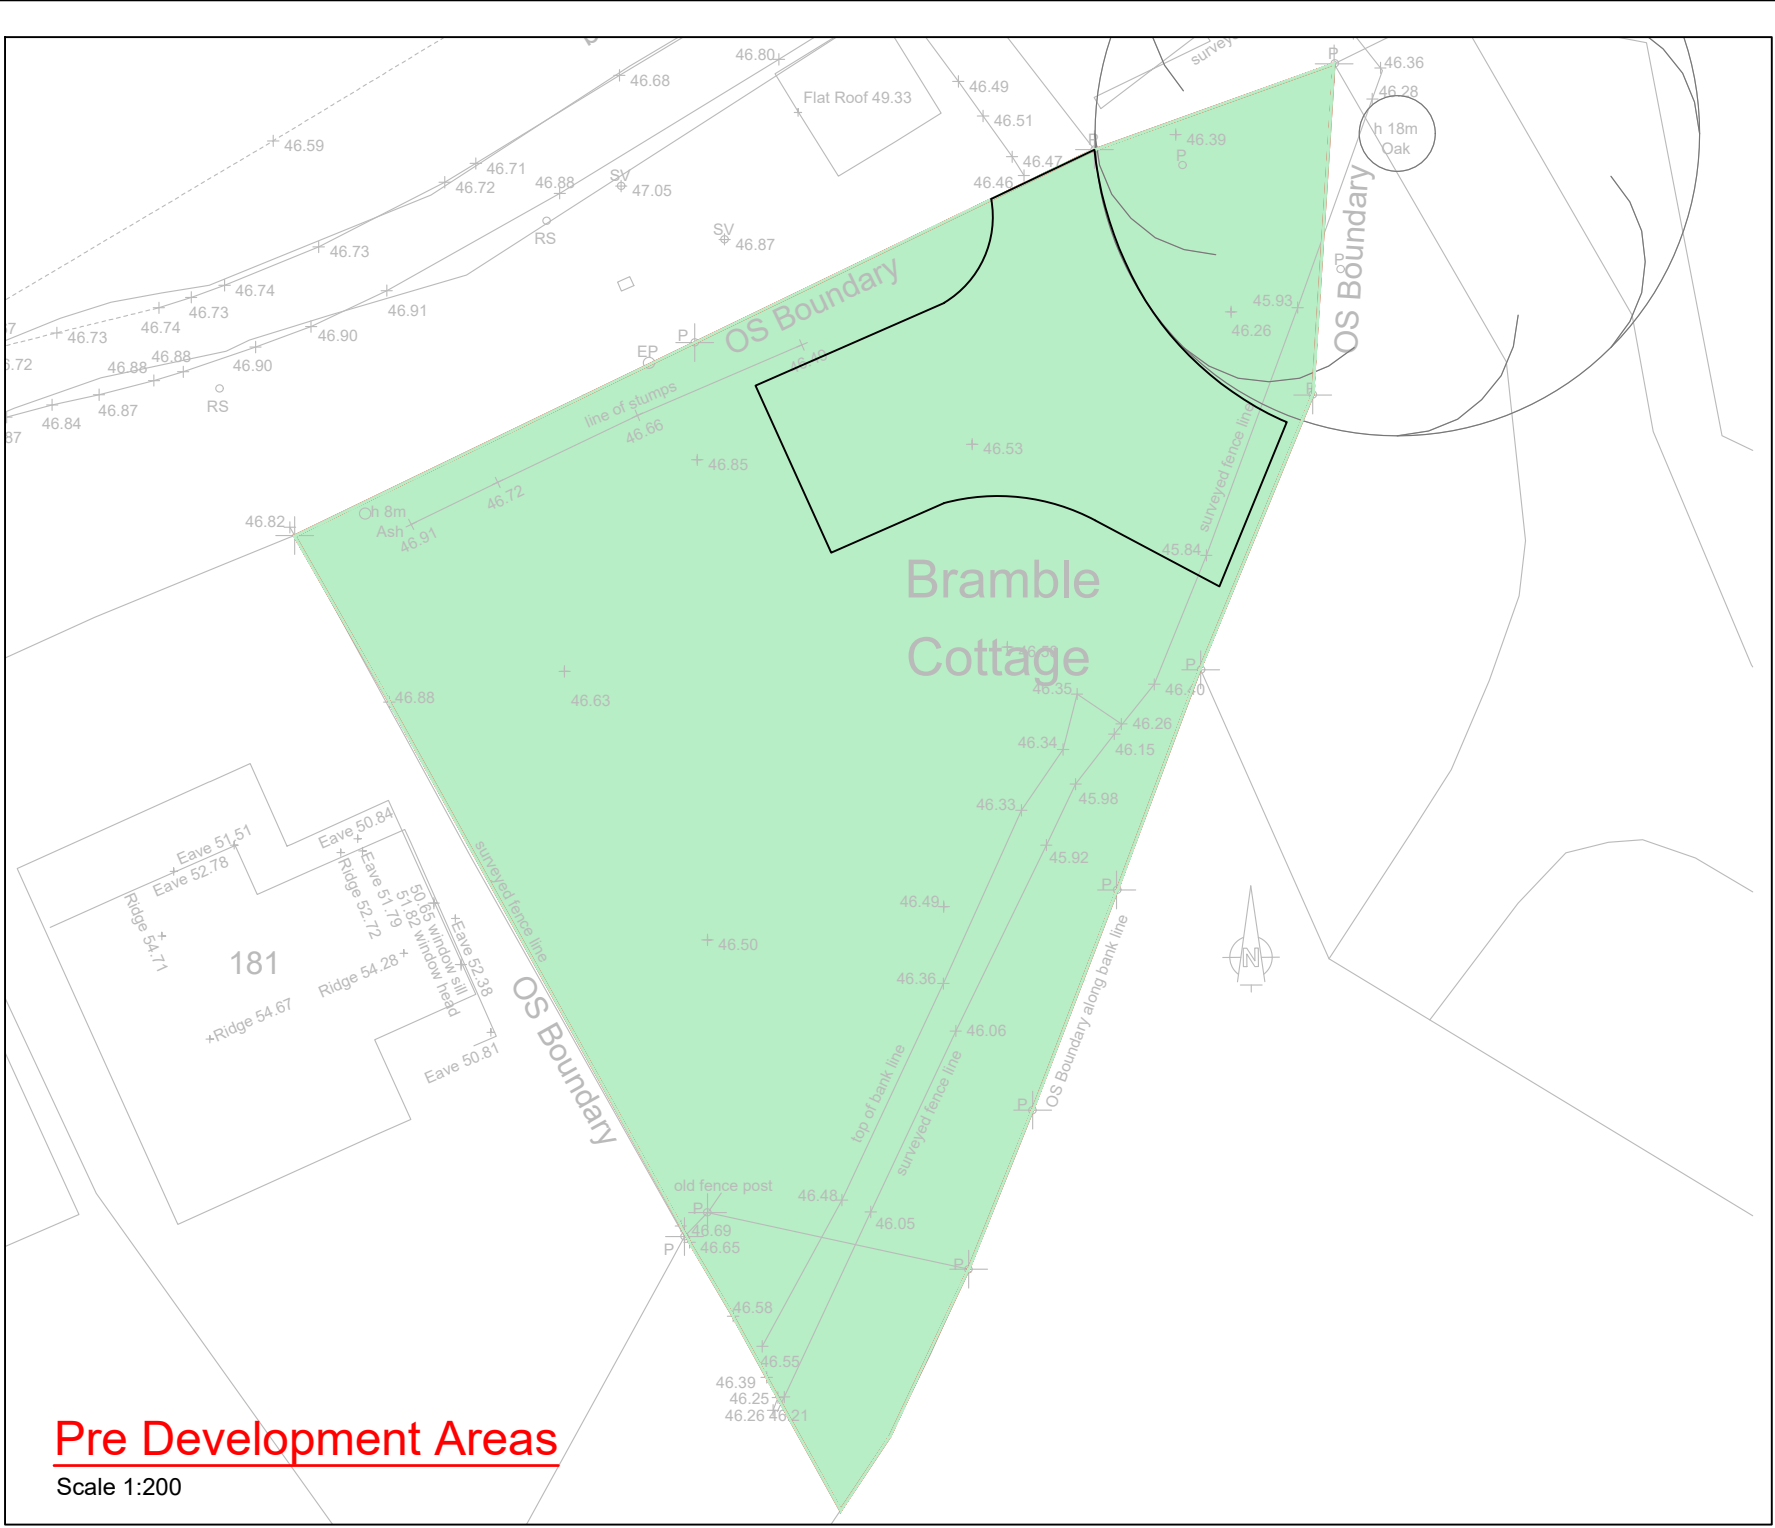


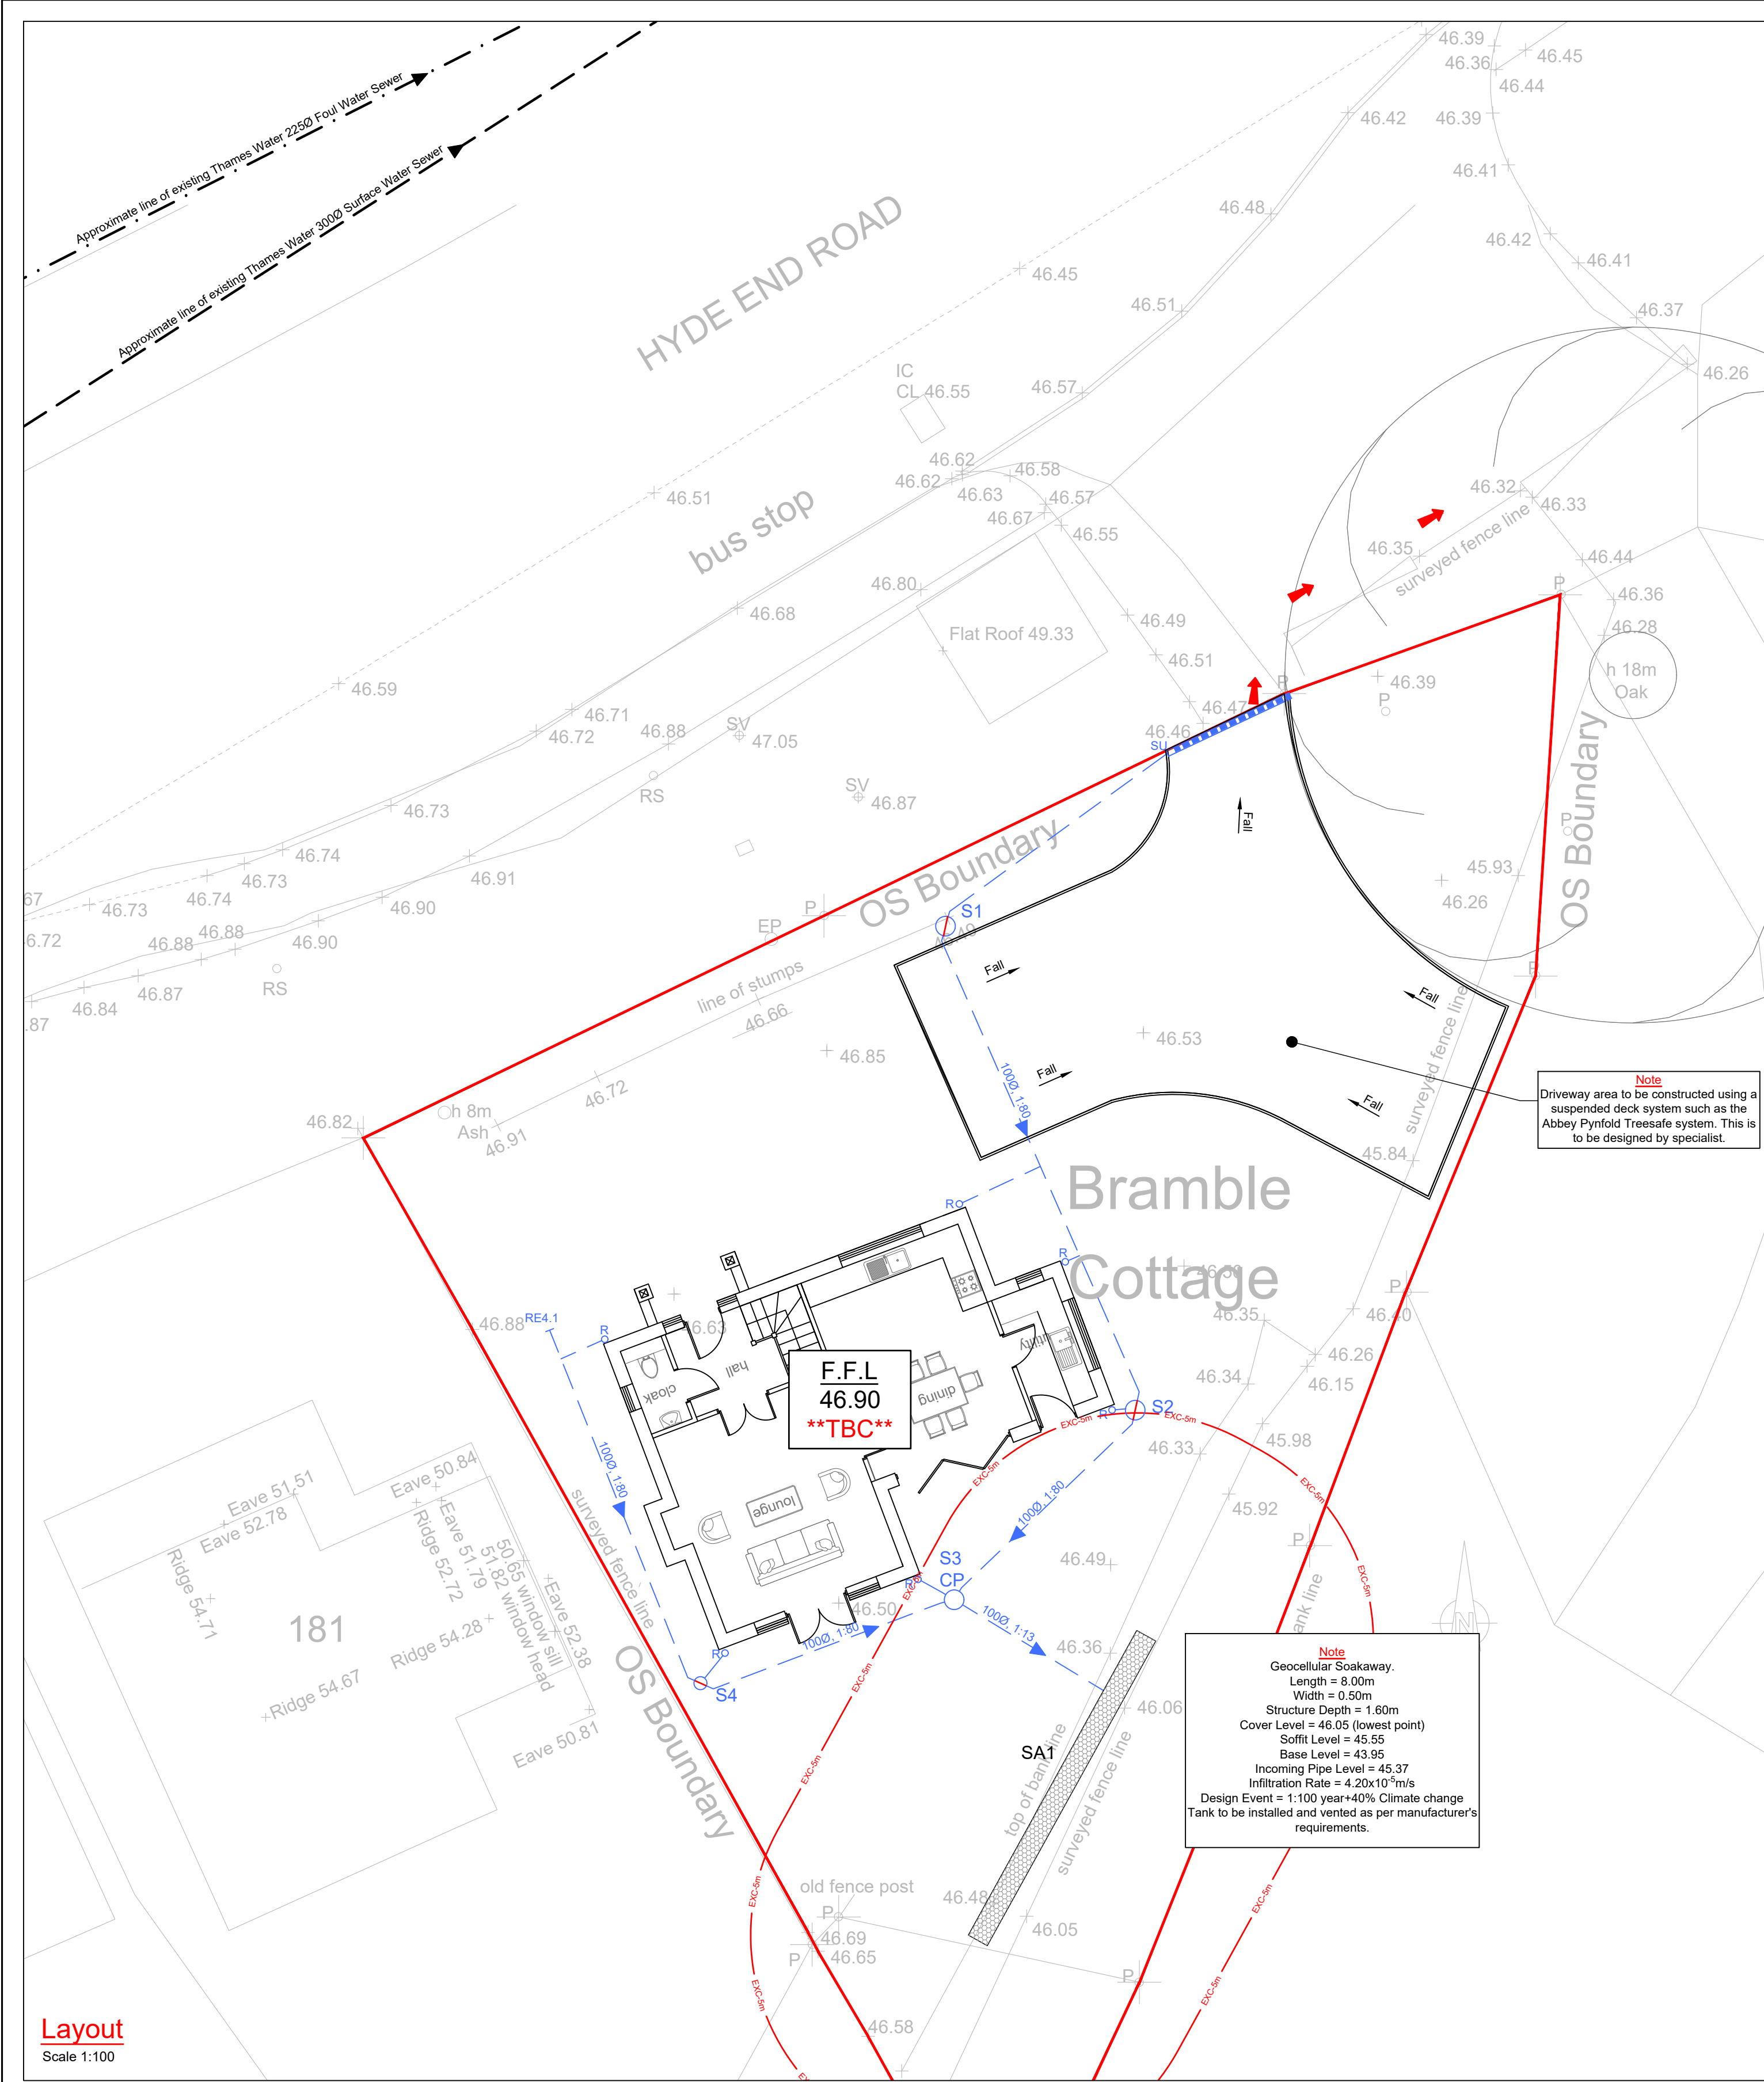

Areas Key:	
Pre Development Areas	Post Development Areas
Soft Landscaping Area = 509m²	Soft Landscaping Area = 362m²
Hardstanding Area = 0m²	Hardstanding Area = 0m²
Building Roof Area = 0m²	Hardstanding Area = 80m²
Total Impermeable Area = 0m²	Building Roof Area = 67m²
Total Area = 509m²	Total Impermeable Area = 147m²
	Total Area = 509m²

- DO NOT SCALE FROM THIS DRAWING -
All dimensions in mm U.N.O

A	Drawing updated to suit infiltration solution.	RR	JRH	11/07/25
-	Issued for planning purposes only.	RR	JRH	06/11/24
Rev		By	Chk'd	Date

Status: Planning

Client: -

Project: Land adjacent to Bramble Cottage, Hyde End Road, Spencers Wood, RG7 1BU

Title: Surface Water Drainage Layout

GURNEY
consulting engineers

© Copyright belongs to **GURNEY** consulting engineers
Hallmark House, 10/12 St Johns Rd, Woking, Surrey. GU21 7SE
tel: 01483 721721 fax: 01483 725073 e-mail: gce@gurneyce.com

Job No.	Dwg No.	Rev
24-039	C01	A
Drawn by	Date	
RR	Nov'24	
Checked by	Scale	
JRH	Nov'24	