
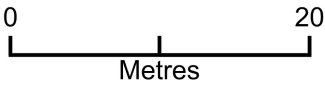


Site Plan

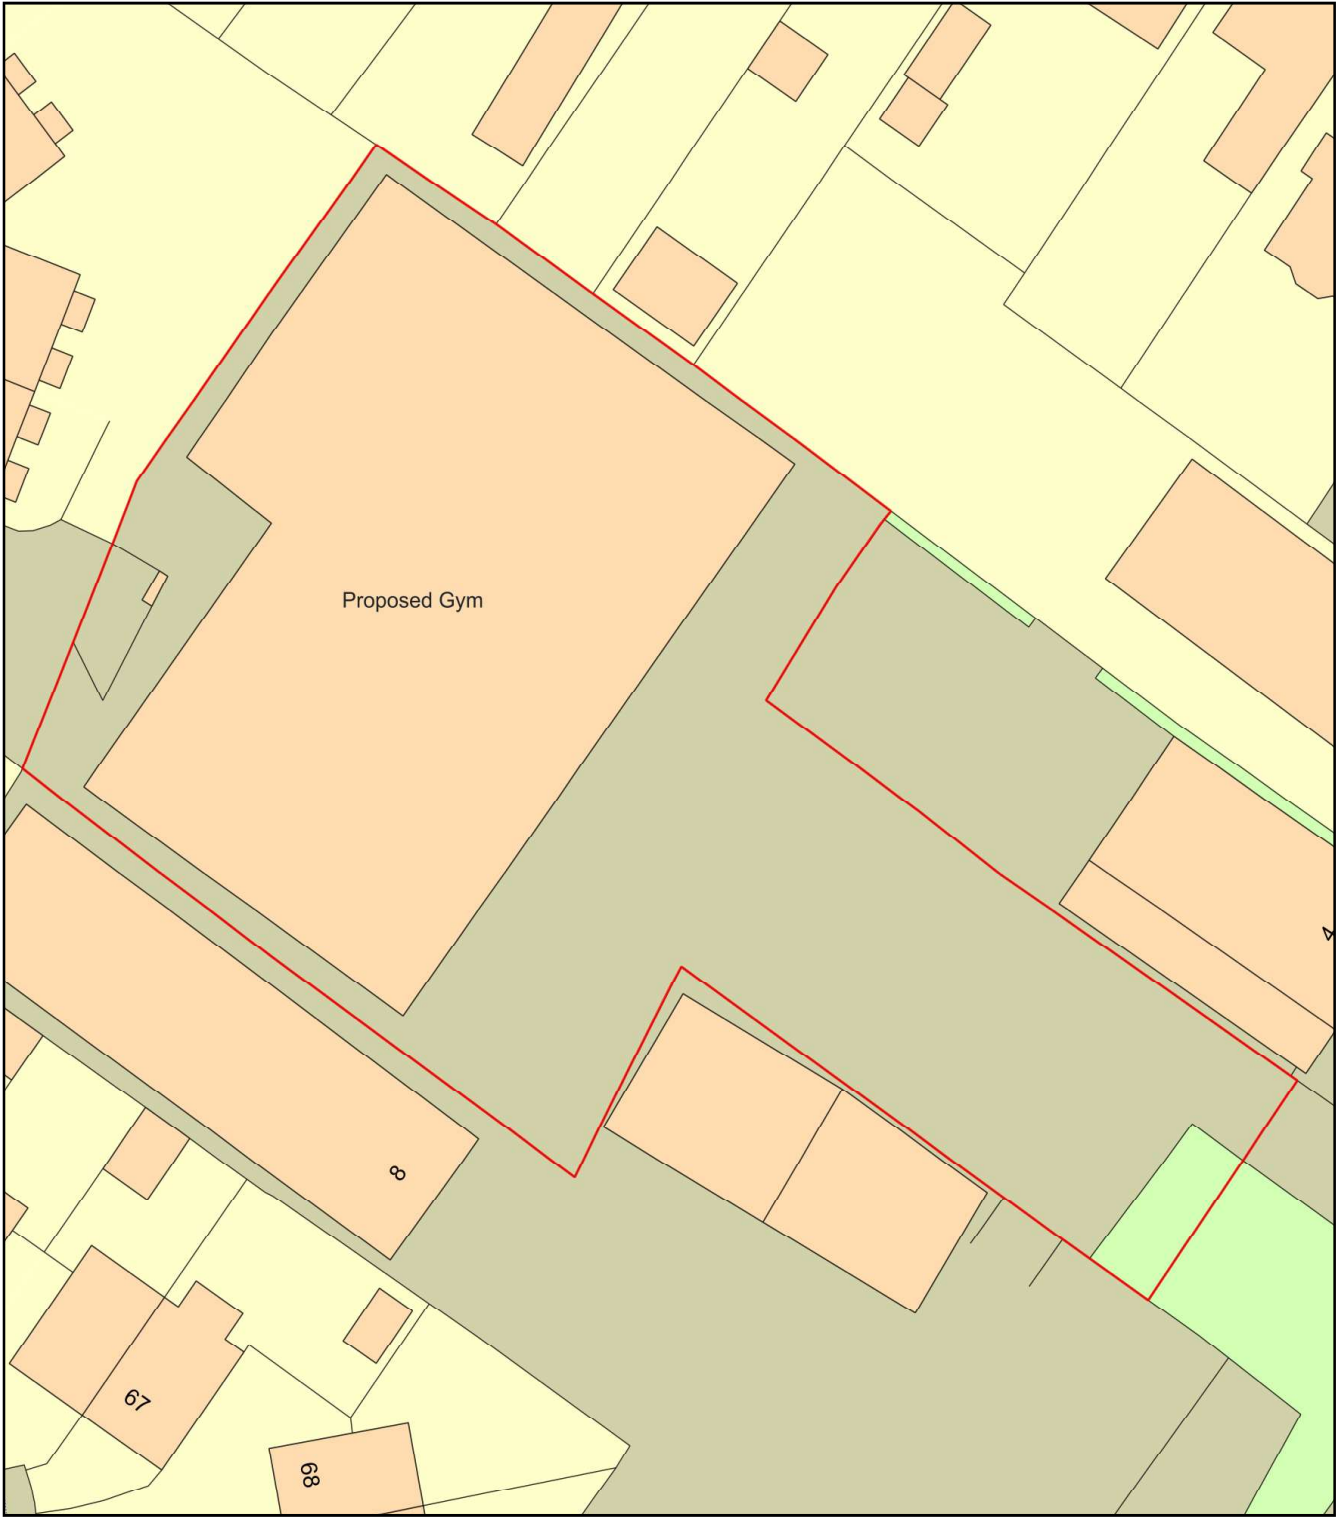

Plan Produced for: Urban Agile Limited
Date Produced: 13 Mar 2026
Plan Reference Number: TQRQM26069153747256
Scale: 1:500 @ A4