

RECEIVED

05 AUG 2025

Hurst Village Halls
Furze Covert
Dunt Lane
Hurst
RG100TA

29-07-2025

07944 649818

Tariq Bailey-Biggs
Planning Division
Wokingham B.C.

Ref. Planning Application 242430, Hurst Village Hall, School Road, Hurst, RG100DR

Dear Tariq

Please find enclosed the revised drawings for the proposed Community Hub

Hope everything is in order

Regards

A handwritten signature in black ink, appearing to read 'Glyn Crocombe', written in a cursive style.

Glyn Crocombe



LOCATION PLAN

REV. 'A' 'B' (NORTH & SCALE ADDED)
'C' (DRG. CHANGED TO SUIT SCALE)

SCALE 1:1250

REV 'D' NEW BUILDING REMOVED, NOTE RE NEW BUILDING ADDED HURST RG10 ODR

PROPOSED NEW COMMUNITY HUB

HURST VILLAGE HALL

SCHOOL ROAD

Existing Scout Hut to be removed & replaced with single storey timber building to operate as Community Hub

SCHOOL ROAD

CAR PARK

LAWNED AREA

EXISTING FENCE

HURST VILLAGE HALL

HALL COTTAGE

PRE SCHOOL

WILLOW MEAD

PLAY AREA

ORCHARD ROAD

SITE PLAN

REV 'A'

REV 'B'

SCALE 1:500

REV 'C' NEW BUILDING REMOVED


NOTE ADDED RE SCOUT HUT REMOVAL

NEW BUILDING IN SAME LOCATION AS SCOUT HUT

PROPOSED NEW COMMUNITY HUB

HURST VILLAGE HALL

SCHOOL ROAD, HURST, RG10 0DR

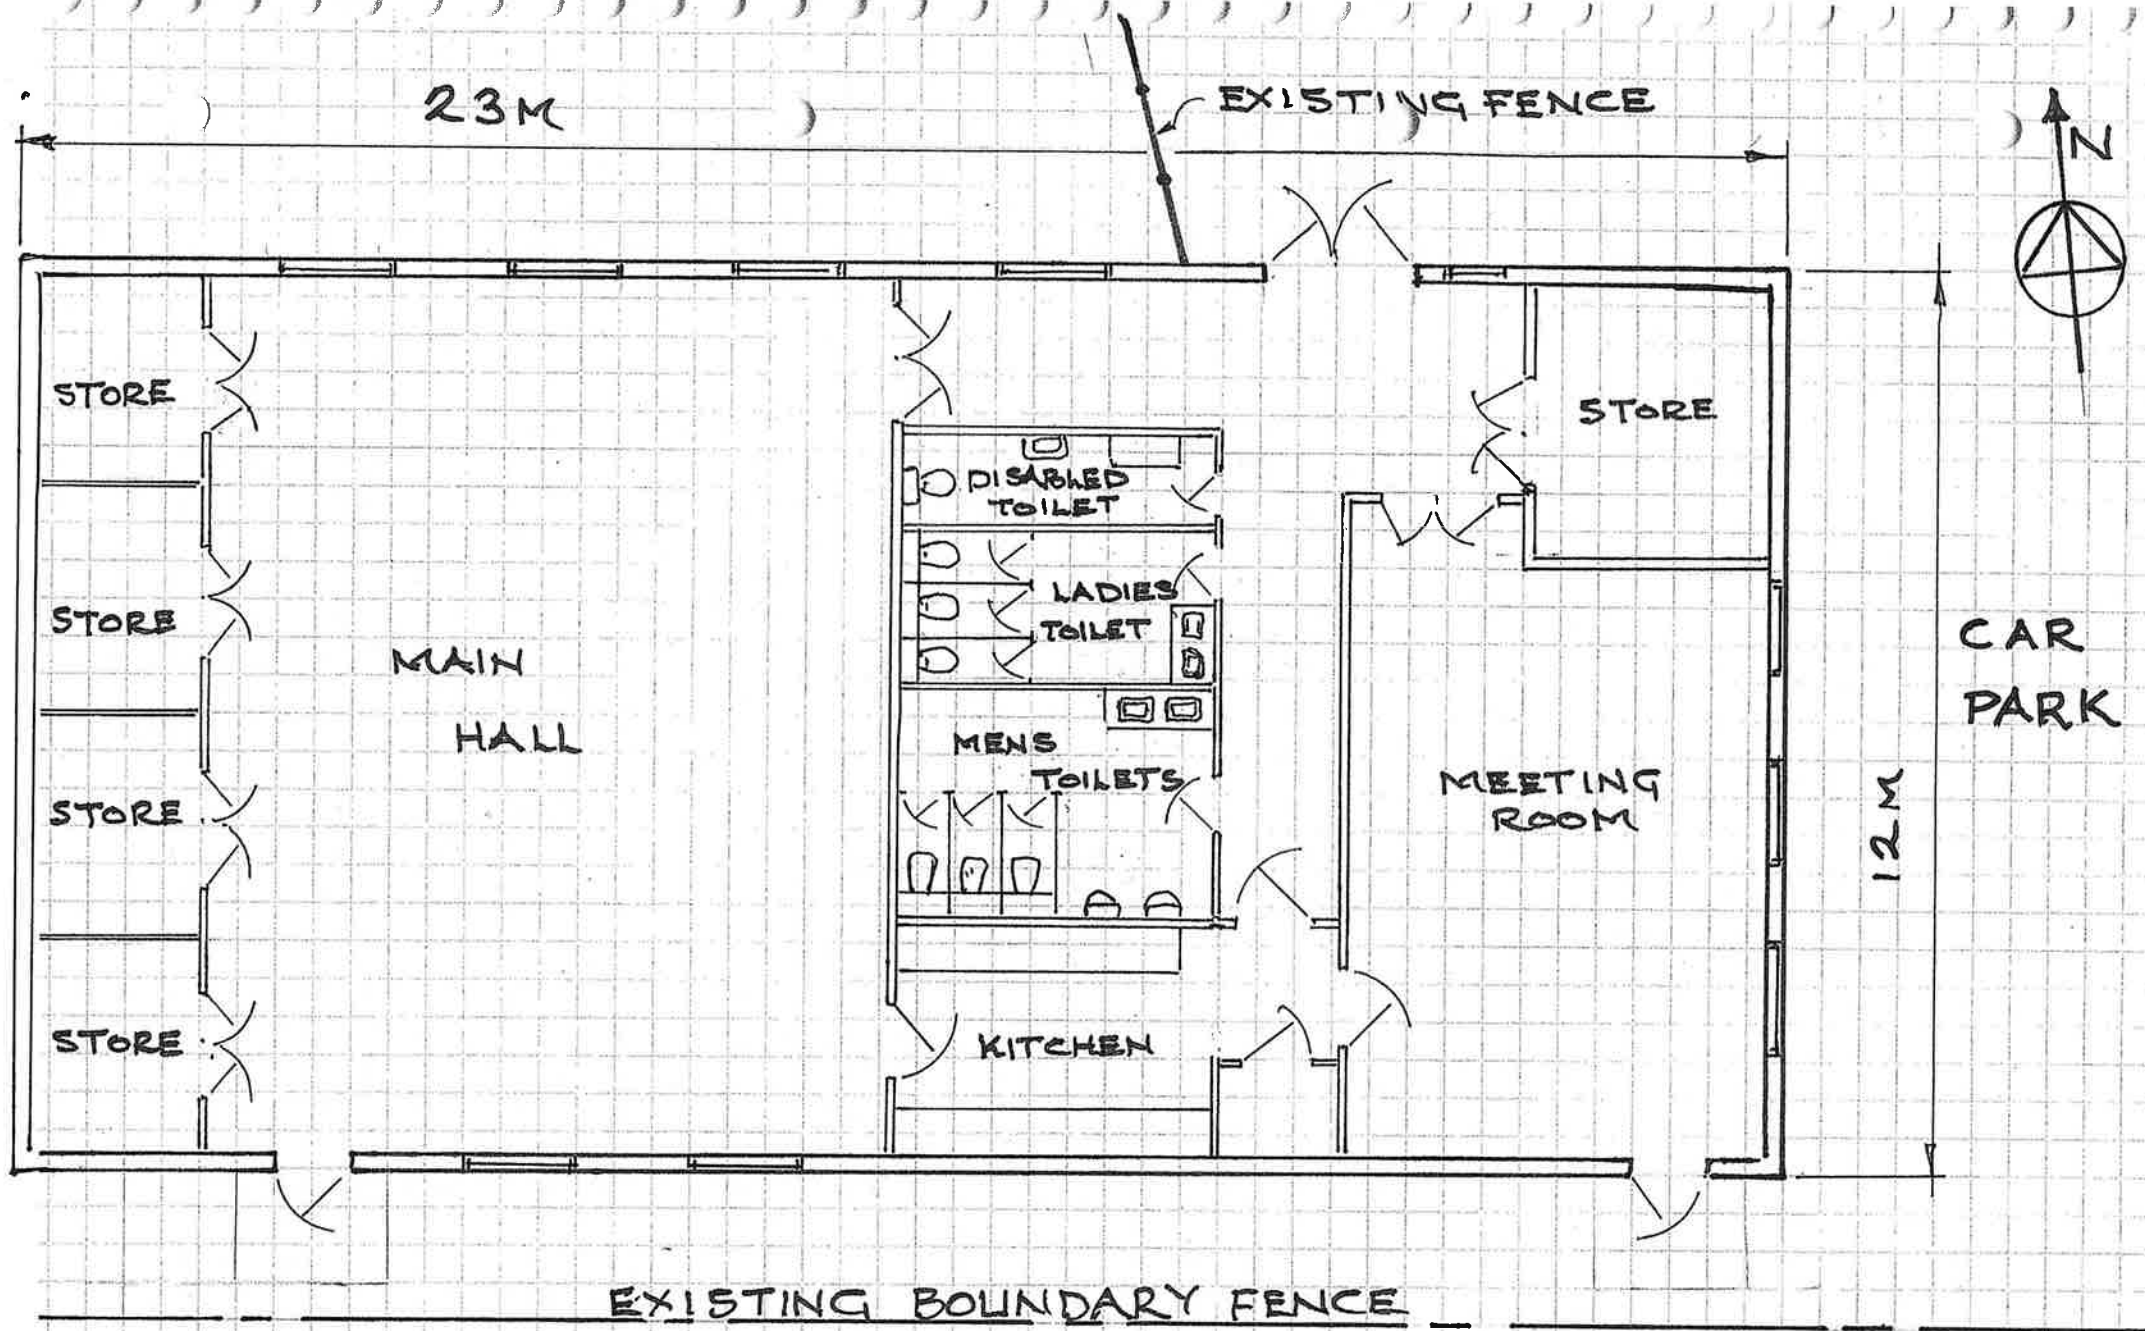


FLOOR PLAN

SCALE 1:100


REV. 'X' STORE ROOM LAYOUT CHANGED

PROPOSED NEW COMMUNITY HUB
HURST VILLAGE HALL
SCHOOL ROAD

LIGHTWEIGHT TILE EFFECT ROOF SHEETS
COLOUR TO MATCH EX. HALLS

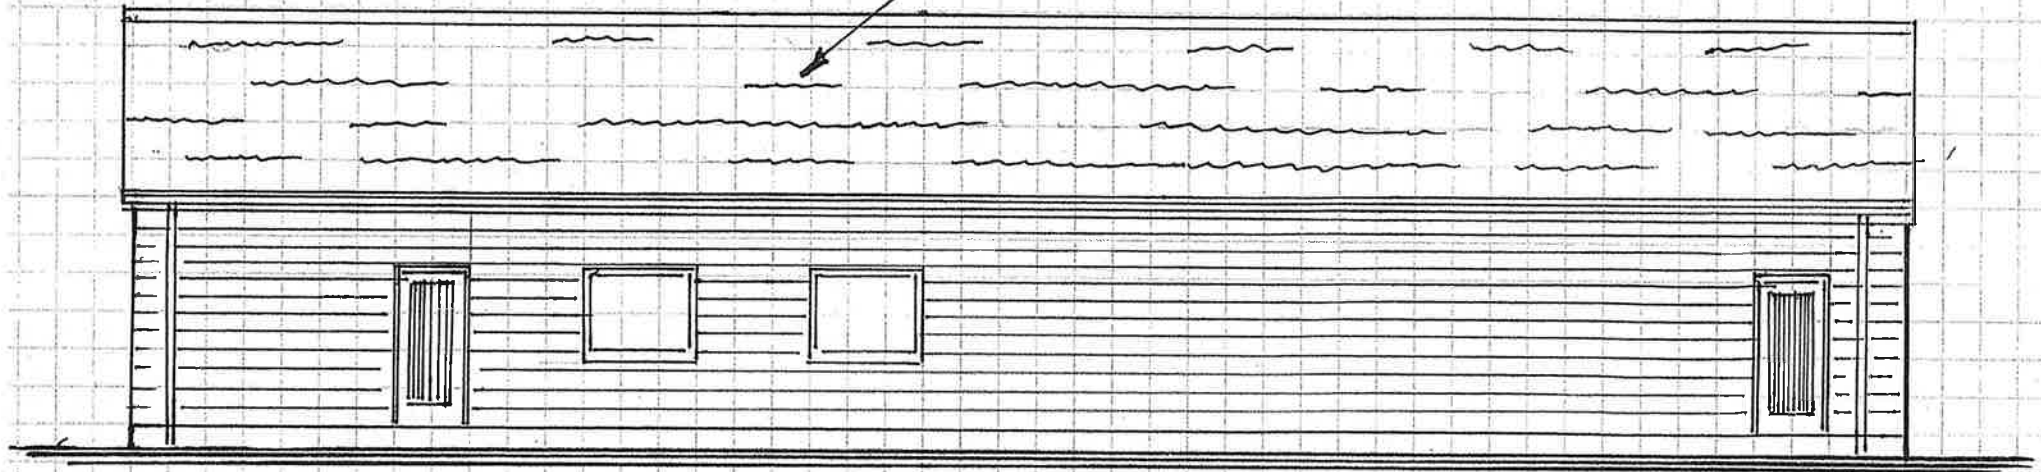

SIDE VIEW LOOKING NORTH

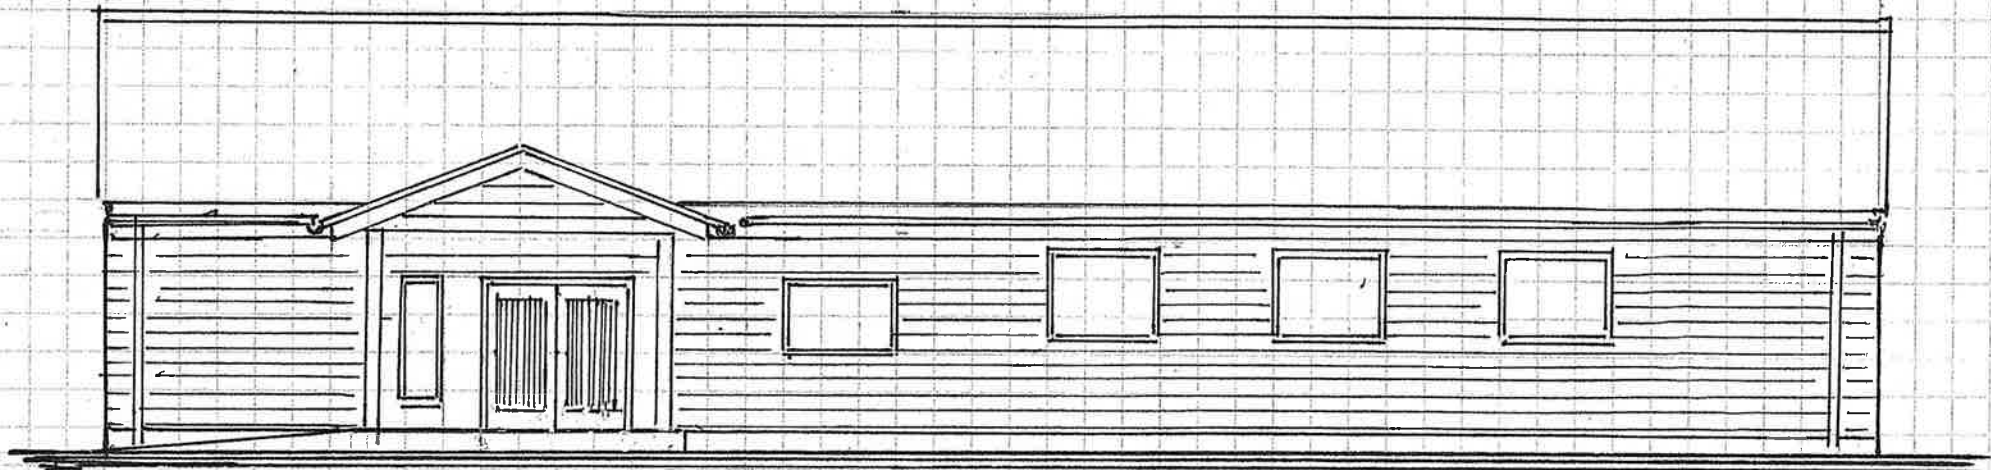


SIDE VIEW LOOKING SOUTH

ELEVATIONS REV'A
PITCHED ROOF

PROPOSED NEW COMMUNITY HUB
HURST VILLAGE HALL

EXTERNAL FINISH
TIMBER CLADDING
FINISHED WITH A NATURAL STAIN

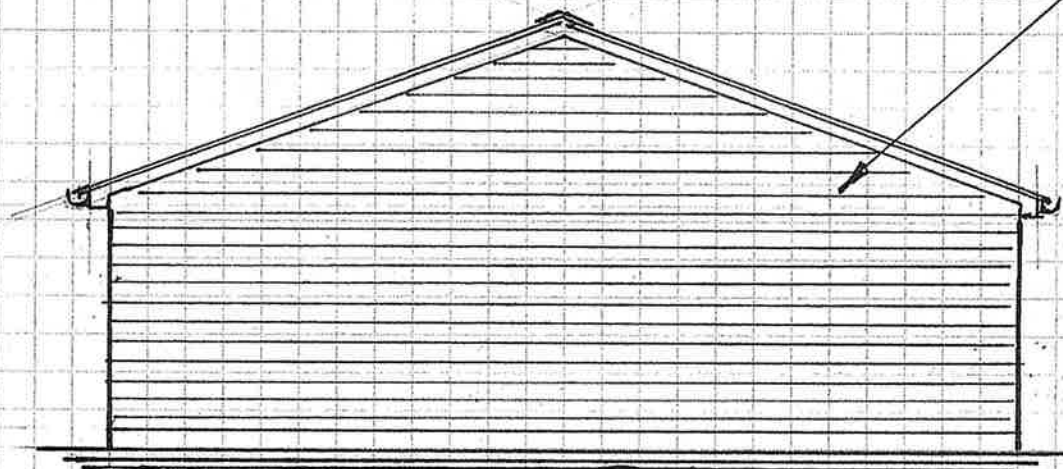

END ELEVATION
FROM WEST



END ELEVATION
FROM EAST

END ELEVATIONS

SCALE 1:100

REV 'A' PITCHED ROOF & PORCH ADDED

PROPOSED NEW COMMUNITY HUB
HURST VILLAGE HALL
SCHOOL ROAD
HURST
RG10 0DR