


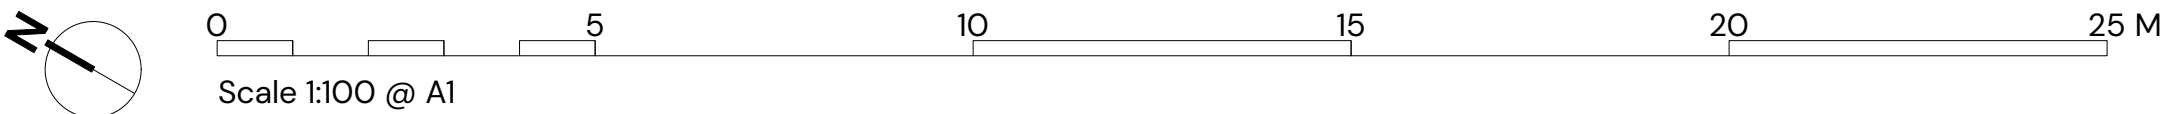

1: 100 @ A1



1: 100 @ A1



Project Wellington Road

Glentworth Court, Lime Kiln Close
Stoke Gifford, Bristol, BS34 8SR
+44 (0)117 931 2062
www.kendallkingscott.co.uk

Client
Wokingham Borough Council

Date	Purpose/Status		
06/04/2025	PLANNING		
Scale	Drawn	Checked	Paper Size
1:100	AS	LB	ISO A1
Filename			
210806 Wellington Road Planning Master 2.vwx			

P03	11/07/2025	AS	LB	Rear windows adjusted. GF window on South elevation adjusted.
P02	11/07/2025	AS	LB	PV Arrays Indicated
P01	02/06/2025	AS	LB	Rear elevation windows amended.
Rev	Date	By	Ap	Note

Proposed Elevations

Project Number/Drawing Number
210806-1301
Check all dimensions and levels on site

P03
© Copyright

Only to be used on the site for which designed. The electronic transmission of designs/information contained in this drawing is carried out entirely at the User's risk and Kendall Kingscott Ltd. will have no liability for any errors or inaccuracies arising therefrom. The production of amended or updated information from the said designs/information by the User is entirely the responsibility of the User and Kendall Kingscott Ltd. shall have no responsibility in respect thereof whatsoever.