




Stables Barn Floor Plan

Scale 1:100 (when printed at A1)

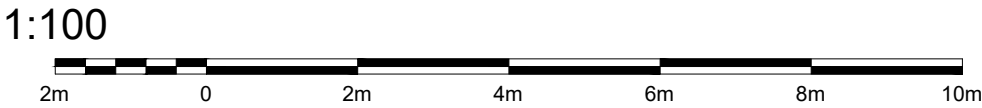

EQUUS

DESIGN AND BUILD

+44 (0) 1865 920200

enquiries@equusdesignandbuild.com

Proposed Development

Upper Culham Farm

Client

Site

Phone

Upper Culham Farm

Henley, RG10 8NR

- All dimensions in millimeters. All dimensions and levels to be checked by contractor prior to commencing work.

- Assume drawings not to scale, use figured dimensions. Do not scale from drawings.

- Work done shall confirm to the issued drawings and specifications. No changes to be made unless by prior consultation with Deverson Design & Equus Works.

- Copyright and Intellectual Property rights are owned by Deverson Design, reproduction or use of design by any party for any purpose is expressly forbidden without the written consent of Deverson Design & Equus Works.

Client approved, no further changes

(sign)

(date)

Project No

Drawing Title

Drawing No

Pages

Stables Barn Floor Plan

Drawn

AD

March 2025

Review

Leader

Stage

Scale

Paper

PLANNING

1:100 (A1)

A2

NORTH

↑