


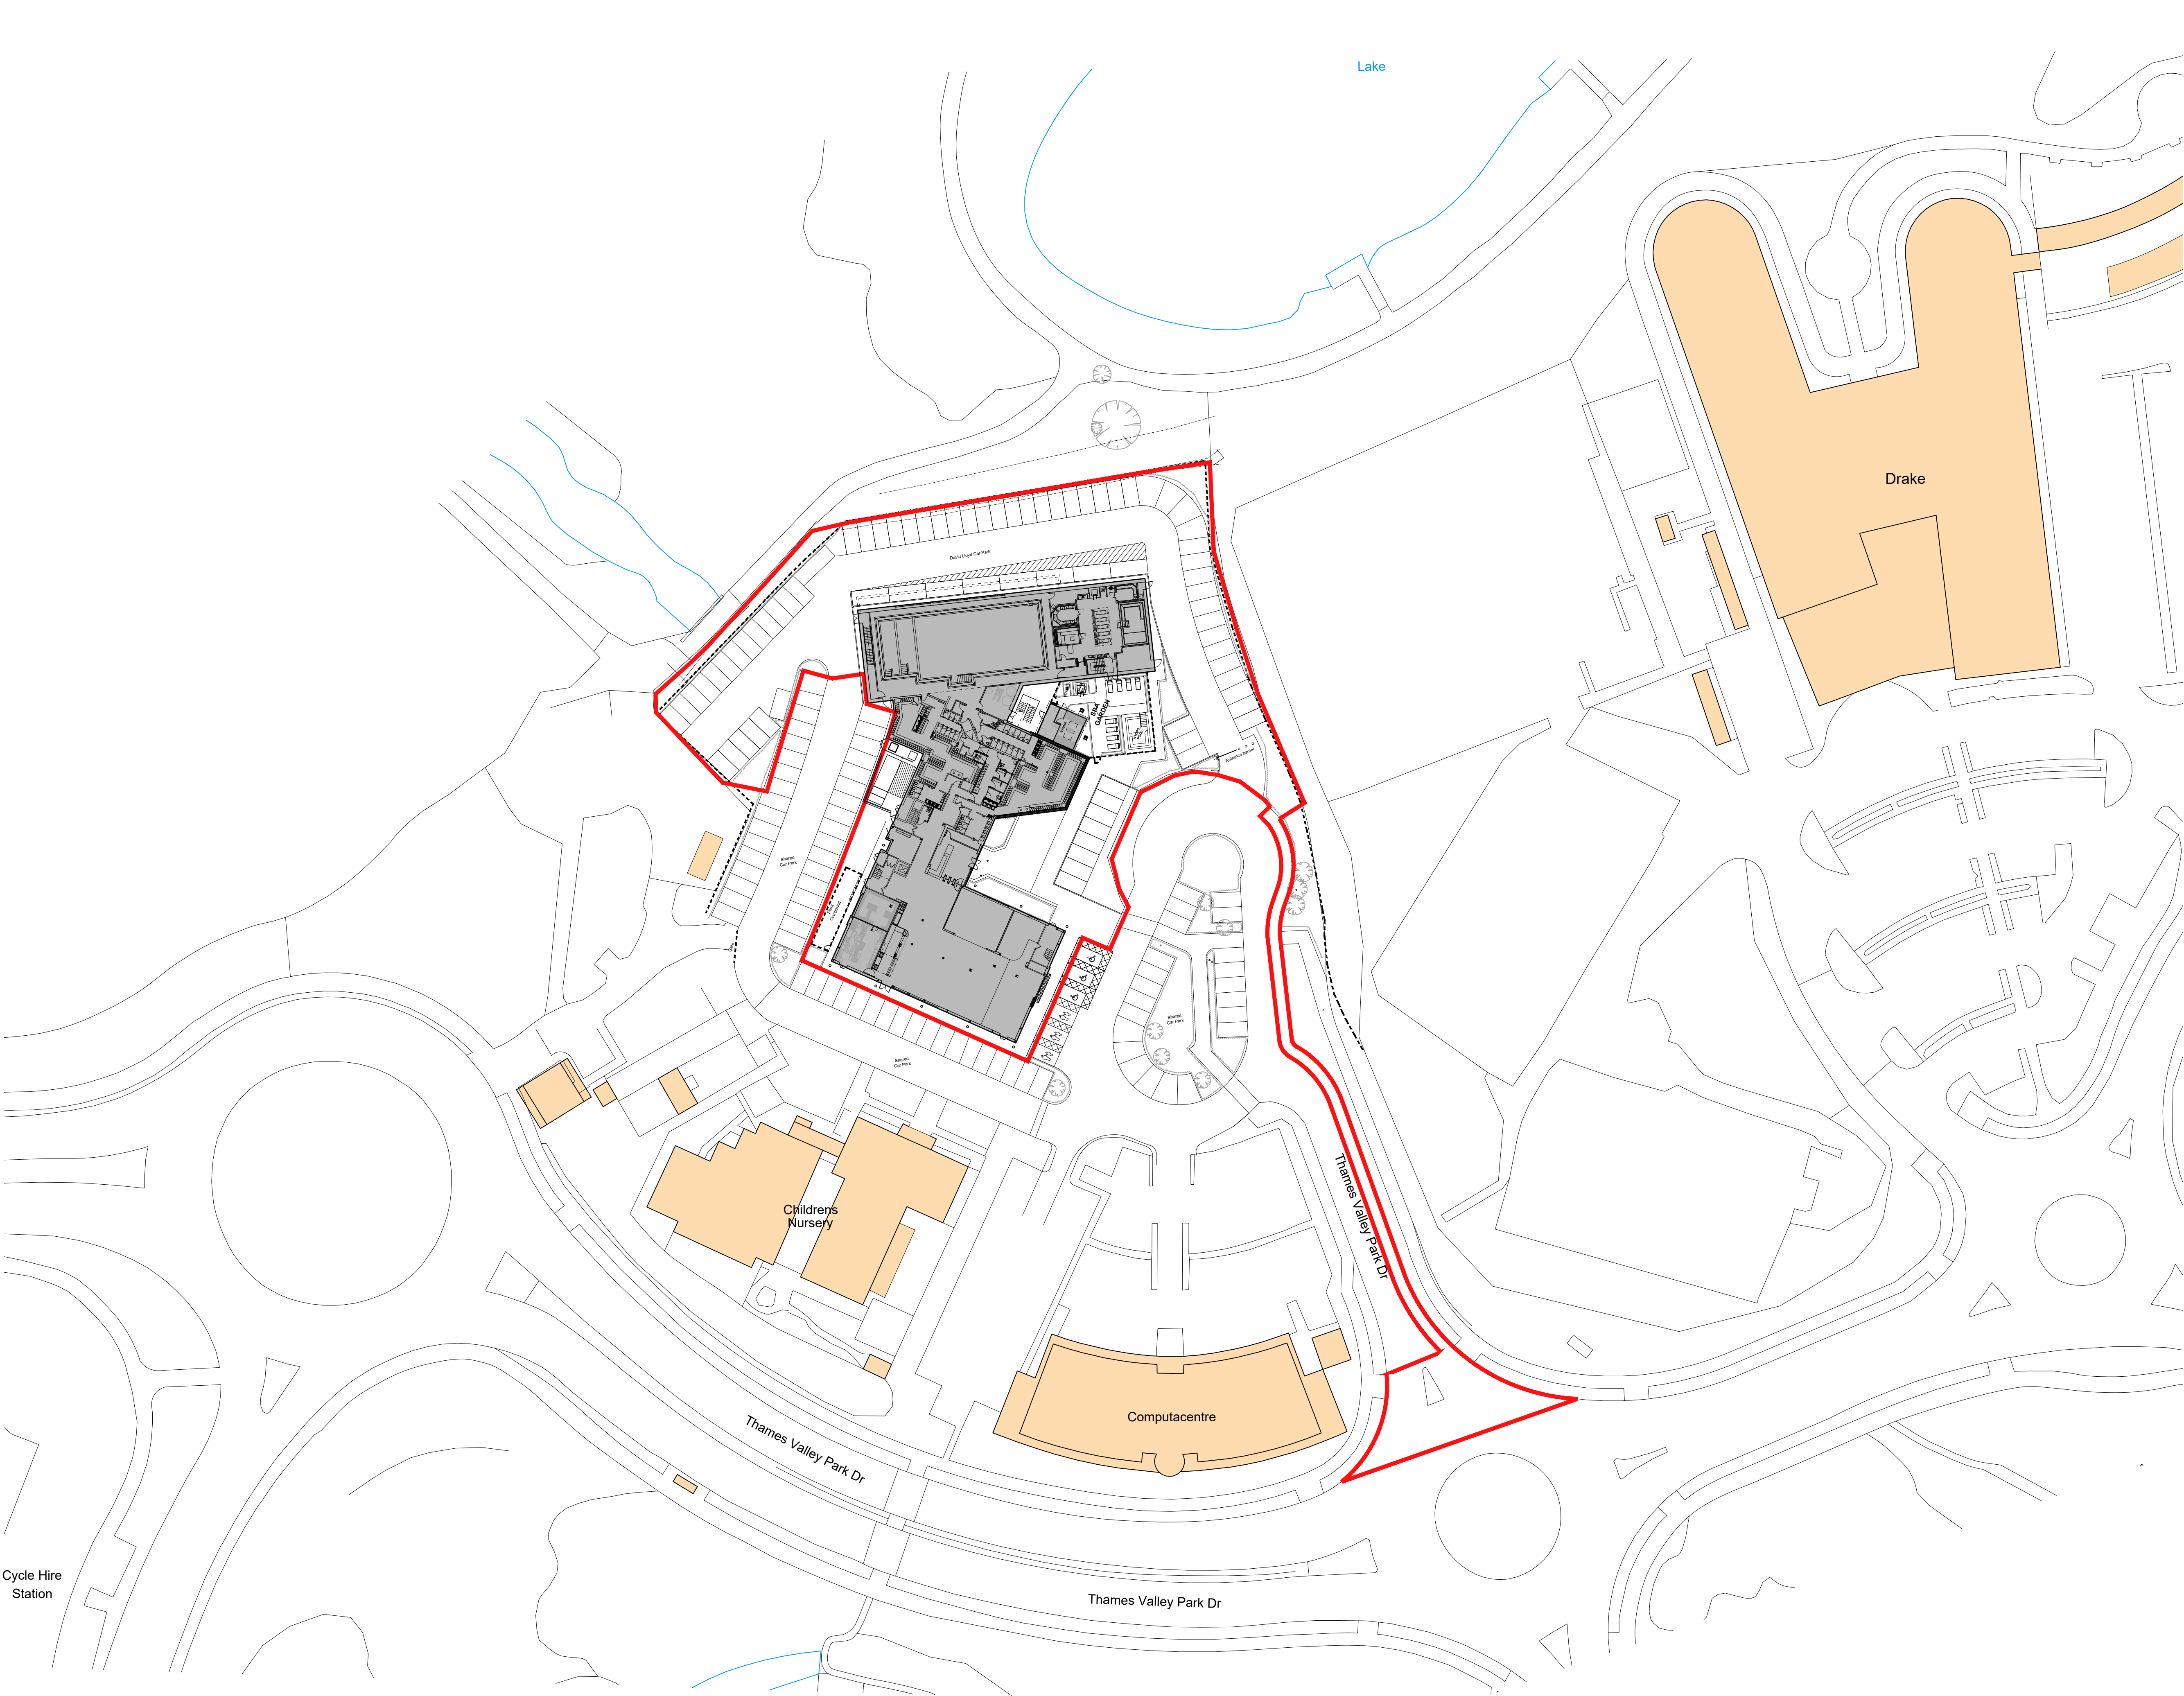

NOTES

0m 5 10 15 20

1:200

N

Application Boundary
0.58 hectares / 5790 sqm

Car Park
156 spaces
inc.
76 David Lloyd spaces
80 shared spaces

REVISION P03	BY: KDS	CHECKED: MPB	DATE: 10/02/2026
Planning Issue: Extension footprint reduced in size. Additional parking bays added. Existing plant compound extended.			
REVISION P02	BY: KDS	CHECKED: MPB	DATE: 03/02/2026
Planning Issue			
REVISION P01	BY: KDS	CHECKED: MPB	DATE: 16/12/2025
Planning Issue			

STATUS

S4a | FOR PLANNING

CLIENT

David Lloyd
CLUBS

PROJECT

DAVID LLOYD READING
THAMES VALLEY
BUSINESS PARK

TITLE

PROPOSED SITE PLAN

Hadfield Cawkwell Davidson

Broomgrove Lodge, 13 Broomgrove Rd, Sheffield, S10 2LZ T 0114 266 8181 www.hcd.co.uk

HCD PROJECT NO 2025-219	SCALE 1:200 @ A1	REV P03
PROJECT NO 25219	ORIGINATOR HCD	VOLUME A0
LEVEL 00	TYPE DR	ROLE - NUMBER A-PL-003

S:\Architecture\25219\Drawings\DR - Plotsheets\Planning\A-PL-003 - Proposed Site Plan.dwg © HCD