


[illegible]




Revision				Date				Amendment				Notes			
PL01				10/08/2026				First Issue							

NO DIMENSIONS ARE TO BE SCALED FROM THIS DRAWING. THE CONTRACTOR/MANUFACTURER IS RESPONSIBLE FOR CHECKING ALL DIMENSIONS AND QUERING ANY DISCREPANCIES. THIS DRAWING IS THE PROPERTY OF BURWELL RESIDENTIAL LTD. COPYRIGHT IS RESERVED BY THEM AND THE DRAWING IS ISSUED ON CONDITION THAT IT IS NOT COPIED, REPRODUCED, RETAINED OR DISCLOSED TO ANY UNAUTHORISED PERSON, EITHER WHOLLY OR IN PART, WITHOUT WRITTEN CONSENT.										Client SPINK		Project Templecombe House		Drawing Proposed Site Block Plan	
										Scale 1:500@A1, 1:1000@A3		Drawn TW		Date July 2026	
										Project N° 1058		Drawing N° 1058_PL_002		Revision PL01	

Burwell Residential	
info@burwellresidential.com	
www.burwellresidential.com	
Unit 0.02 California Building	
Deals Gateway	
London SE13 7SB	
020 8305 6010	

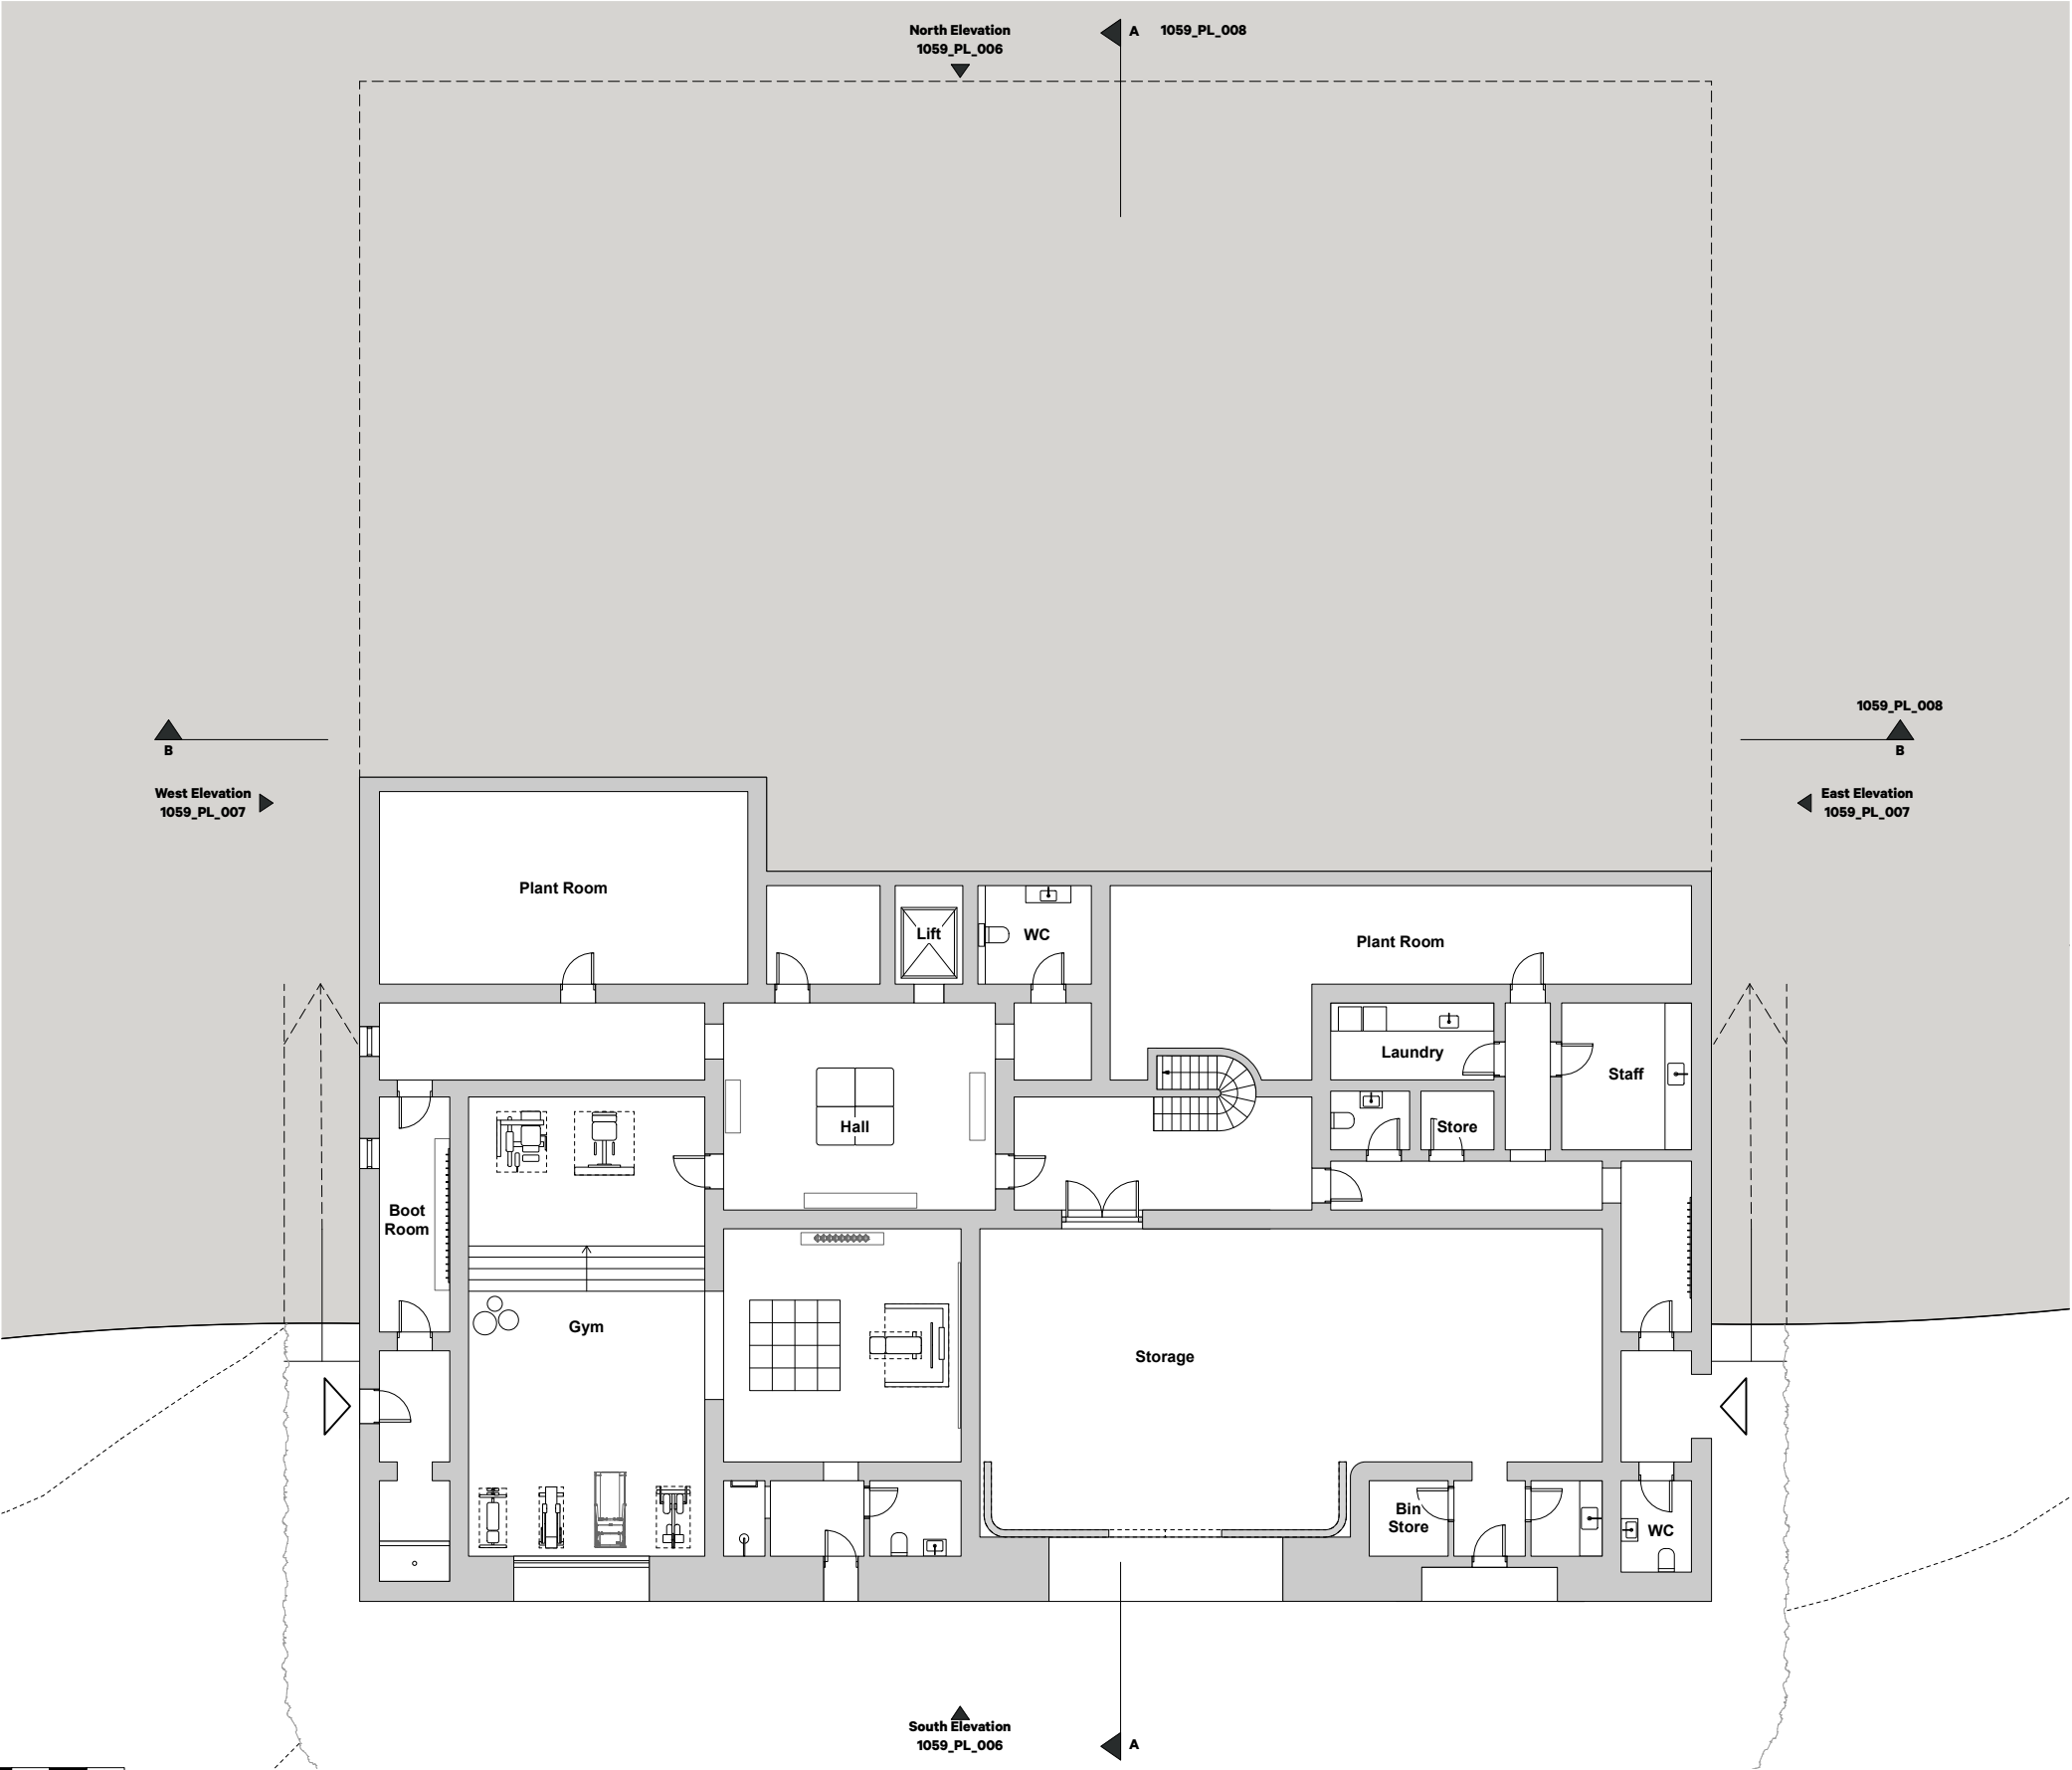

Revision	Date	Amendment	Notes	
----------	------	-----------	-------	--	--	

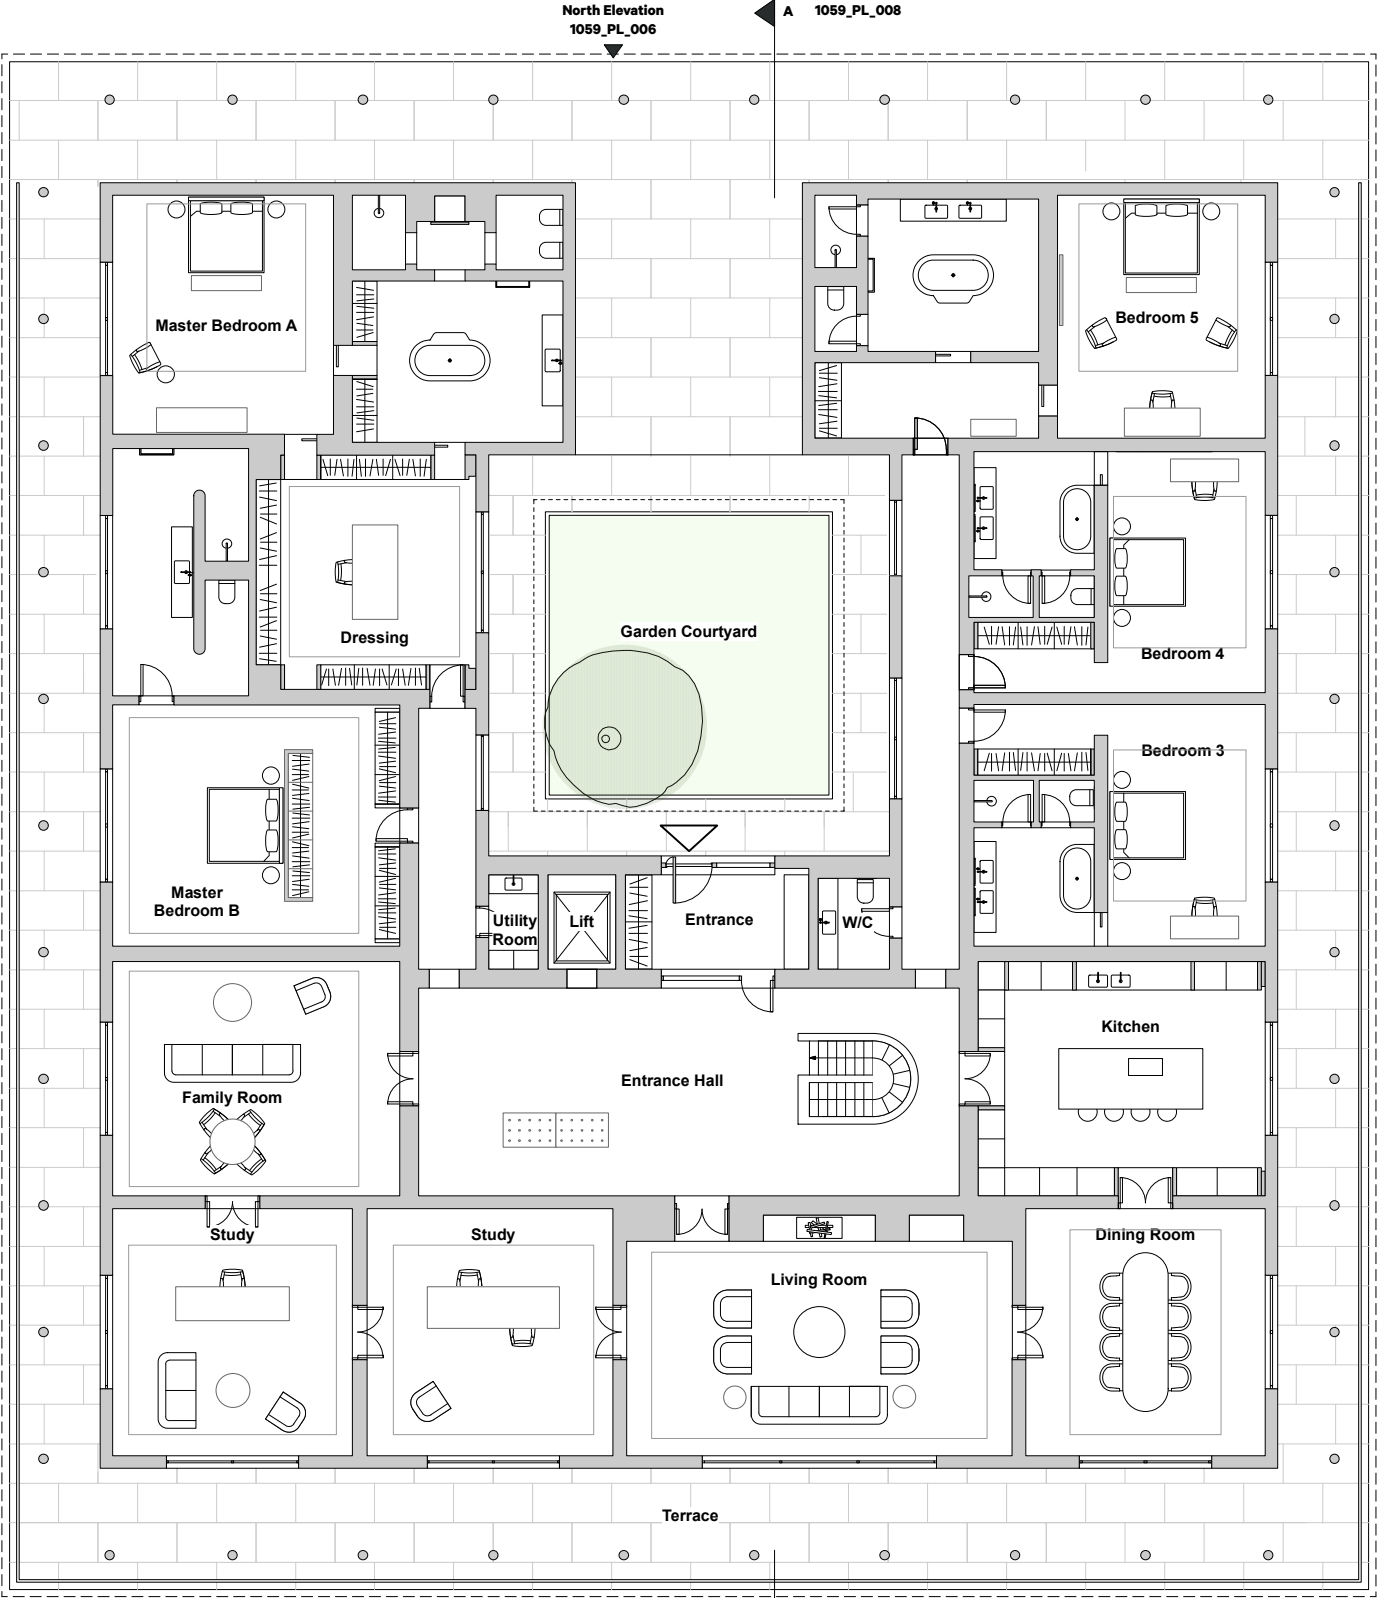

West Elevation
1059_PL_007


East Elevation
1059_PL_007

South Elevation
1059_PL_006



0m 10m

Revision	Date	Amendment	Notes											Client SPINK Project Templecombe House Drawing Proposed Ground Floor Plan				Scale 1:100@A1, 1:200@A3 Date July 2026		Drawn TW		Project N° 1058		Drawing N° 1058_PL_004		Revision PL01		Burwell Residential info@burwellresidential.com www.burwellresidential.com Unit 0.02 California Building Deals Gateway London SE13 7SB 020 8305 6010	
PL01	10/08/2026	First Issue	NO DIMENSIONS ARE TO BE SCALED FROM THIS DRAWING. THE CONTRACTOR/MANUFACTURER IS RESPONSIBLE FOR CHECKING ALL DIMENSIONS AND QUERING ANY DISCREPANCIES. THIS DRAWING IS THE PROPERTY OF BURWELL RESIDENTIAL LTD. COPYRIGHT IS RESERVED BY THEM AND THE DRAWING IS ISSUED ON CONDITION THAT IT IS NOT COPIED, REPRODUCED, RETAINED OR DISCLOSED TO ANY UNAUTHORISED PERSON, EITHER WHOLLY OR IN PART, WITHOUT WRITTEN CONSENT.																										

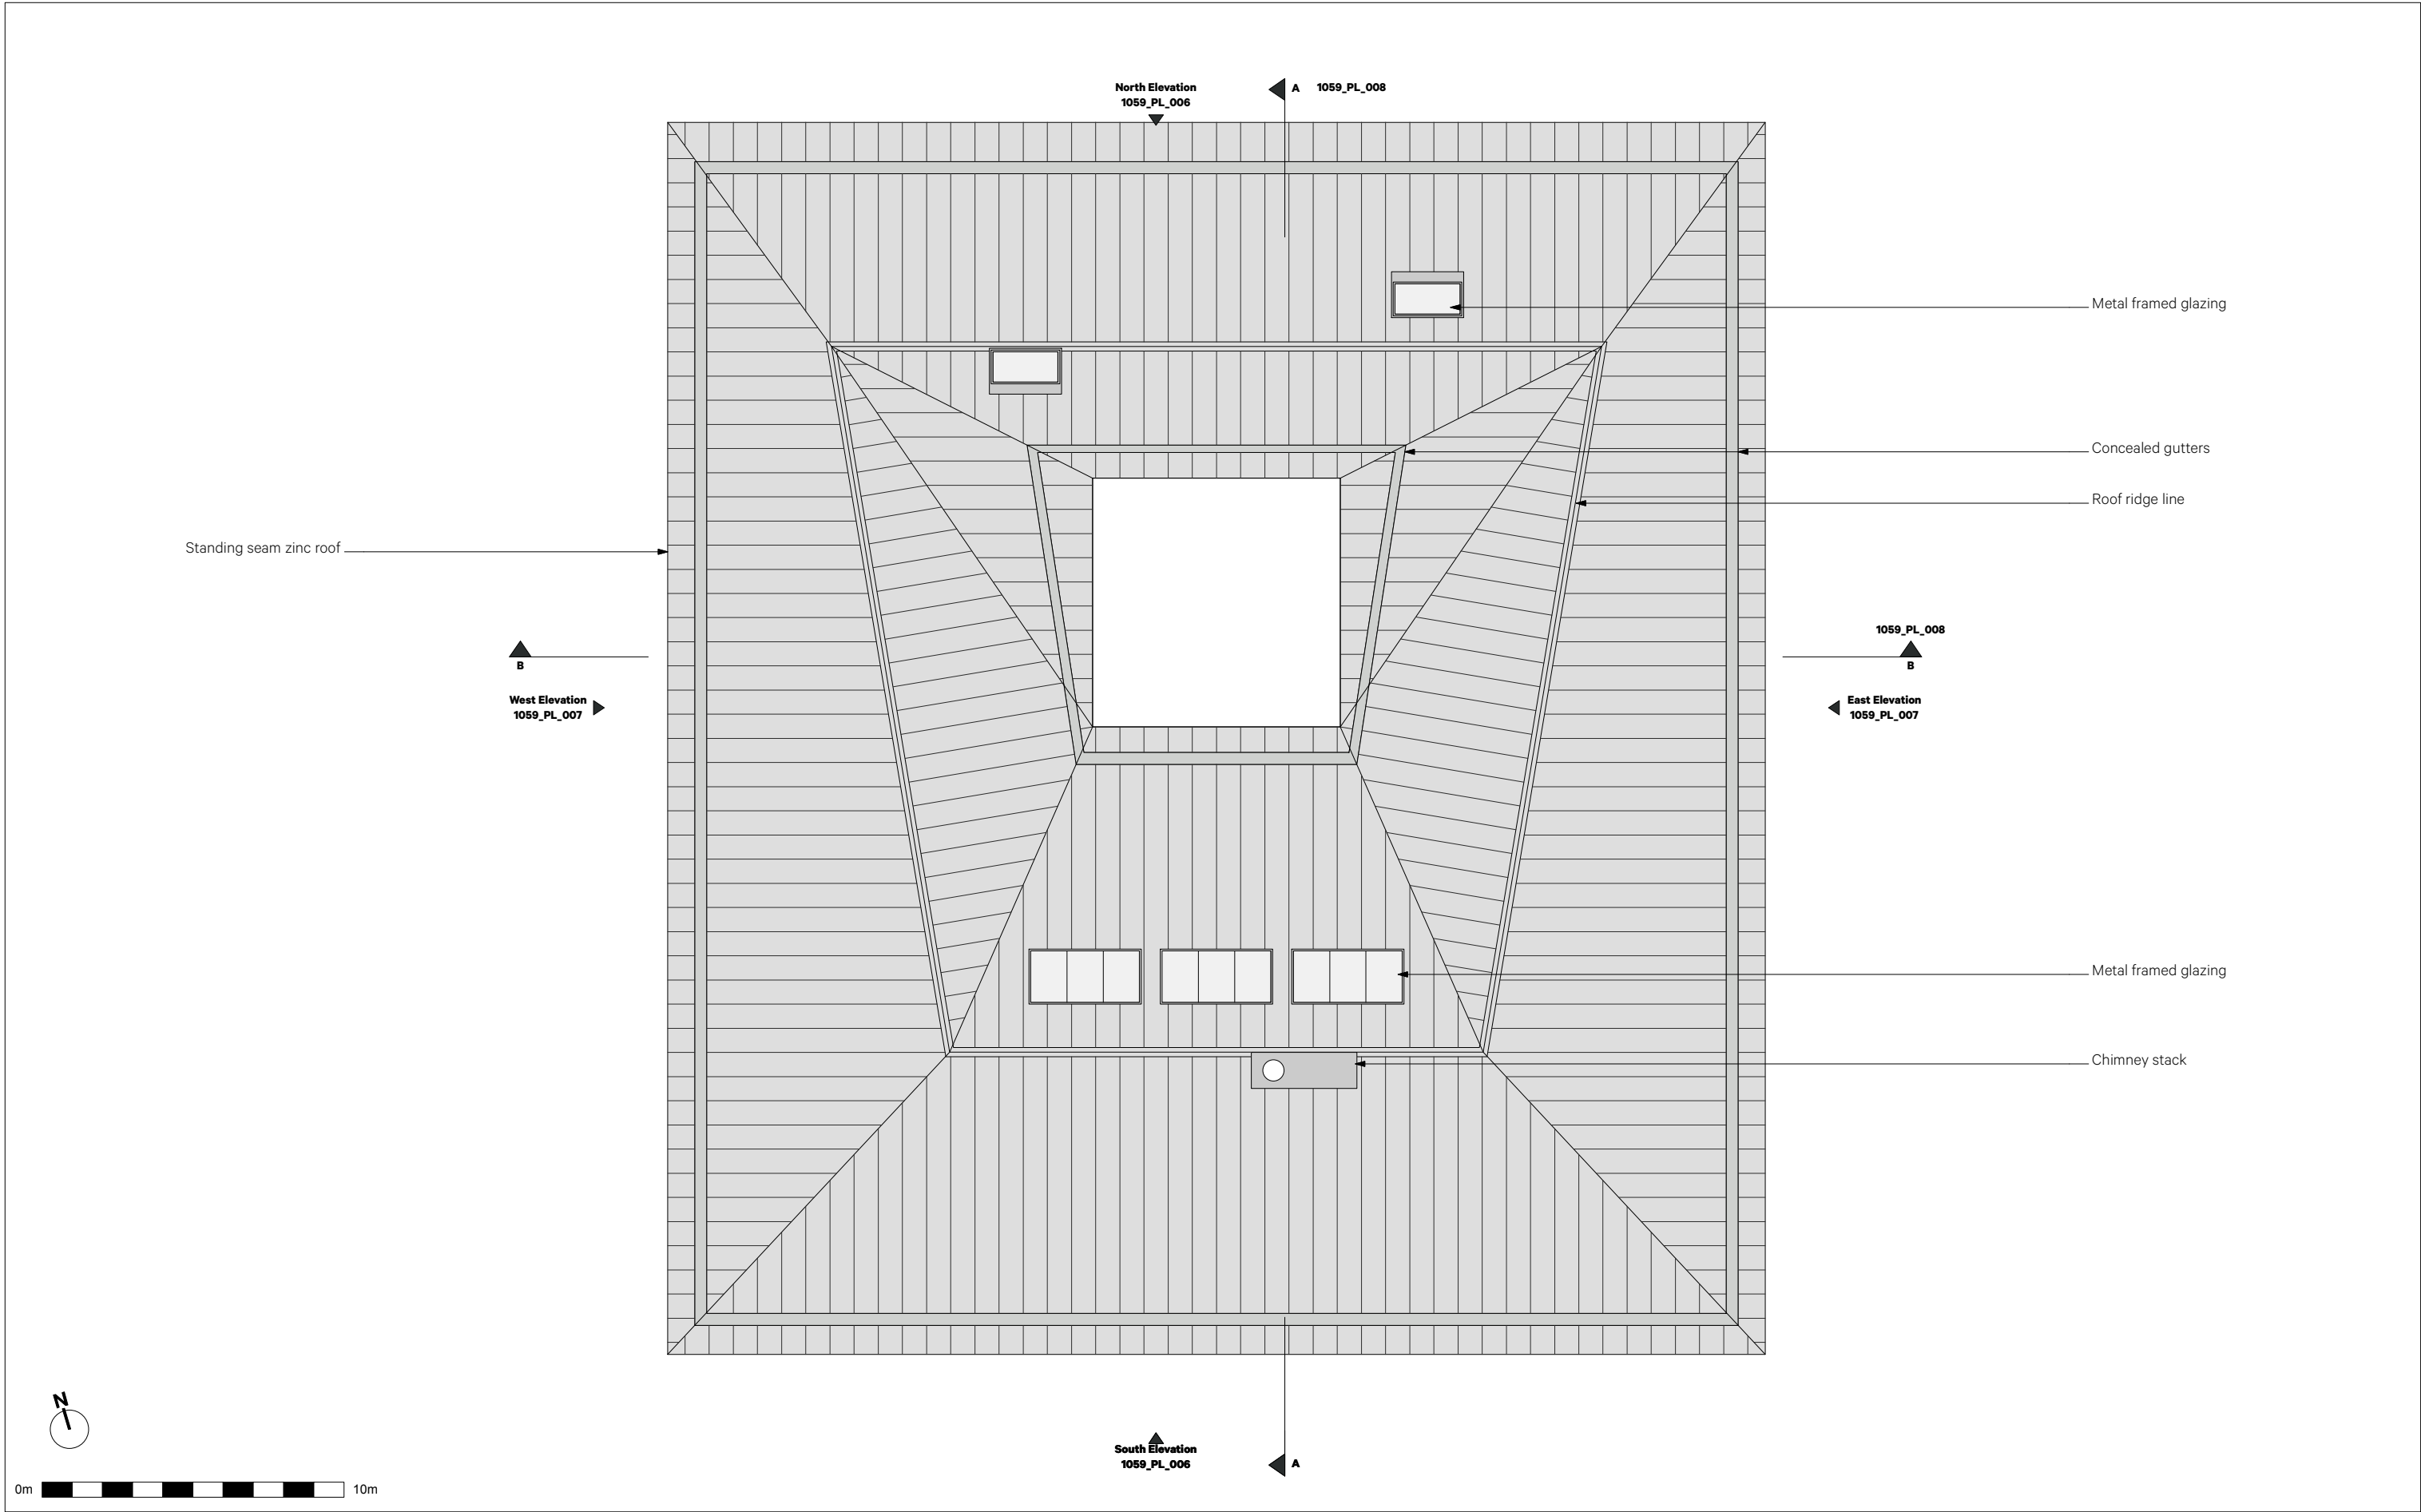


Revision	Date	Amendment	Notes											Client SPINK Project Templecombe House Drawing Proposed Roof Plan				Scale 1:100@A1, 1:200@A3 Date July 2026		Drawn TW	Project N° 1058		Drawing N° 1058_PL_005		Revision PL01	Burwell Residential info@burwellresidential.com www.burwellresidential.com Unit 0.02 California Building Deals Gateway London SE13 7SB 020 8305 6010	
PL01	10/08/2026	First Issue	NO DIMENSIONS ARE TO BE SCALED FROM THIS DRAWING. THE CONTRACTOR/MANUFACTURER IS RESPONSIBLE FOR CHECKING ALL DIMENSIONS AND QUERYING ANY DISCREPANCIES. THIS DRAWING IS THE PROPERTY OF BURWELL RESIDENTIAL LTD. COPYRIGHT IS RESERVED BY THEM AND THE DRAWING IS ISSUED ON CONDITION THAT IT IS NOT COPIED, REPRODUCED, RETAINED OR DISCLOSED TO ANY UNAUTHORISED PERSON, EITHER WHOLLY OR IN PART, WITHOUT WRITTEN CONSENT.																								




Revision	Date	Amendment	Notes
PL01	10/08/2026	First Issue	Client SPINK Project Templecombe House Drawing Proposed Sections A and B Scale 1:100@A1, 1:200@A3 Date July 2026 Project N^o 1058 Drawing N^o 1058_PL_006 Revision PL01 NO DIMENSIONS ARE TO BE SCALED FROM THIS DRAWING. THE CONTRACTOR/MANUFACTURER IS RESPONSIBLE FOR CHECKING ALL DIMENSIONS AND QUERYING ANY DISCREPANCIES. THIS DRAWING IS THE PROPERTY OF BURWELL RESIDENTIAL LTD. COPYRIGHT IS RESERVED BY THEM AND THE DRAWING IS ISSUED ON CONDITION THAT IT IS NOT COPIED, REPRODUCED, RETAINED OR DISCLOSED TO ANY UNAUTHORISED PERSON, EITHER WHOLLY OR IN PART, WITHOUT WRITTEN CONSENT.




Revision	Date	Amendment	Notes
PL01	10/08/2026	First Issue	Client SPINK Project Templecombe House Drawing Proposed North and South Elevations Scale 1:100@A1, 1:200@A3 Date July 2026 Project N^o 1058 Drawing PLⁿ 1058_PL-007 Revision PL01 NO DIMENSIONS ARE TO BE SCALED FROM THIS DRAWING. THE CONTRACTOR/MANUFACTURER IS RESPONSIBLE FOR CHECKING ALL DIMENSIONS AND QUERING ANY DISCREPANCIES. THIS DRAWING IS THE PROPERTY OF BURWELL RESIDENTIAL LTD. COPYRIGHT IS RESERVED BY THEM AND THE DRAWING IS ISSUED ON CONDITION THAT IT IS NOT COPIED, REPRODUCED, RETAINED OR DISCLOSED TO ANY UNAUTHORISED PERSON, EITHER WHOLLY OR IN PART, WITHOUT WRITTEN CONSENT.

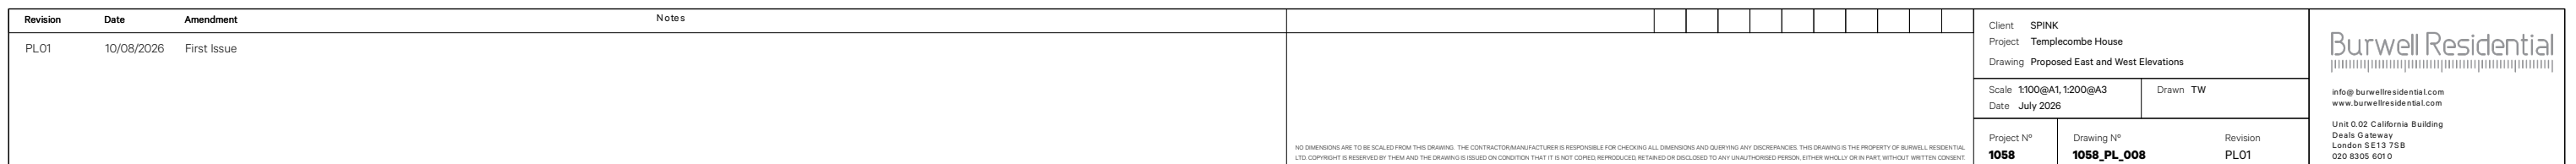

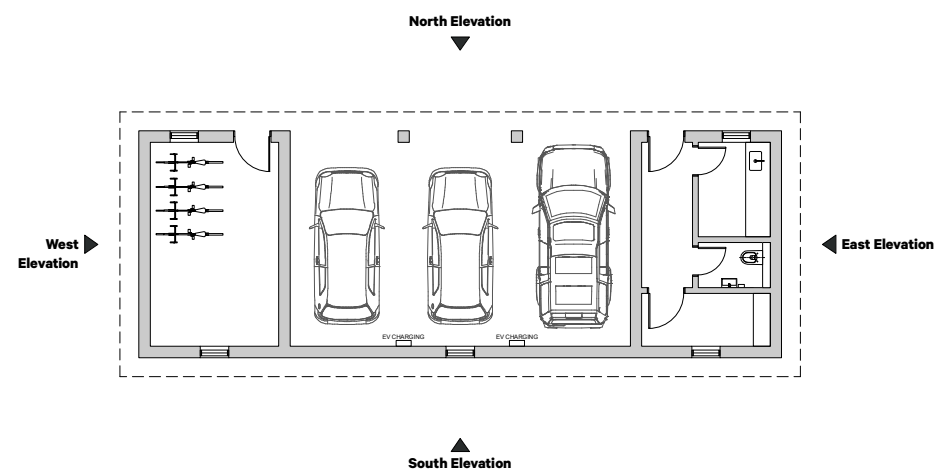


Proposed Floor Plan

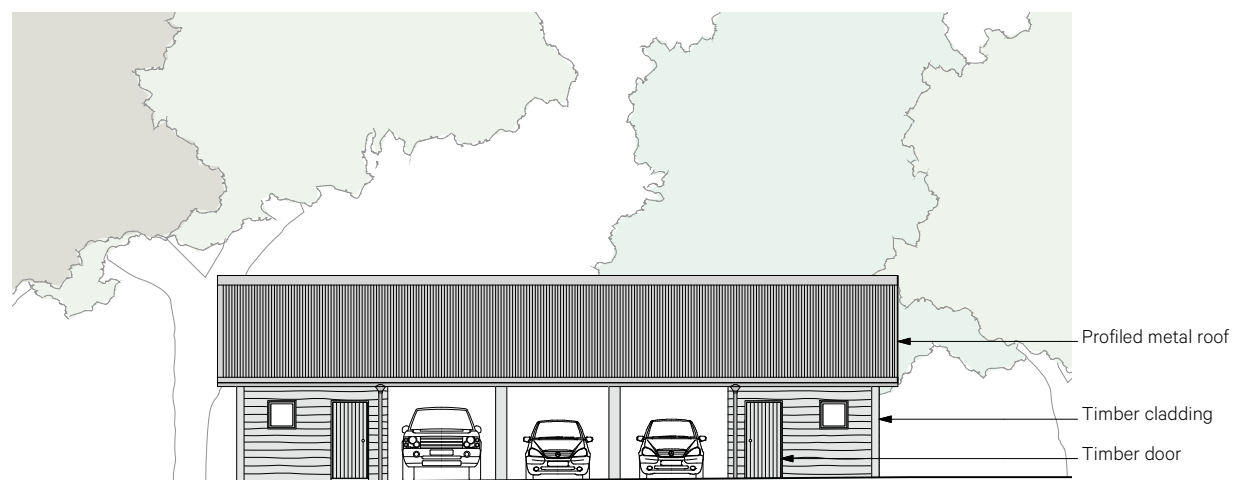


Proposed North Elevation




Proposed East Elevation

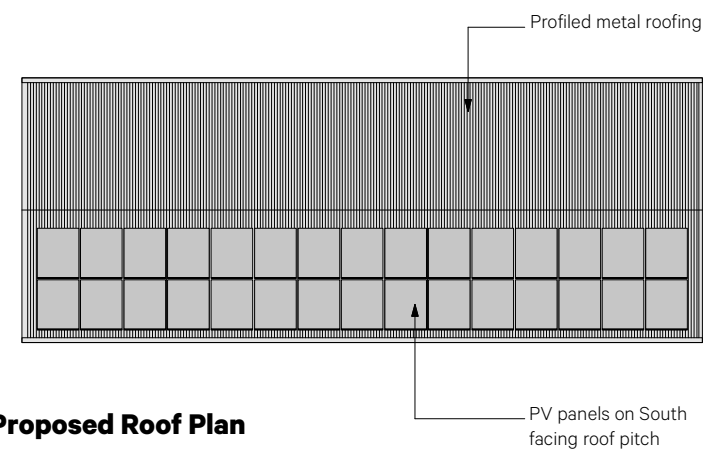

Proposed Roof Plan

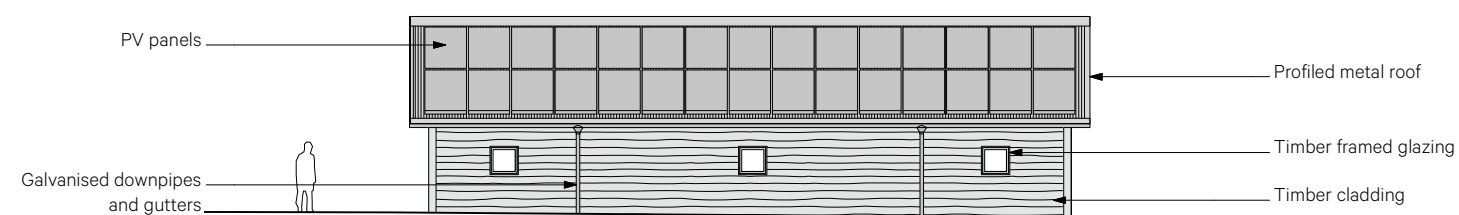

Proposed South Elevation

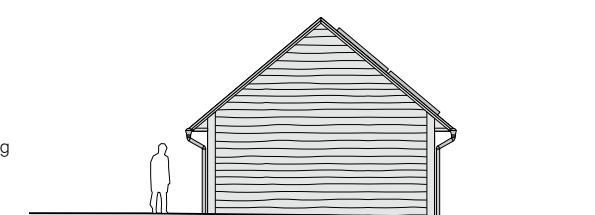

Proposed West Elevation



Revision	Date	Amendment	Note s
PL01	10/08/2026	First Issue	Client SPINK Project Templecombe House Drawing Proposed Car Port Scale 1:100@A1, 1:200@A3 Date July 2026 Project N^o 1058 Drawing N^o 1058_PL_009 Revision PL01 NO DIMENSIONS ARE TO BE SCALED FROM THIS DRAWING. THE CONTRACTOR/MANUFACTURER IS RESPONSIBLE FOR CHECKING ALL DIMENSIONS AND QUOTIFYING ANY DISCREPANCIES. THIS DRAWING IS THE PROPERTY OF BURWELL RESIDENTIAL LTD. COPYRIGHT © IS RESERVED BY THEM AND THE DRAWING IS ISSUED ON CONDITION THAT IT IS NOT COPIED, REPRODUCED, RETAINED OR DISCLOSED TO ANY UNAUTHORISED PERSON, EITHER WHOLLY OR IN PART, WITHOUT WRITTEN CONSENT.