




1 - EAST ELEVATION  
SCALE 1:50 @ A1



2 - WEST ELEVATION  
SCALE 1:50 @ A1

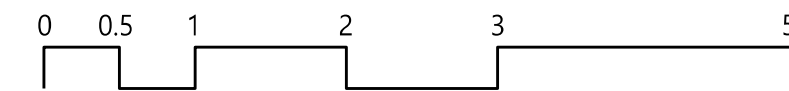

SCALE BAR 1:50 @ A1 | 1:100 @ A3

CONTACT  
**WALKER HAY ARCHITECTS**  
Unit C11.5, Park Hall Business Centre  
40 Martell Road, London, SE21 8EN  
[james@walkerhay.com](mailto:james@walkerhay.com) | +44 (0)7775 563 897

CLIENT  
**ANDREW LITTLEJOHNS**

DRAWING  
**PROPOSED  
EAST WEST  
ELEVATIONS**

NORTH

REV  
**P1**

DATE  
**31.12.24**

FOR  
**PLANNING**

DRAWING KEY  
01 CONCRETE ROOF TILES TO MATCH EXISTING  
02 WINDOWS  
03 DOORS  
04 ROOFLIGHT  
05 TIMBER CLADDING  
06 OBSCURED GLASS

INTELLECTUAL PROPERTY  
This drawing is the property of Walker Hay Architects  
and shall not be reproduced in whole or in part  
without express written permission from the  
originator. This drawing is copyright. Do not scale.

PROJECT  
**45 FROG HALL DRIVE**

PROJECT NO.  
**1703**

SCALE  
**1:50 @ A1 | 1:100 @ A3**

STATUS  
**PLANNING**

DRAWN  
**JH**

CHECKED  
**JH**

DATE  
**31.12.24**

DRAWING NUMBER  
**1703-PA-L-215**

REVISION  
**P1**