


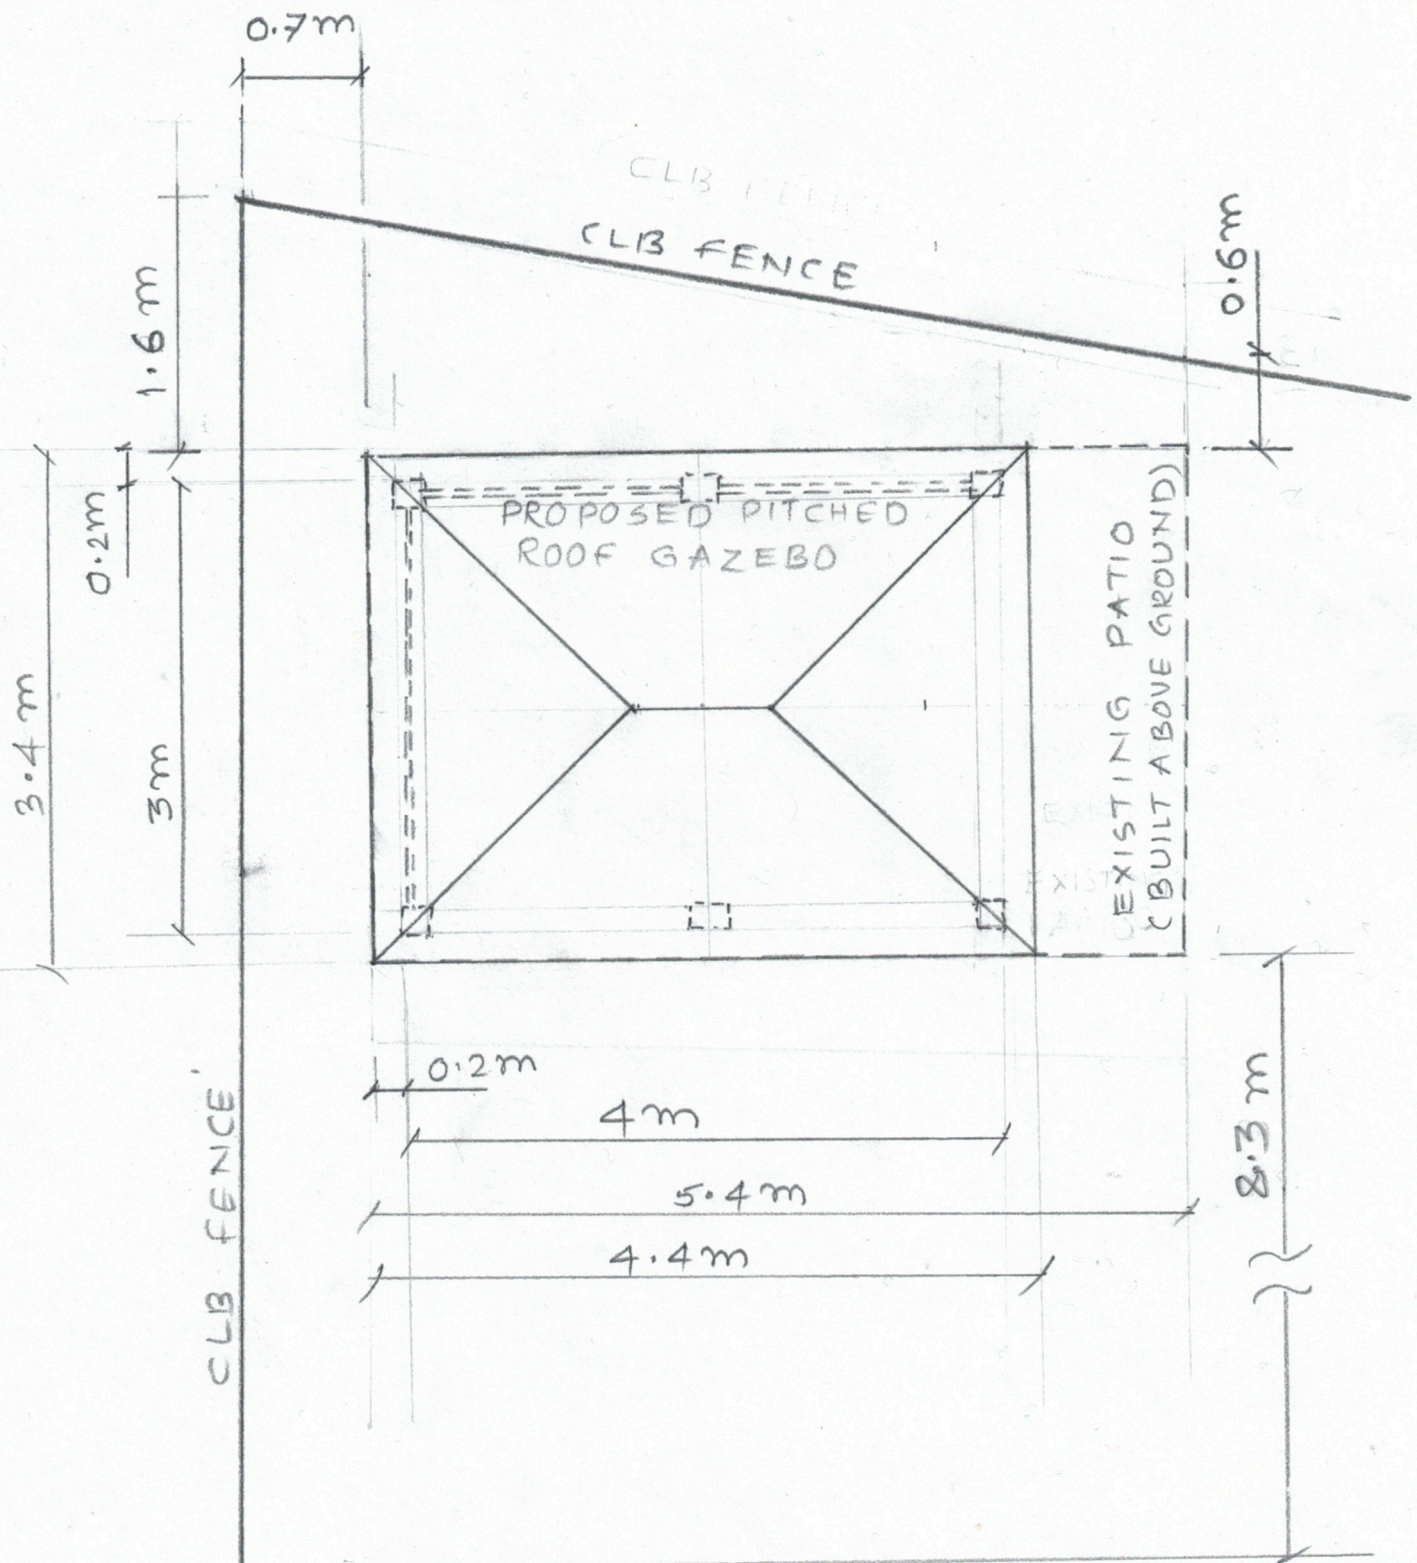

BACK WALL
2 AVERY CLOSE

SITE PLAN -
PROPOSED GAZEBO
AT 2, AVERY CLOSE,
RG40 3SR

V PATIL

5 JAN 2025

SCALE 1:50