


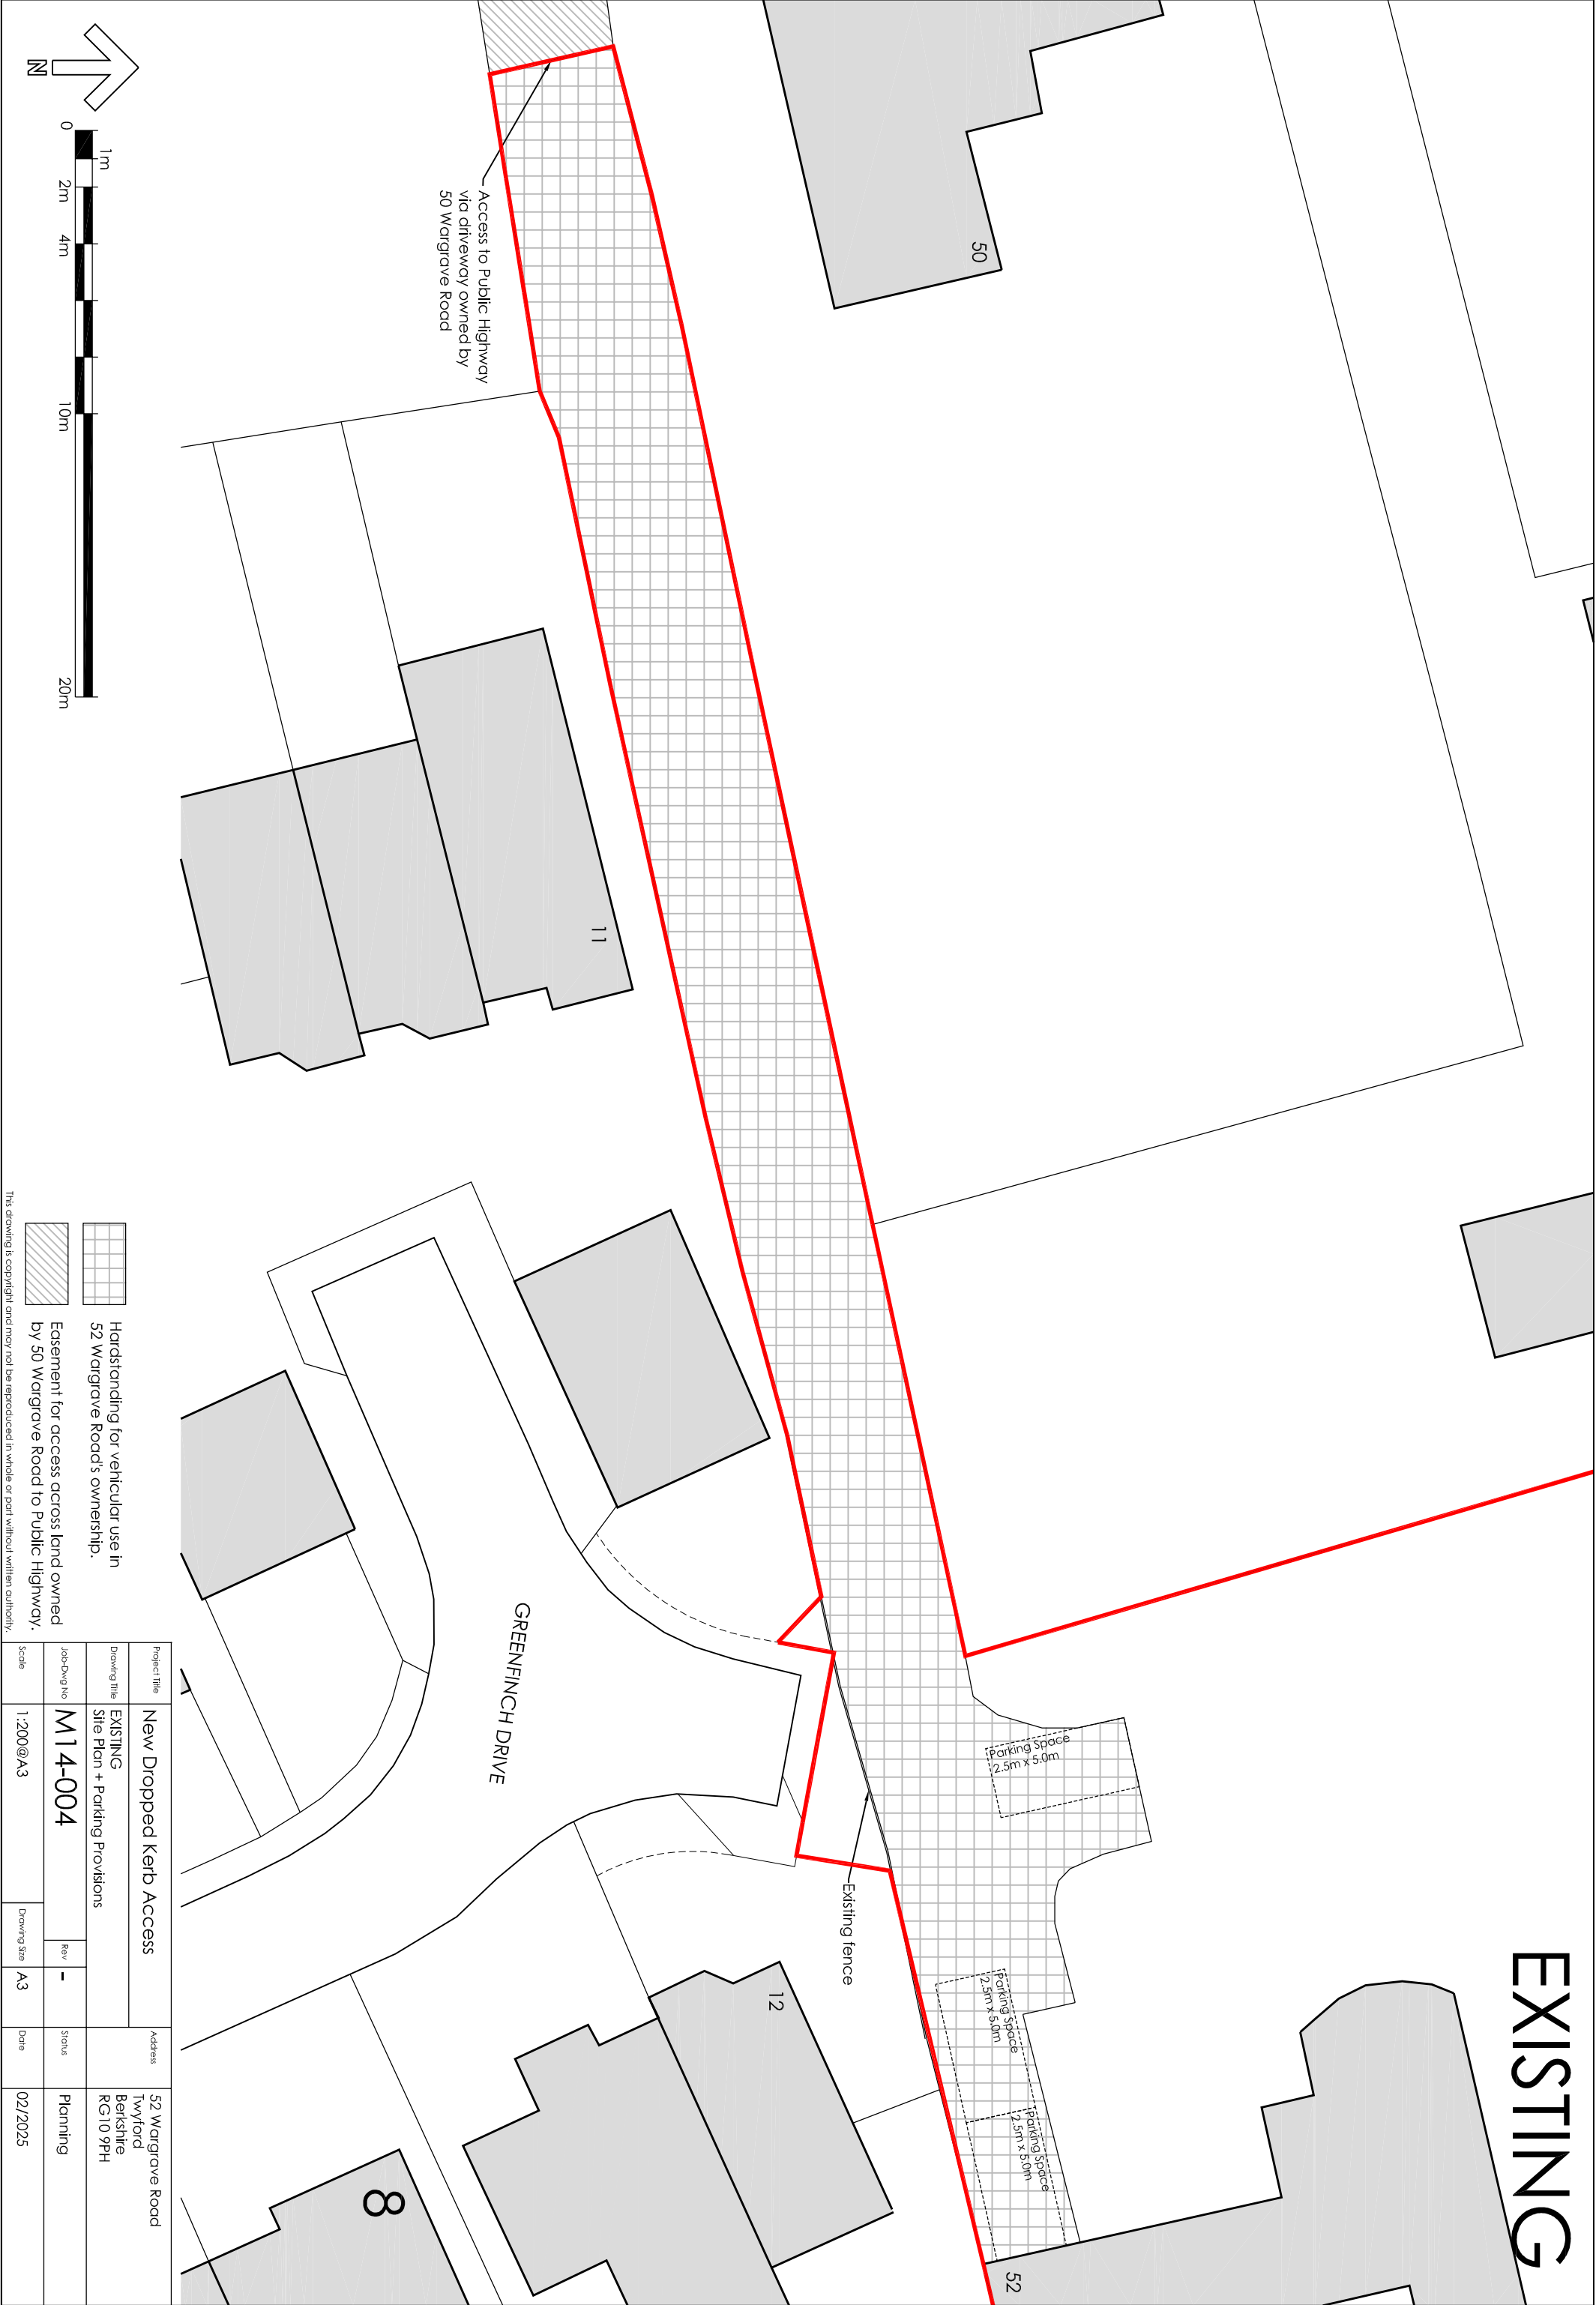

Handstanding for vehicular use in
52 Wargrave Road's ownership.

Easement for access across land owned
by 50 Wargrave Road to Public Highway.

Project Title		Address	
New Dropped Kerb Access		52 Wargrave Road Twyford Berkshire RG10 9PH	
Drawing title	Rev		Status
EXISTING Site Plan + Parking Provisions	-		Planning
Job/Dwg No	Drawing Size		Date
M14-004	A3		02/2025
Scale			
1:200@A3			

EXISTING