


The Elms – Scale from Google Earth

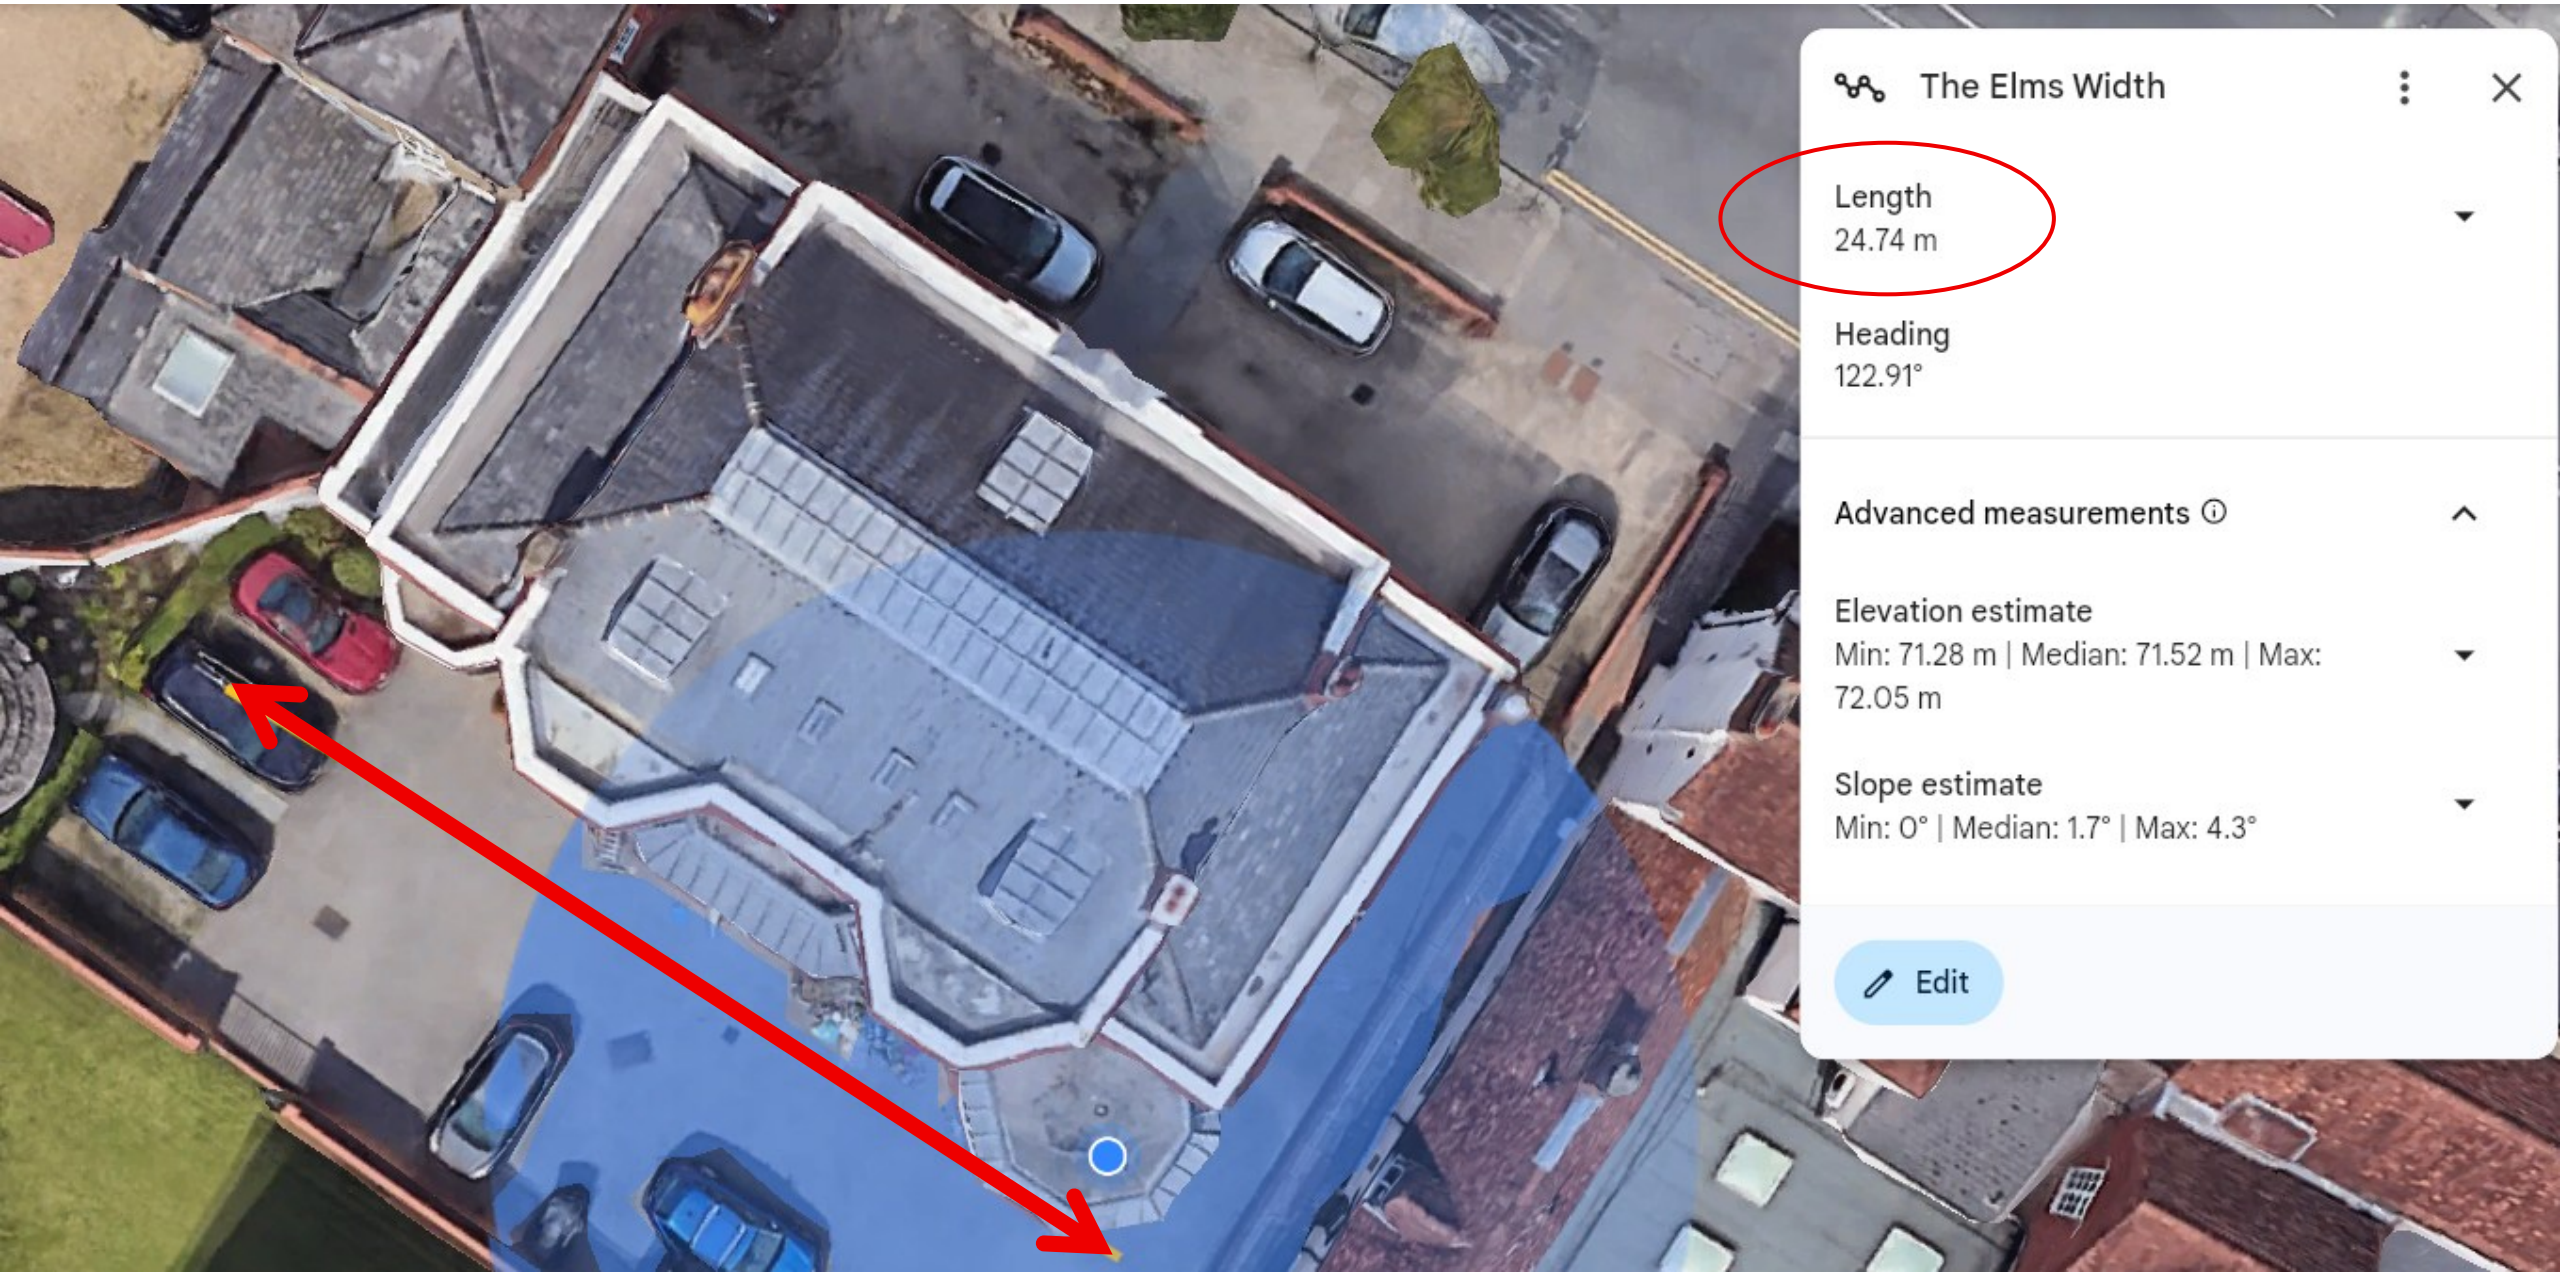

 The Elms Width

Length
24.74 m

Heading
122.91°


Advanced measurements ⓘ

Elevation estimate
Min: 71.28 m | Median: 71.52 m | Max:
72.05 m

Slope estimate
Min: 0° | Median: 1.7° | Max: 4.3°

 Edit

The Elms, Wokingham - Location Plan

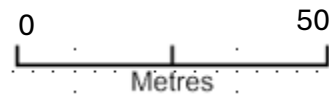

Plan Produced for: The Elms Freehold Ltd

Date Produced: 30 Oct 2025


Plan Reference Number: TQRQM25303132933947

Scale: 1:1250 @ A4

© Crown copyright and database rights 2025 OS 100042766




The Elms, Wokingham – Site Plan / Block Plan

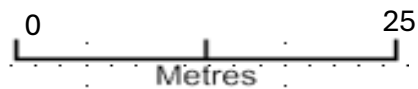


Plan Produced for: The Elms Freehold Ltd
Date Produced: 30 Oct 2025
Plan Reference Number: TQRQM25303132719279
Scale: 1:500 @ A4

© Crown copyright and database rights 2025 OS 100042766

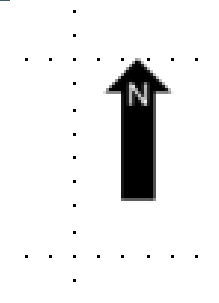

The Elms Flat 5, PIV Extractor

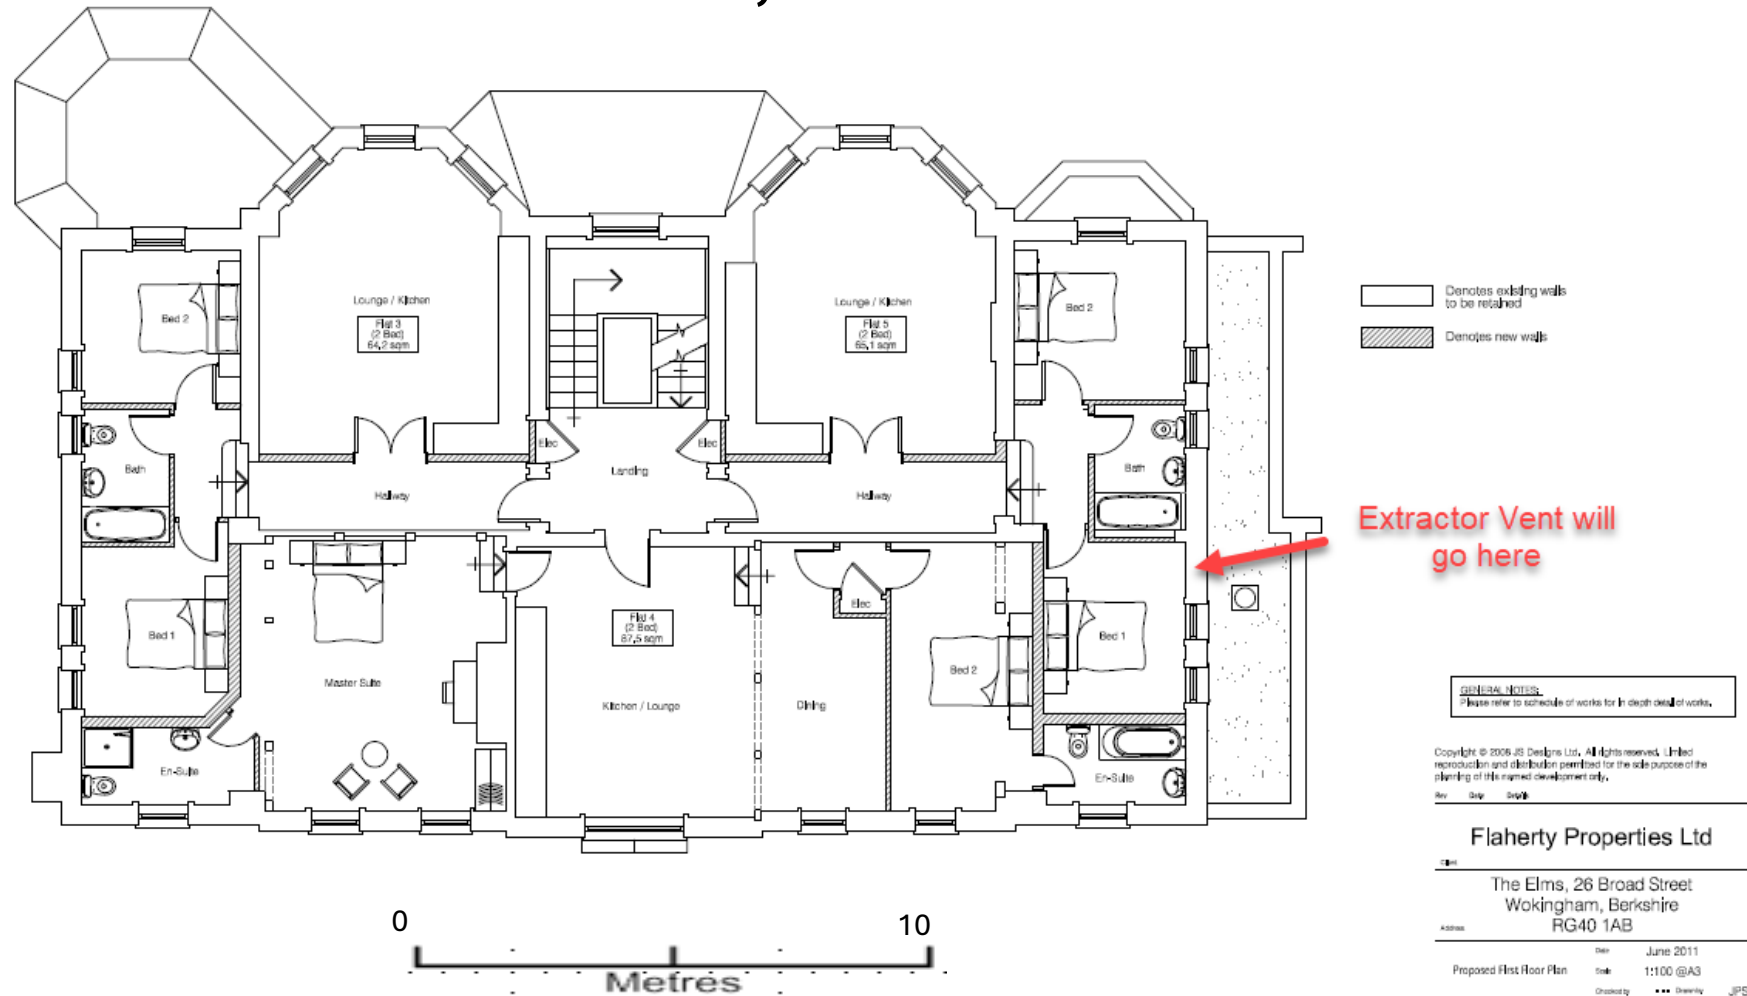

First Floor Plan 1:100 Scale