


Proposed Site Plan

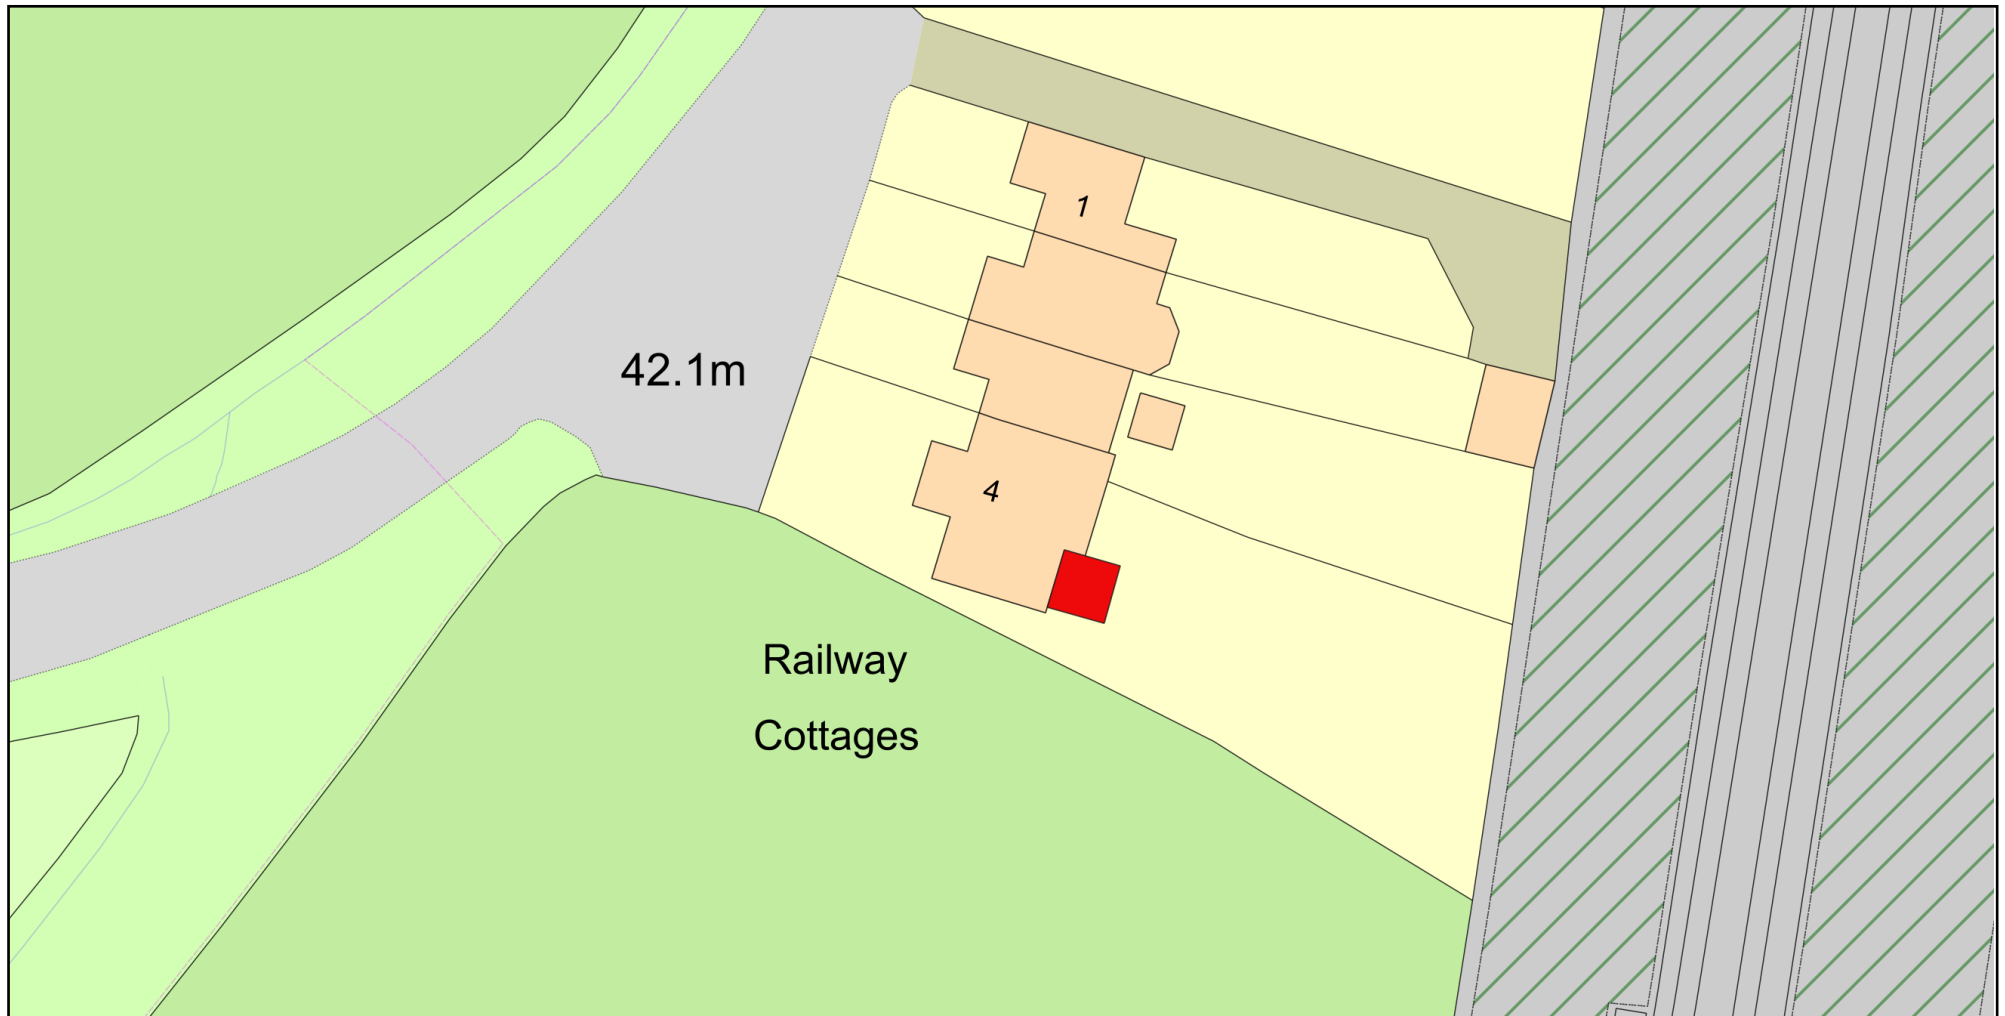

Plan Produced for: Jouhal

Date Produced: 03 Mar 2026

Plan Reference Number: TQRQM26062121017412

Scale: 1:500 @ A4

© Crown copyright and database rights 2025 OS 100042766

