




1: 100 @ A1



1: 100 @ A1

PO4	28/10/2025	AS		Elevations adjusted to reflect inclusion of evacuation lifts.
PO3	11/07/2025	AS	LB	Rear windows adjusted. GF window on South elevation adjusted.
PO2	11/07/2025	AS	LB	PV Arrays Indicated
PO1	02/06/2025	AS	LB	Rear elevation windows amended.
Rev	Date	By	Ap	Note

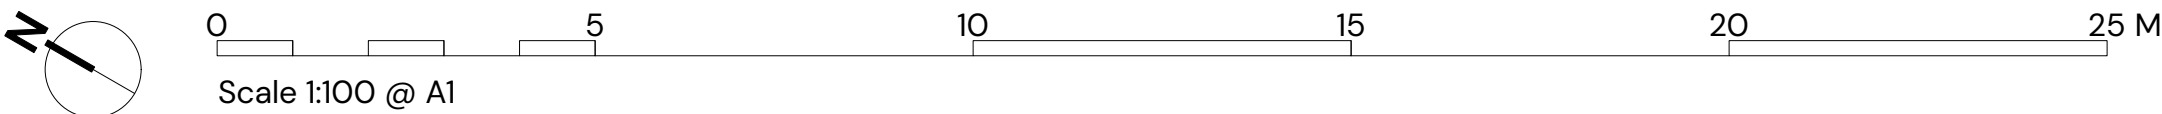

 Glenworth Court, Lime Kiln Close, Stoke Gifford, Bristol, BS34 8SR +44 (0)117 931 2062 www.kendallkingscott.co.uk	Project Wellington Road	Date 06/04/2025	Purpose/status PLANNING			Drawing Title Proposed Elevations	
	Client Wokingham Borough Council	Scale 1:100	Drawn AS	Checked LB	Paper Size ISO A1	Project Number/Drawing Number 210806-1301	Revision P04
		Filename 210806 Wellington Road Planning Master 2.svx				Check all dimensions and levels on site	© Copyright
		Only to be used on the site for which designed. The electronic transmission of designs/information contained in this drawing is carried out entirely at the User's risk and Kendall Kingscott Ltd will have no liability for any errors or inaccuracies arising therefrom. The production of amended or updated information from the said designs/information by the User is accepted by the User and has no responsibility in respect thereof whatsoever.					