

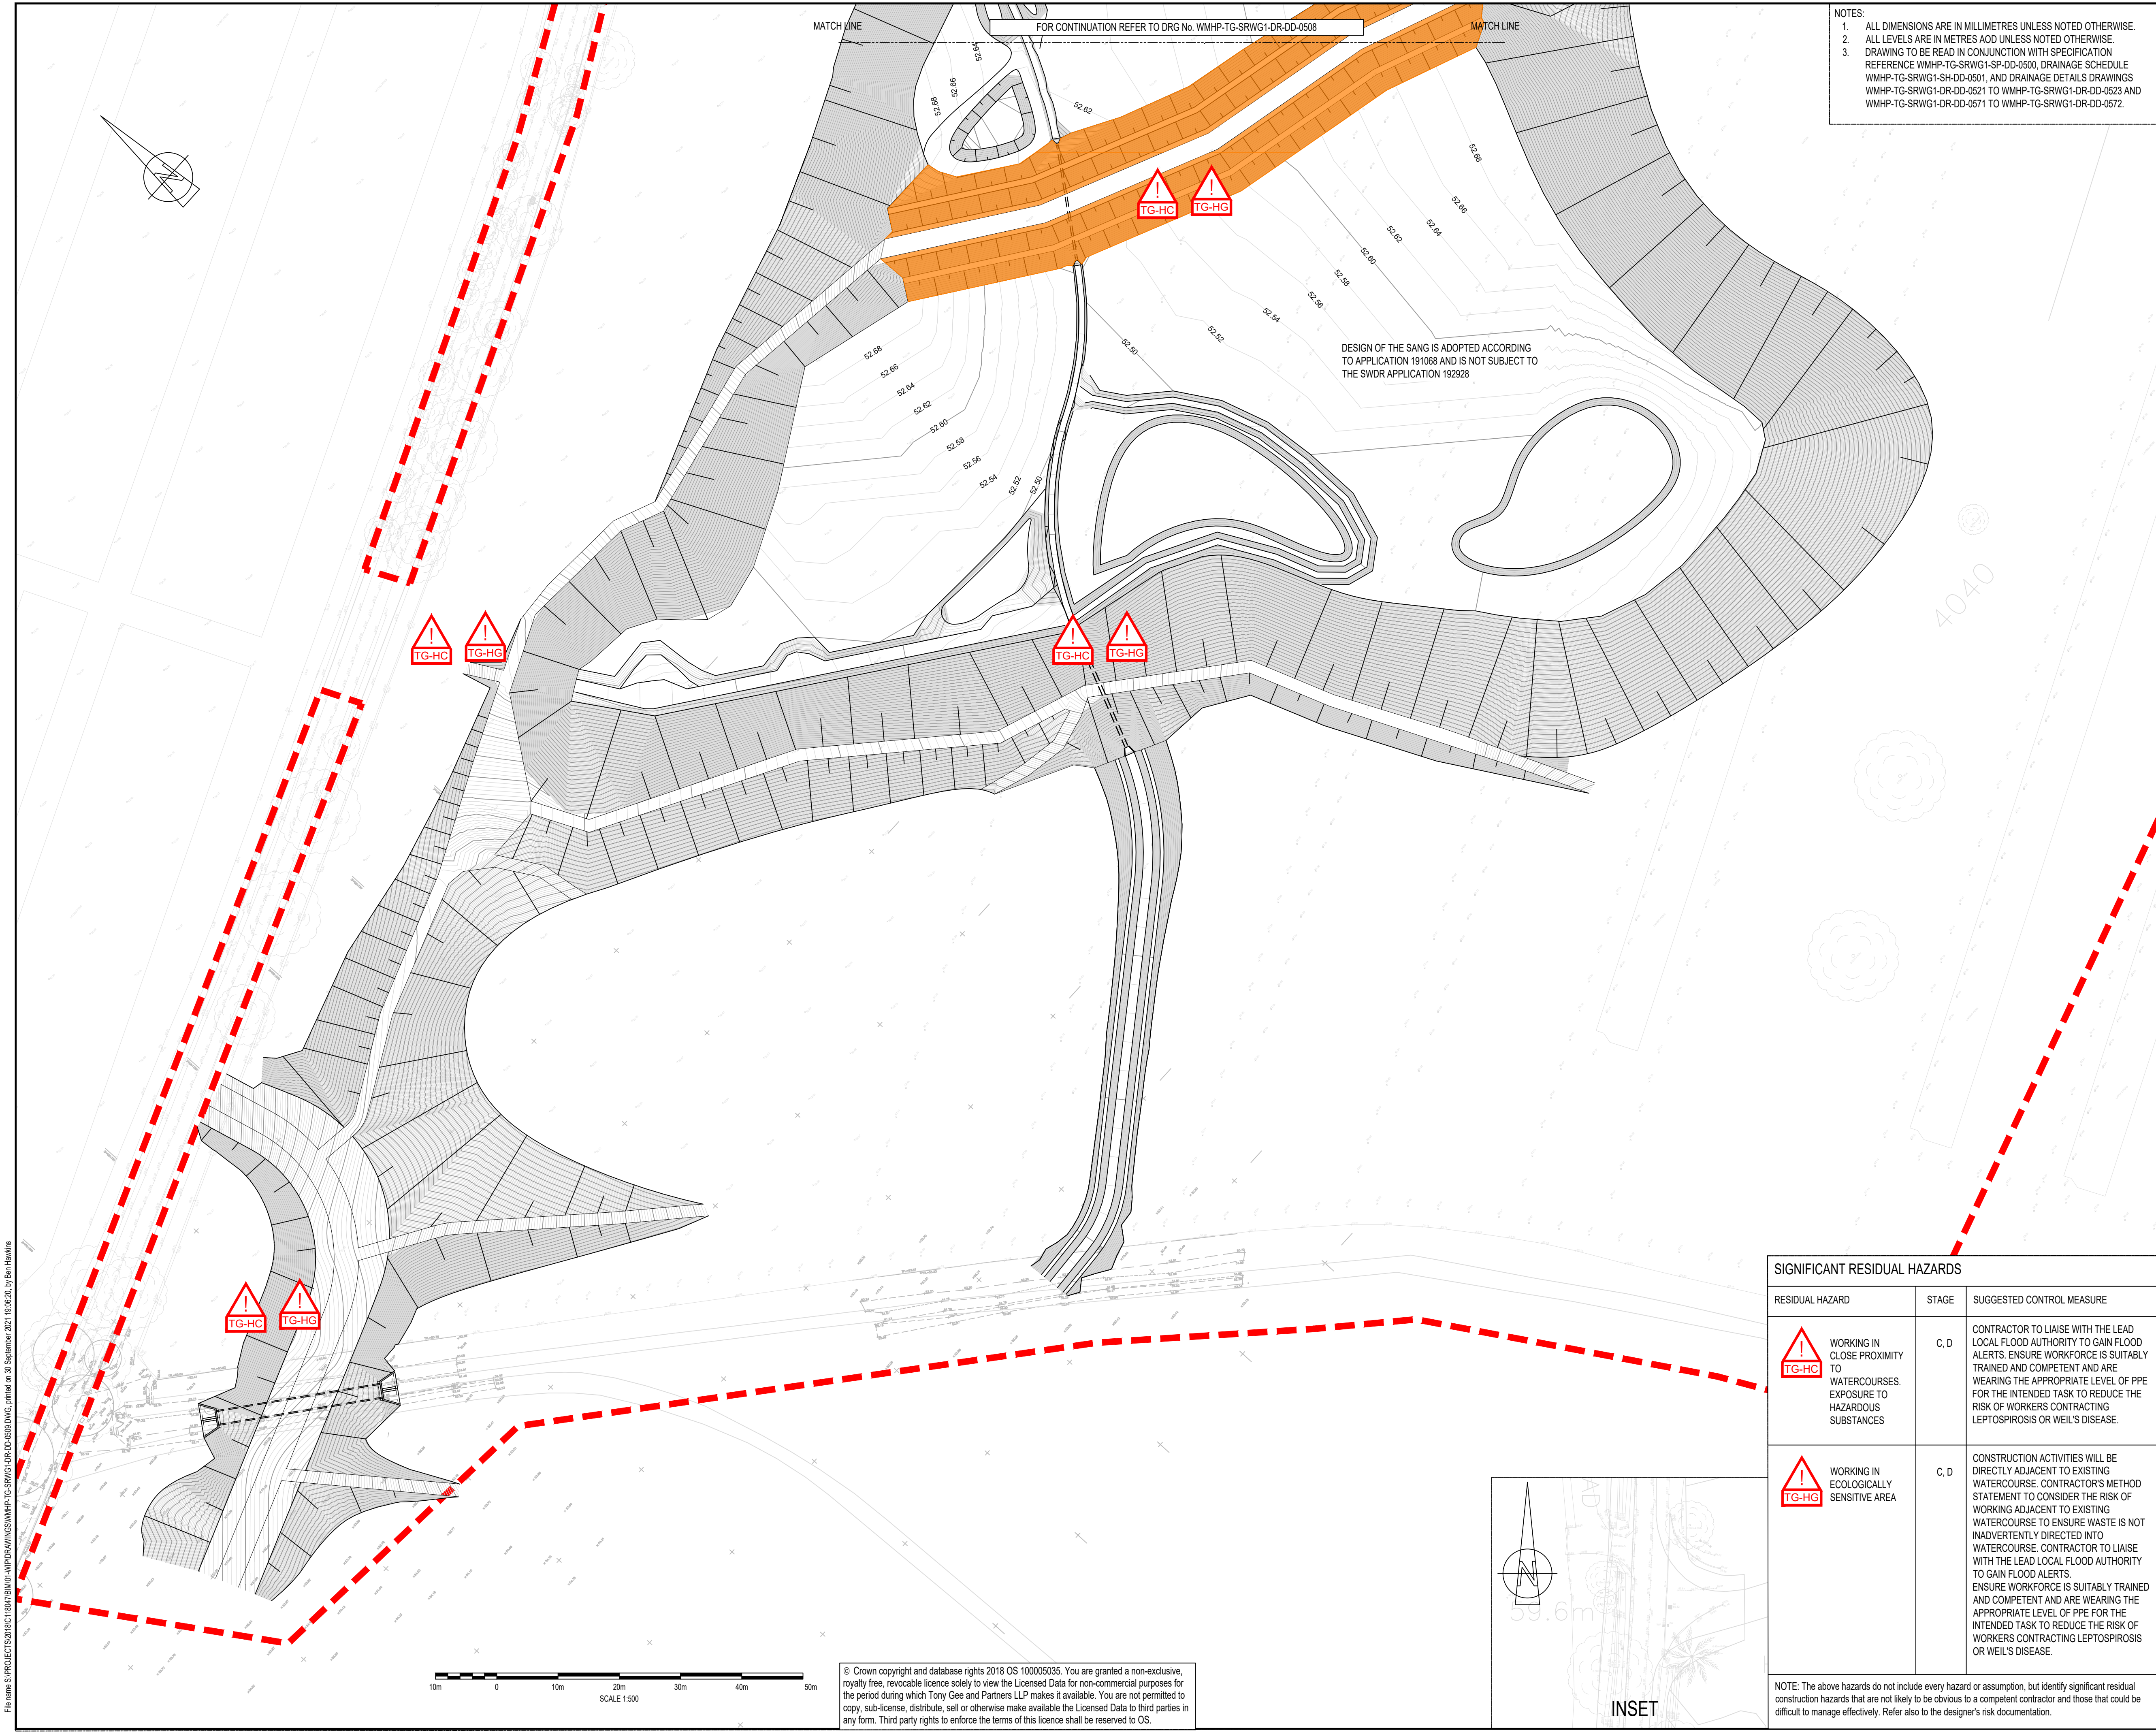


File name: S:\PROJECTS\2018\18047\BIM\01\WIP\DRAWINGS\WMHP-TG-SRWG1-DR-DD-0509.DWG, printed on 30 September 2021 19:09:20, by Ben Hawkins

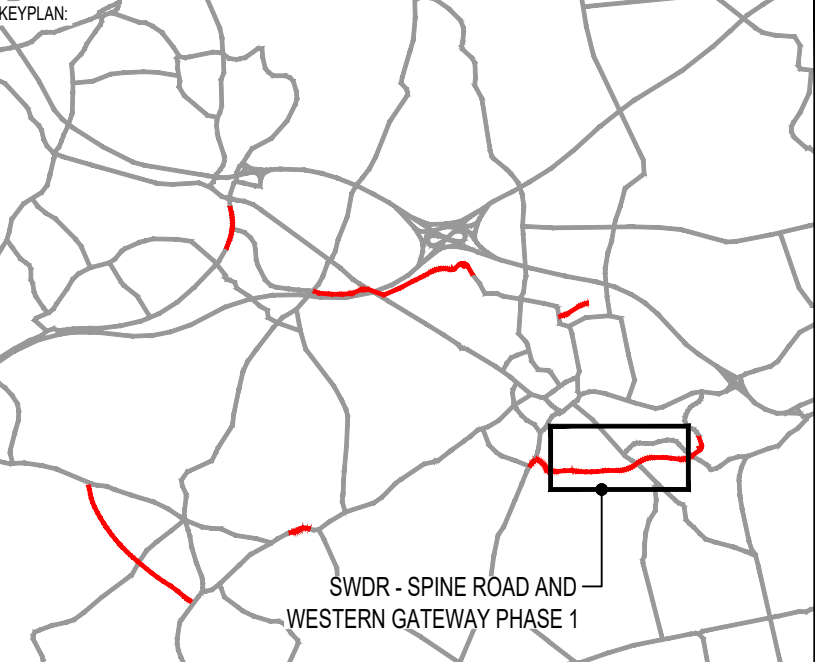

- NOTES:
1. ALL DIMENSIONS ARE IN MILLIMETRES UNLESS NOTED OTHERWISE.
 2. ALL LEVELS ARE IN METRES AOD UNLESS NOTED OTHERWISE.
 3. DRAWING TO BE READ IN CONJUNCTION WITH SPECIFICATION REFERENCE WMHP-TG-SRWG1-SP-DD-0500, DRAINAGE SCHEDULE WMHP-TG-SRWG1-SH-DD-0501, AND DRAINAGE DETAILS DRAWINGS WMHP-TG-SRWG1-DR-DD-0521 TO WMHP-TG-SRWG1-DR-DD-0523 AND WMHP-TG-SRWG1-DR-DD-0571 TO WMHP-TG-SRWG1-DR-DD-0572.

- LEGEND
- PLANNING APPLICATION 192928 RED LINE BOUNDARY
 - CP 1-1.000 CATCHPIT & REFERENCE (REFER TO STANDARD DETAIL DRAWING WMHP-WBC-ZZ-SDR-DD-0507).
 - CP 1-1.000 FLOW CONTROL CHAMBER & REFERENCE (REFER TO DETAILS ON DRAWING WMHP-TG-SRWG1-DR-DD-0521).
 - RE 1-1.000 RODDING EYE AND REFERENCE (REFER TO DETAILS ON DRAWING WMHP-TG-SRWG1-DR-DD-0521).
 - PN 1-1.000-C CARRIER DRAIN & REFERENCE (REFER TO DETAILS ON DRAWING WMHP-TG-SRWG1-DR-DD-0521).
 - PN 1-1.000-F FILTER DRAIN & REFERENCE (REFER TO DETAILS ON DRAWING WMHP-TG-SRWG1-DR-DD-0521).
 - GU-11 GULLY & REFERENCE (REFER TO STANDARD DETAIL DRAWING WMHP-WSP-ZZ-SDR-DD-0501).
 - CKD01 COMBINED KERB DRAINAGE (REFER TO ACO KERBDRAIN CHANNEL INSTALLATION DETAIL DRAWINGS):-
 - ACO KERBDRAIN HB305
 - ACO KERBDRAIN HB405
 - ACO KERBDRAIN HB485
 - ACCESS WITHIN KERB DRAINAGE RUN.
 - OUT01 KERB DRAINAGE OUTLET (REFER TO DETAILS ON DRAWING WMHP-TG-SRWG1-DR-DD-0521).
 - HW 1-1.000- PROPOSED HEADWALL (TYPE REFER TO WMHP-TG-SRWG1-DR-DD-0522).
 - ABG EROSAMAT TYPE 3 EROSION CONTROL (REFER TO EROSAMAT TYPE AND INSTALLATION REMARKS FOR DETAILS)
 - RAIN GARDEN (REFER TO DETAILS ON DRAWING WMHP-TG-SRWG1-DR-DD-0521)

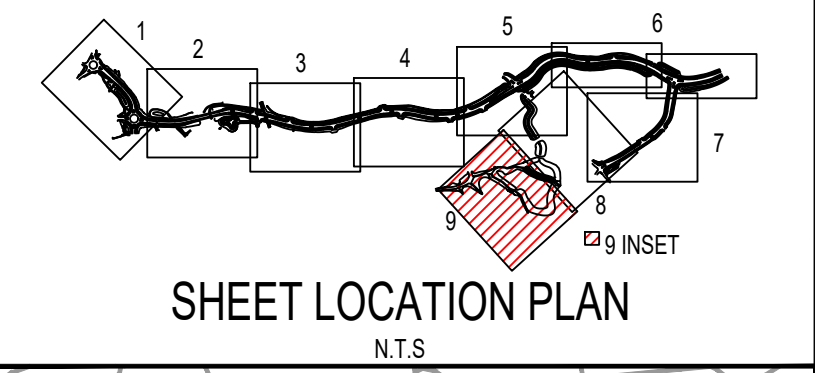

REV	DATE	BY	DESCRIPTION	CHK	APP
P01	29/09/2021	BH	FIRST ISSUE	JC	ARL

DRAWING STATUS: SUITABLE FOR REVIEW & COMMENT S3

DESIGNER: Tony Gee and Partners LLP
Hardy House
140 High Street
Esher, Surrey
KT10 9QJ
Tel: 01372 461600
www.tonygee.com
Consulting Civil, Structural and Geotechnical Engineers

CONTRACTOR: Balfour Beatty

CLIENT: WOKINGHAM BOROUGH COUNCIL
Shute End, Wokingham, Berkshire RG40 1BN
Tel: (0118) 974 6000 Web: www.wokingham.gov.uk


PROJECT: WOKINGHAM MAJOR HIGHWAYS PROGRAMME
SPINE ROAD AND WESTERN GATEWAY PHASE 1

TITLE: HIGHWAYS DRAINAGE PLAN LAYOUT
SHEET 9

SCALE @ A1: 1:500
CHECKED: JC
APPROVED: ARL
PROJECT NO: C118047
DESIGNED: MH/DJF
DRAWN: BH
DATE: APRIL 21

DRAWING No: WMHP-TG-SRWG1-DR-DD-0509
REV: P01

SIGNIFICANT RESIDUAL HAZARDS		
RESIDUAL HAZARD	STAGE	SUGGESTED CONTROL MEASURE
WORKING IN CLOSE PROXIMITY TO WATERCOURSES. EXPOSURE TO HAZARDOUS SUBSTANCES	C, D	CONTRACTOR TO LIAISE WITH THE LEAD LOCAL FLOOD AUTHORITY TO GAIN FLOOD ALERTS. ENSURE WORKFORCE IS SUITABLY TRAINED AND COMPETENT AND ARE WEARING THE APPROPRIATE LEVEL OF PPE FOR THE INTENDED TASK TO REDUCE THE RISK OF WORKERS CONTRACTING LEPTOSPIROSIS OR WEIL'S DISEASE.
WORKING IN ECOLOGICALLY SENSITIVE AREA	C, D	CONSTRUCTION ACTIVITIES WILL BE DIRECTLY ADJACENT TO EXISTING WATERCOURSE. CONTRACTOR'S METHOD STATEMENT TO CONSIDER THE RISK OF WORKING ADJACENT TO EXISTING WATERCOURSE TO ENSURE WASTE IS NOT INADVERTENTLY DIRECTED INTO WATERCOURSE. CONTRACTOR TO LIAISE WITH THE LEAD LOCAL FLOOD AUTHORITY TO GAIN FLOOD ALERTS. ENSURE WORKFORCE IS SUITABLY TRAINED AND COMPETENT AND ARE WEARING THE APPROPRIATE LEVEL OF PPE FOR THE INTENDED TASK TO REDUCE THE RISK OF WORKERS CONTRACTING LEPTOSPIROSIS OR WEIL'S DISEASE.
NOTE: The above hazards do not include every hazard or assumption, but identify significant residual construction hazards that are not likely to be obvious to a competent contractor and those that could be difficult to manage effectively. Refer also to the designer's risk documentation.		

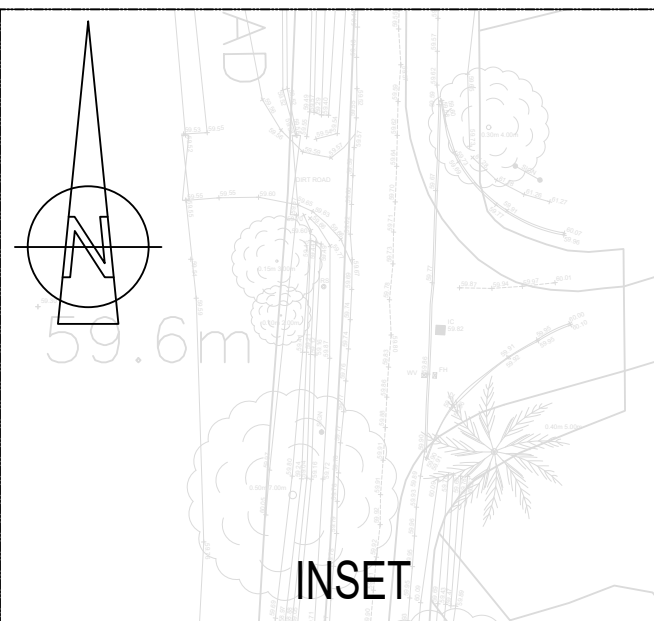

© Crown copyright and database rights 2018 OS 100005035. You are granted a non-exclusive, royalty free, revocable licence solely to view the Licensed Data for non-commercial purposes for the period during which Tony Gee and Partners LLP makes it available. You are not permitted to copy, sub-license, distribute, sell or otherwise make available the Licensed Data to third parties in any form. Third party rights to enforce the terms of this licence shall be reserved to OS.