
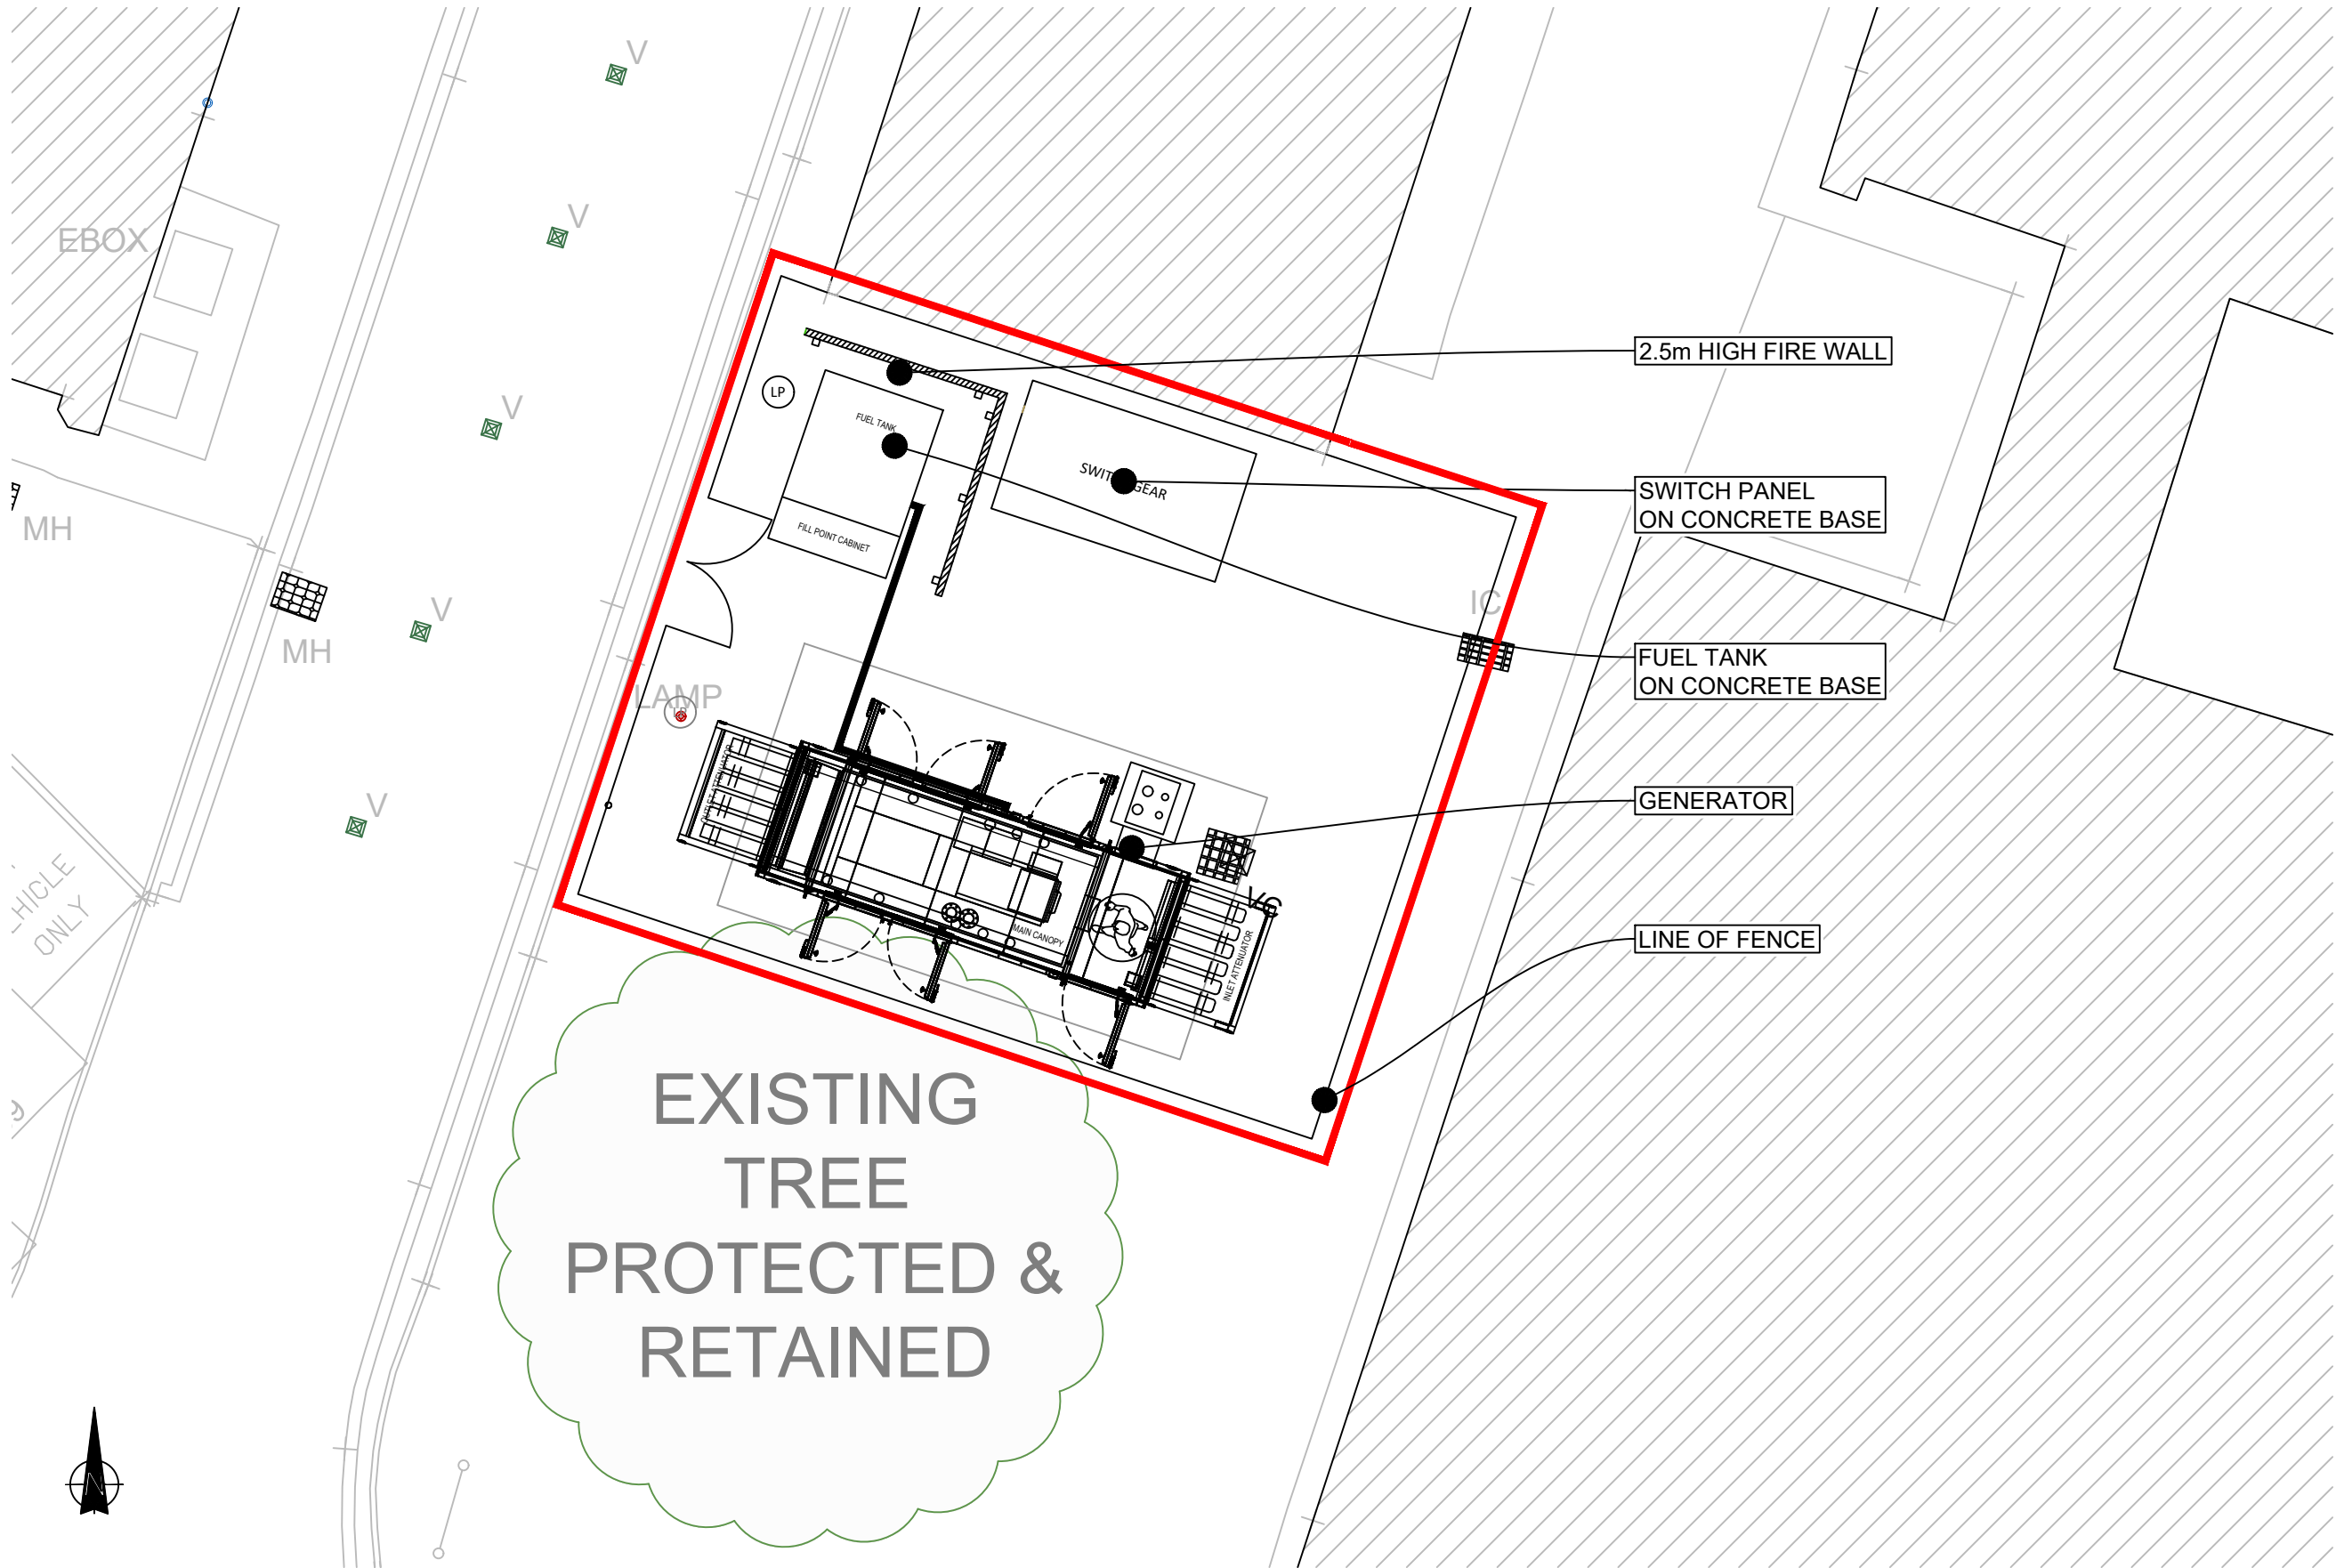
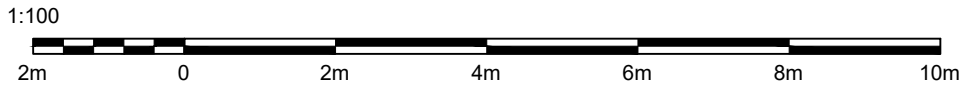


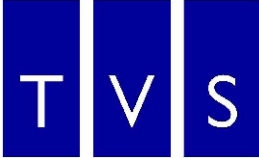

Estates and Facilities
The information shown on this drawing
is given without obligation or warranty.
The accuracy therefore cannot be
guaranteed and it must never be used
for calculation or setting out of works.
General Changes
The accuracy of these drawings relies
on feedback from the users.
If any anomalies are discovered,
please immediately inform the
CAD Manager. Telephone ext 6807.

 **University of
Reading**
Estates and Facilities
Whiteknights, PO Box 235, Reading, RG6 6BW
Tel. 0118 378 8958 Fax. 0118 378 6928


Thames Valley Surveying

Building W263 Substation, JJ Thomson Building	B		Minor revision	6/6/25
	A		Tender	21/05
Project HLS, Maths and DTS	Rev		Description	Date
	Drawn JAW	Date 27/03/2025	Scale 1:100@A3	
Title Site Plan - Proposed	Project (WREN No.-Originator-Volume-Level-Type-Role-Classification-Number)			Suitability-Rev.
	XXXXXXX-TV-S-XX-XX-DR-B-XXXX-18101			C