


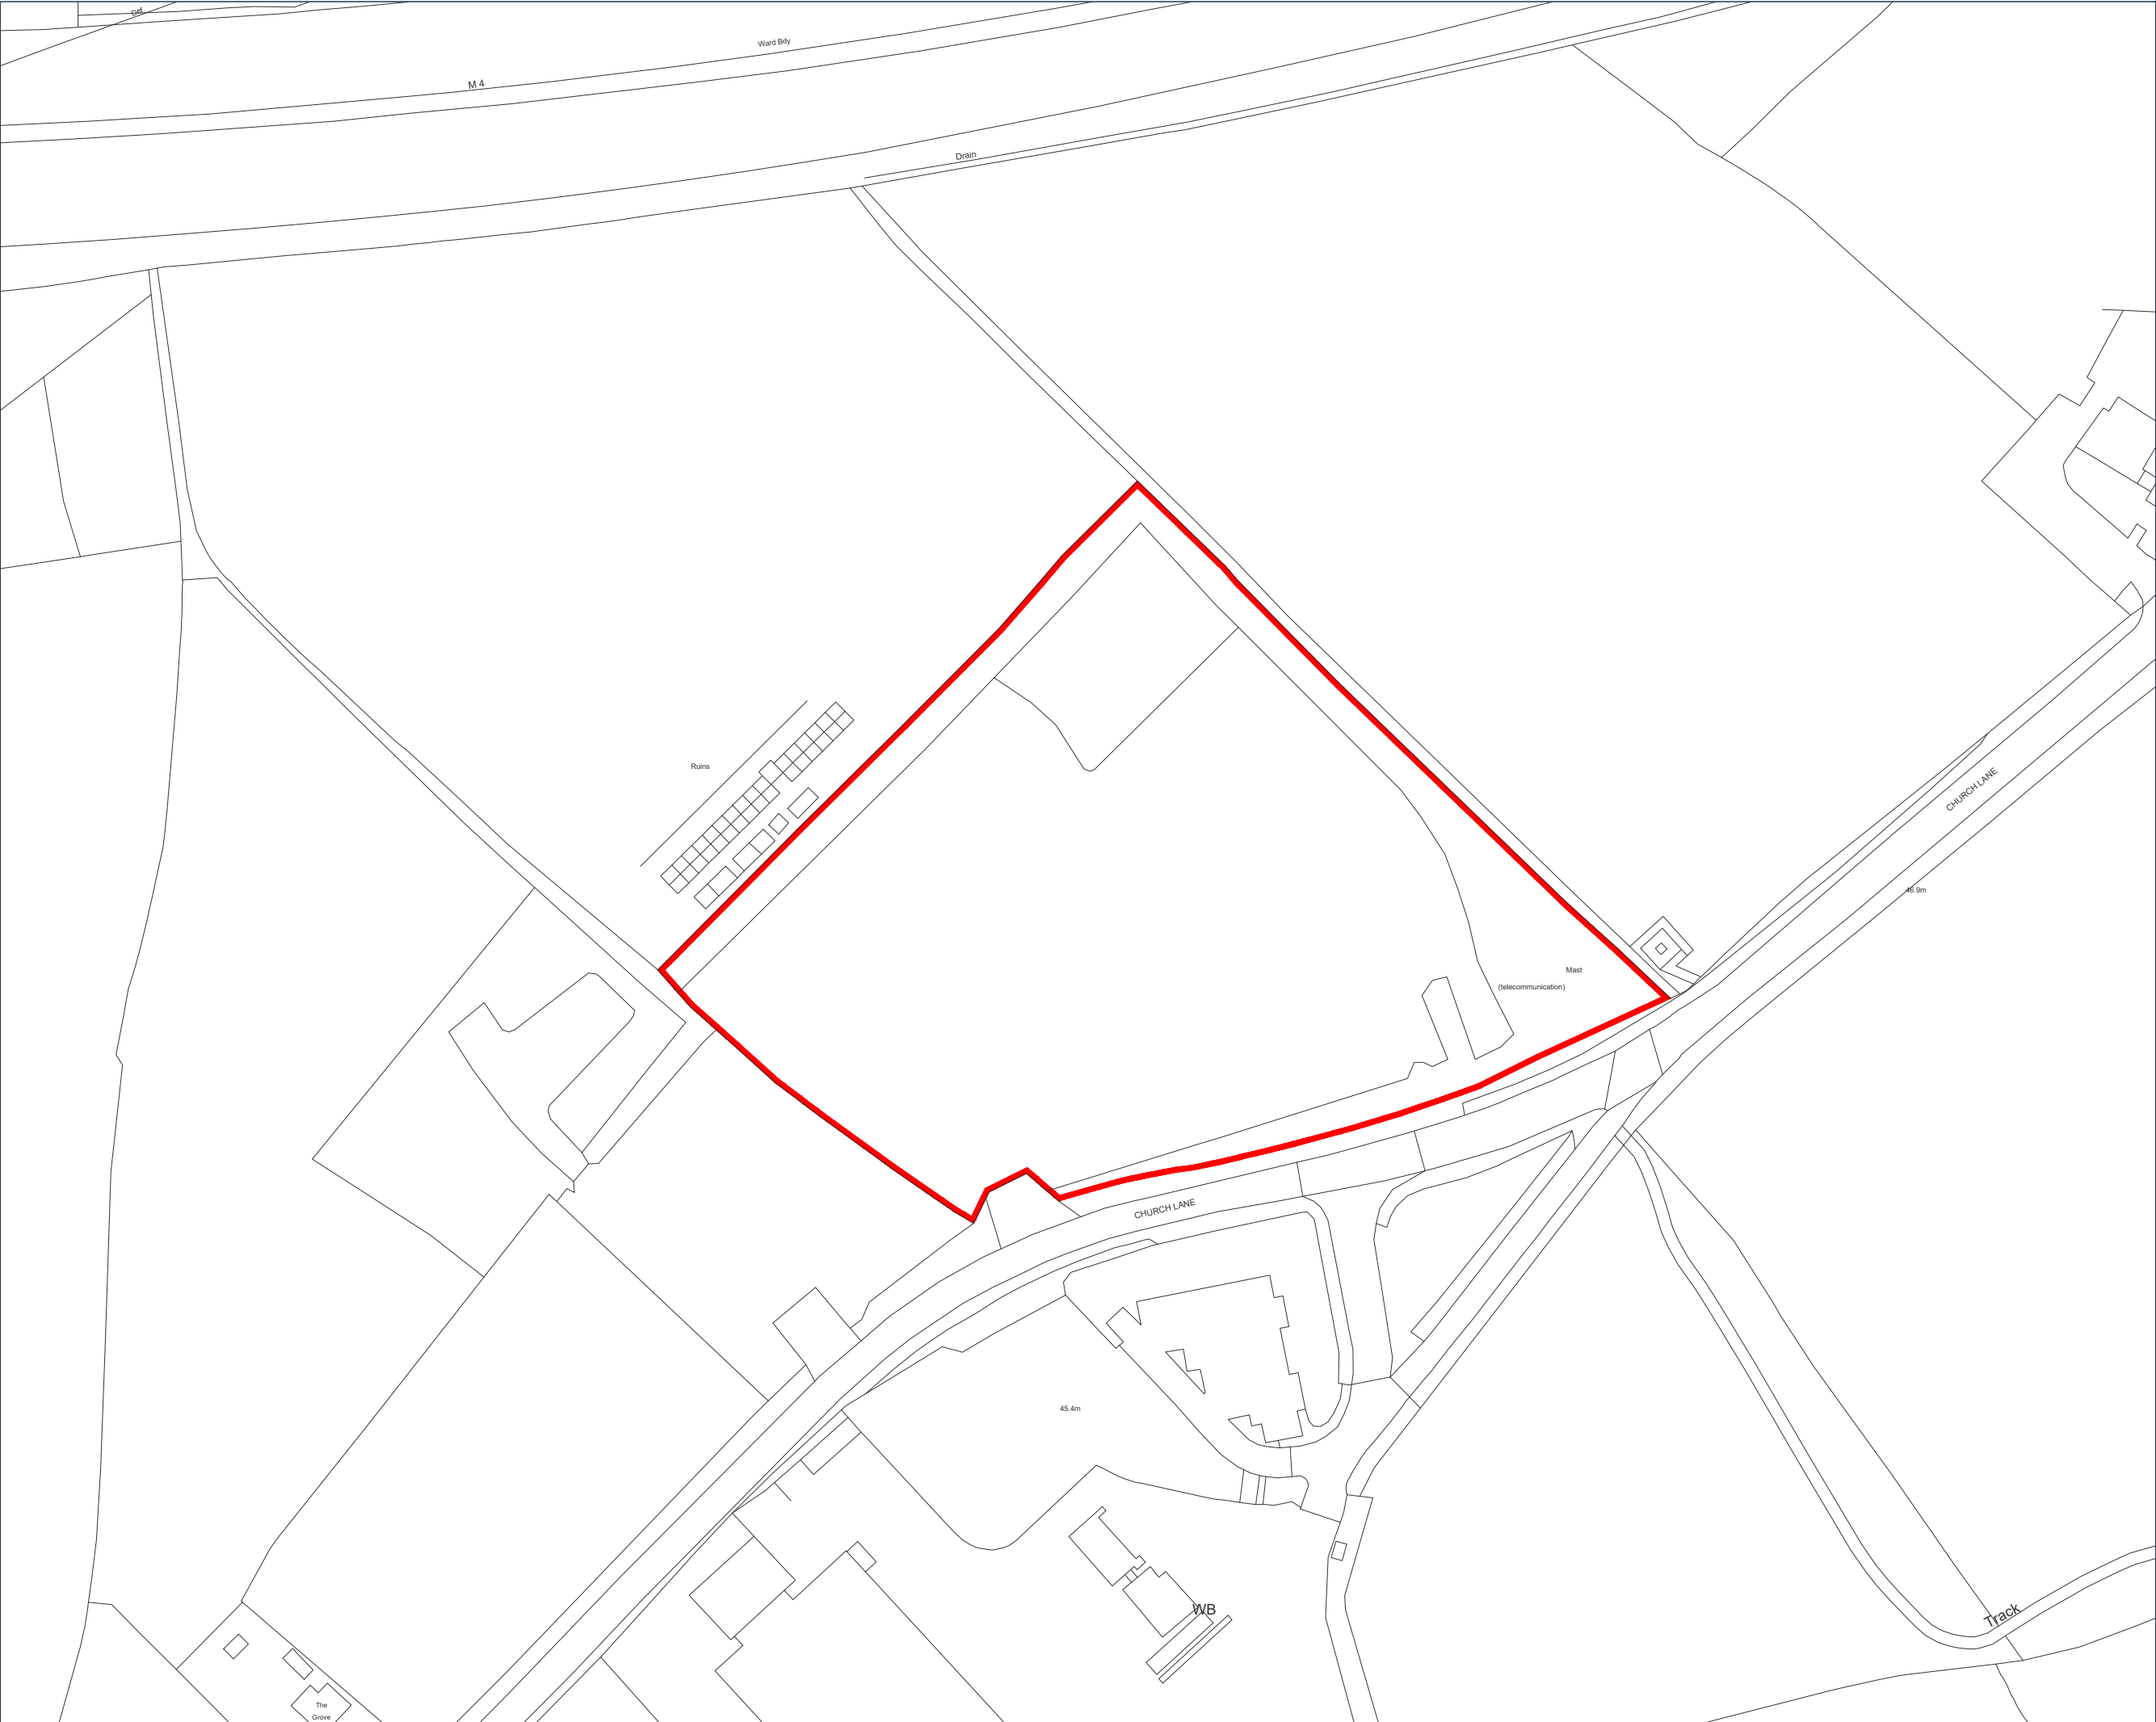

Site Plan



Key:
 Application Site Boundary = 16279m²

Notes:

Interest:
John Bartholomew Oster and
Pauline Bridget Oster

Location:
Land to the north west of Church Lane,
Shinfield, Reading, RG2 8PY

Coords: 472378, 168442

Scheme Name:
EP - OCU Church Land Compound,
Shinfield - Planning

Drawing Name:
Location Plan

Drawing No: 24002549_PLN_LOC_3.1_A

Rev	Date	Description
-	05.02.2025	First Issue
A	14.02.2025	Application area added to key

Drawn:	CG	
Approved:	LB	
Sheet No:	1 of 1	
Sheet Size:	A3	

www.dalcourmaclaren.com

The information contained in this document is confidential and protected by copyright. The use, copying or disclosure to a third party, either wholly or in part, except with the written permission of, and in the manner prescribed by Dalcour Maclaren constitutes an infringement of copyright. Dalcour Maclaren does not warrant that this document is definitive nor free of error and does not accept liability for any loss caused or arising from reliance upon information provided herein. Although our best efforts have been made to ensure the accuracy of these plans, all measurements must be confirmed on site. BASED UPON THE ORDNANCE SURVEY MAP WITH THE SANCTION OF THE CONTROLLER OF HM STATIONERY OFFICE. CROWN COPYRIGHT RESERVED. OS LICENCE No. 100042124

Scale 1:1250