




South-West Elevation

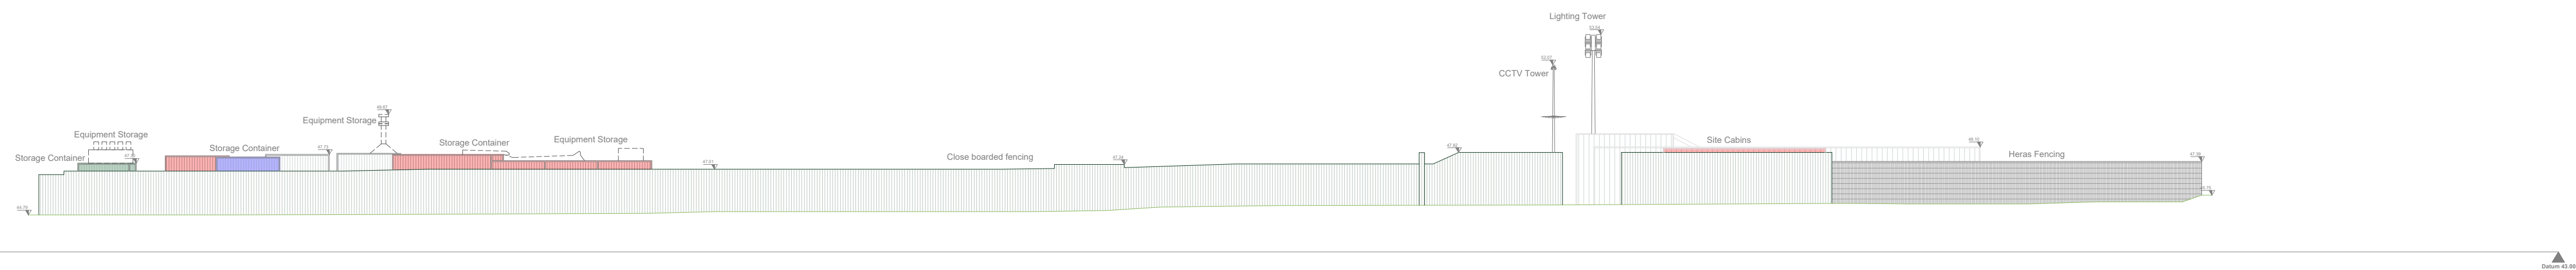


North-West Elevation

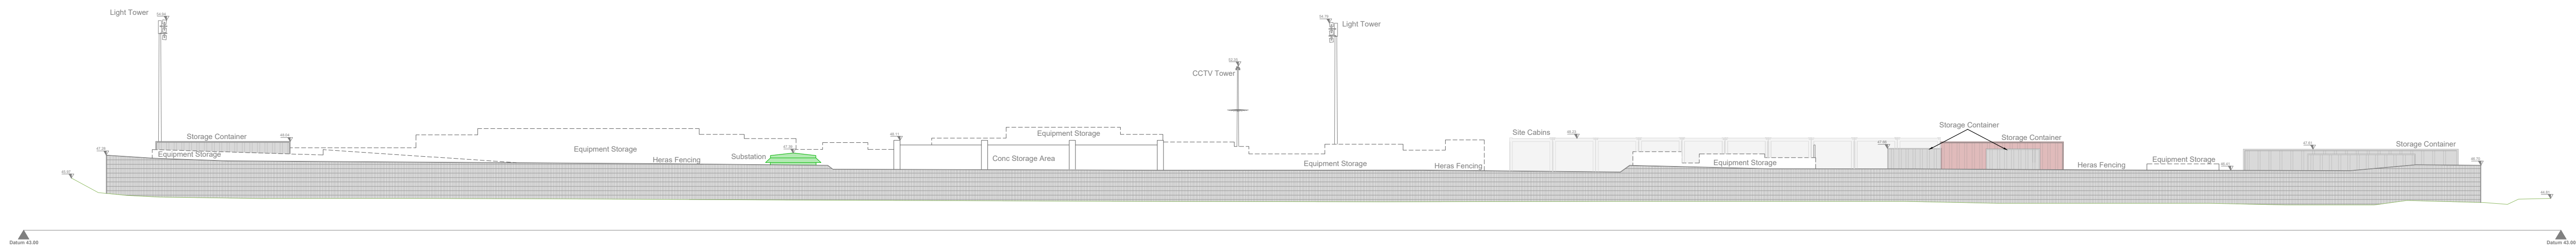

North-East Elevation

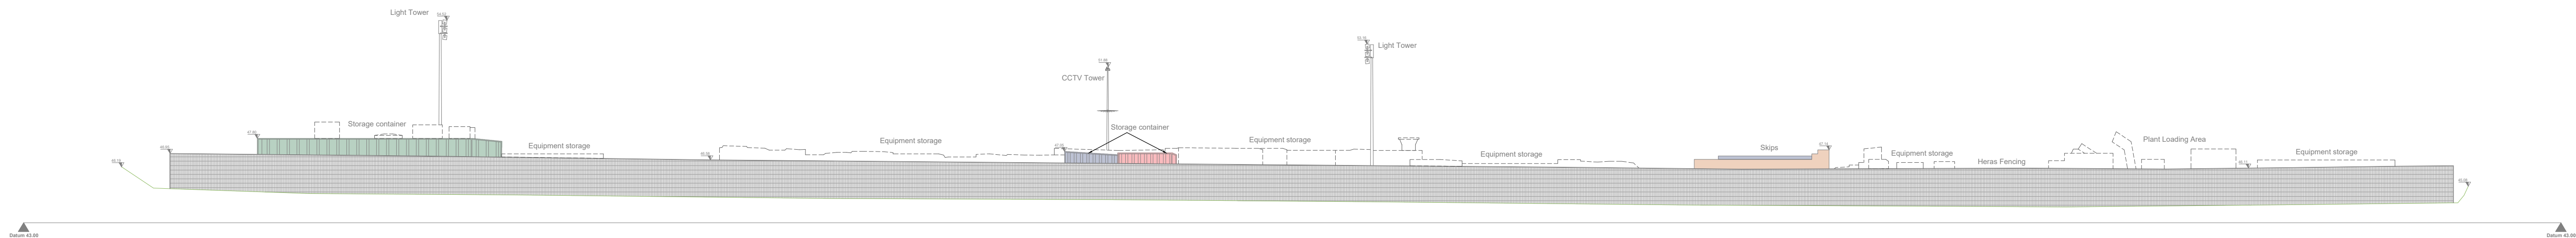


South-East Elevation

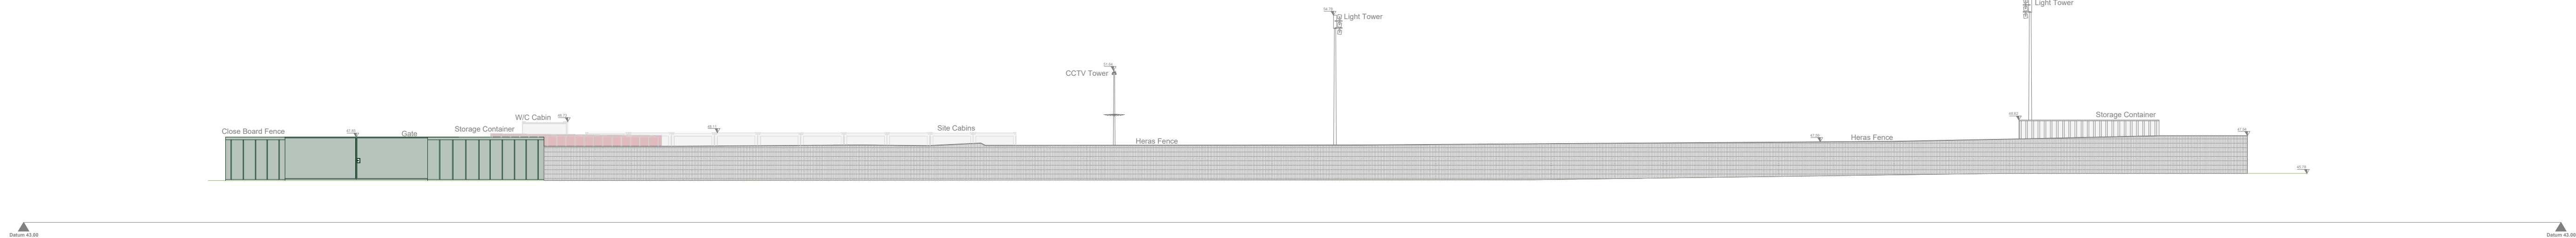

Elevation Survey Notes:

- Dalcor Maclean have undertaken this survey as per the original instruction and accept no liability for any inaccuracy of the report/beyond the specified tolerances, scales or accuracies, or for any matters resulting from their use for purposes other than those intended. The survey is intended to provide a general overview of the area. The survey data is contained in the area specified provided all reasonable efforts were made to obtain data for obstructed areas or areas with no access were not surveyed and highlighted in yellow.
- All survey data is recorded to a 50 grid using datum of 44m.
- Elevation details have been measured using Laser Scanning technology, only data points recorded are at the location of the scanner at ground level as shown. Where indicated, detail will indicate.
- Dimensions should not be scaled. All dimensions should be checked on site before use for any construction.
- The information contained in this document is confidential and protected by copyright. The use, copying or disclosure to a third party, either wholly or in part, without the written permission of, and in the manner prescribed by Dalcor Maclean, is strictly prohibited.
- Information provided should not be altered or modified in any way. It should not be used for any purpose other than for which it was intended and should not be used for any other purpose.

Elevation Locations:

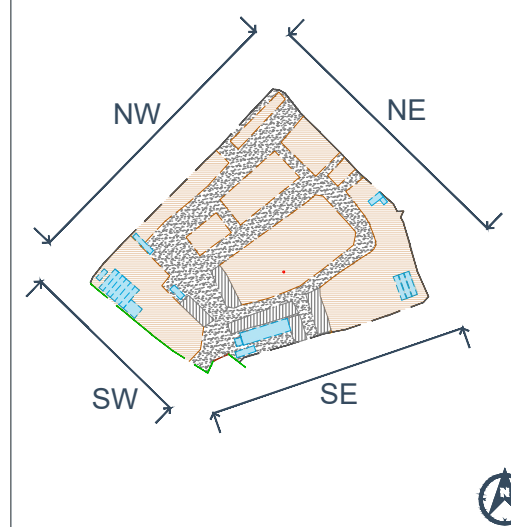

Client: O'Connor Utilities Ltd

Location:
Land to the north west of Church Lane,
Shinfield, Reading, RG2 8PY

Coords: N/A

Scheme Name:
EP – OCU Church Lane Compound,
Shinfield - Planning

Drawing Name:

Drawing No: 24002549_PLN_EL_2.1		
Rev	Date	Description
-	05.02.2025	First Issue

Surveyed by & Date:	CL/OF	18.12.2024 
Drawn:	CL/JM	
Approved:	LB	
Sheet No:	1 of 1	
Sheet Size:	A1	



T: 01860 352060
1 Staplehurst Farm,
Weston on the Green,
Oxfordshire OX25 3QU
<https://dalsoumclaren.com>
info@dalsoumclaren.com