


GARDEN OUTBUILDING SITE PLAN
Scale: 1:250

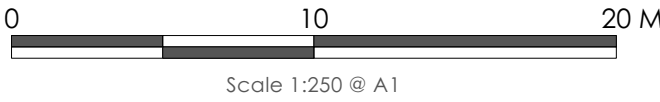

No.	Date:	Revision Notes:	Revised By:	Notes:	dp architects design planning architecture RIBA AA CIAT DP Architects The Old Brewery Tap, 3 Station Street, Wallingford, Oxfordshire, OX10 9BU Tel: 01491 613 066 Email: mail@dparchitects.co.uk	Client	MR NIGEL HOATH		
A	17/07/2025	Scale note amended.	C8			Project	RESIDENTIAL ALTERATIONS		
							HOLME FARM, ASTON, HENLEY-ON-THAMES, RG9 3DJ		
						Drawing			
						GARDENING OUTBUILDING SITE PLAN			
						Scale	Dwg No.	Revision	
						1:250 @A1	25 HFNH SP02	A	
						Drawn			
						CB			
						Date	Status	PLANNING	
					08/07/2025				