



Channing House, Loddon Drive, Wargrave, RG10 8HD

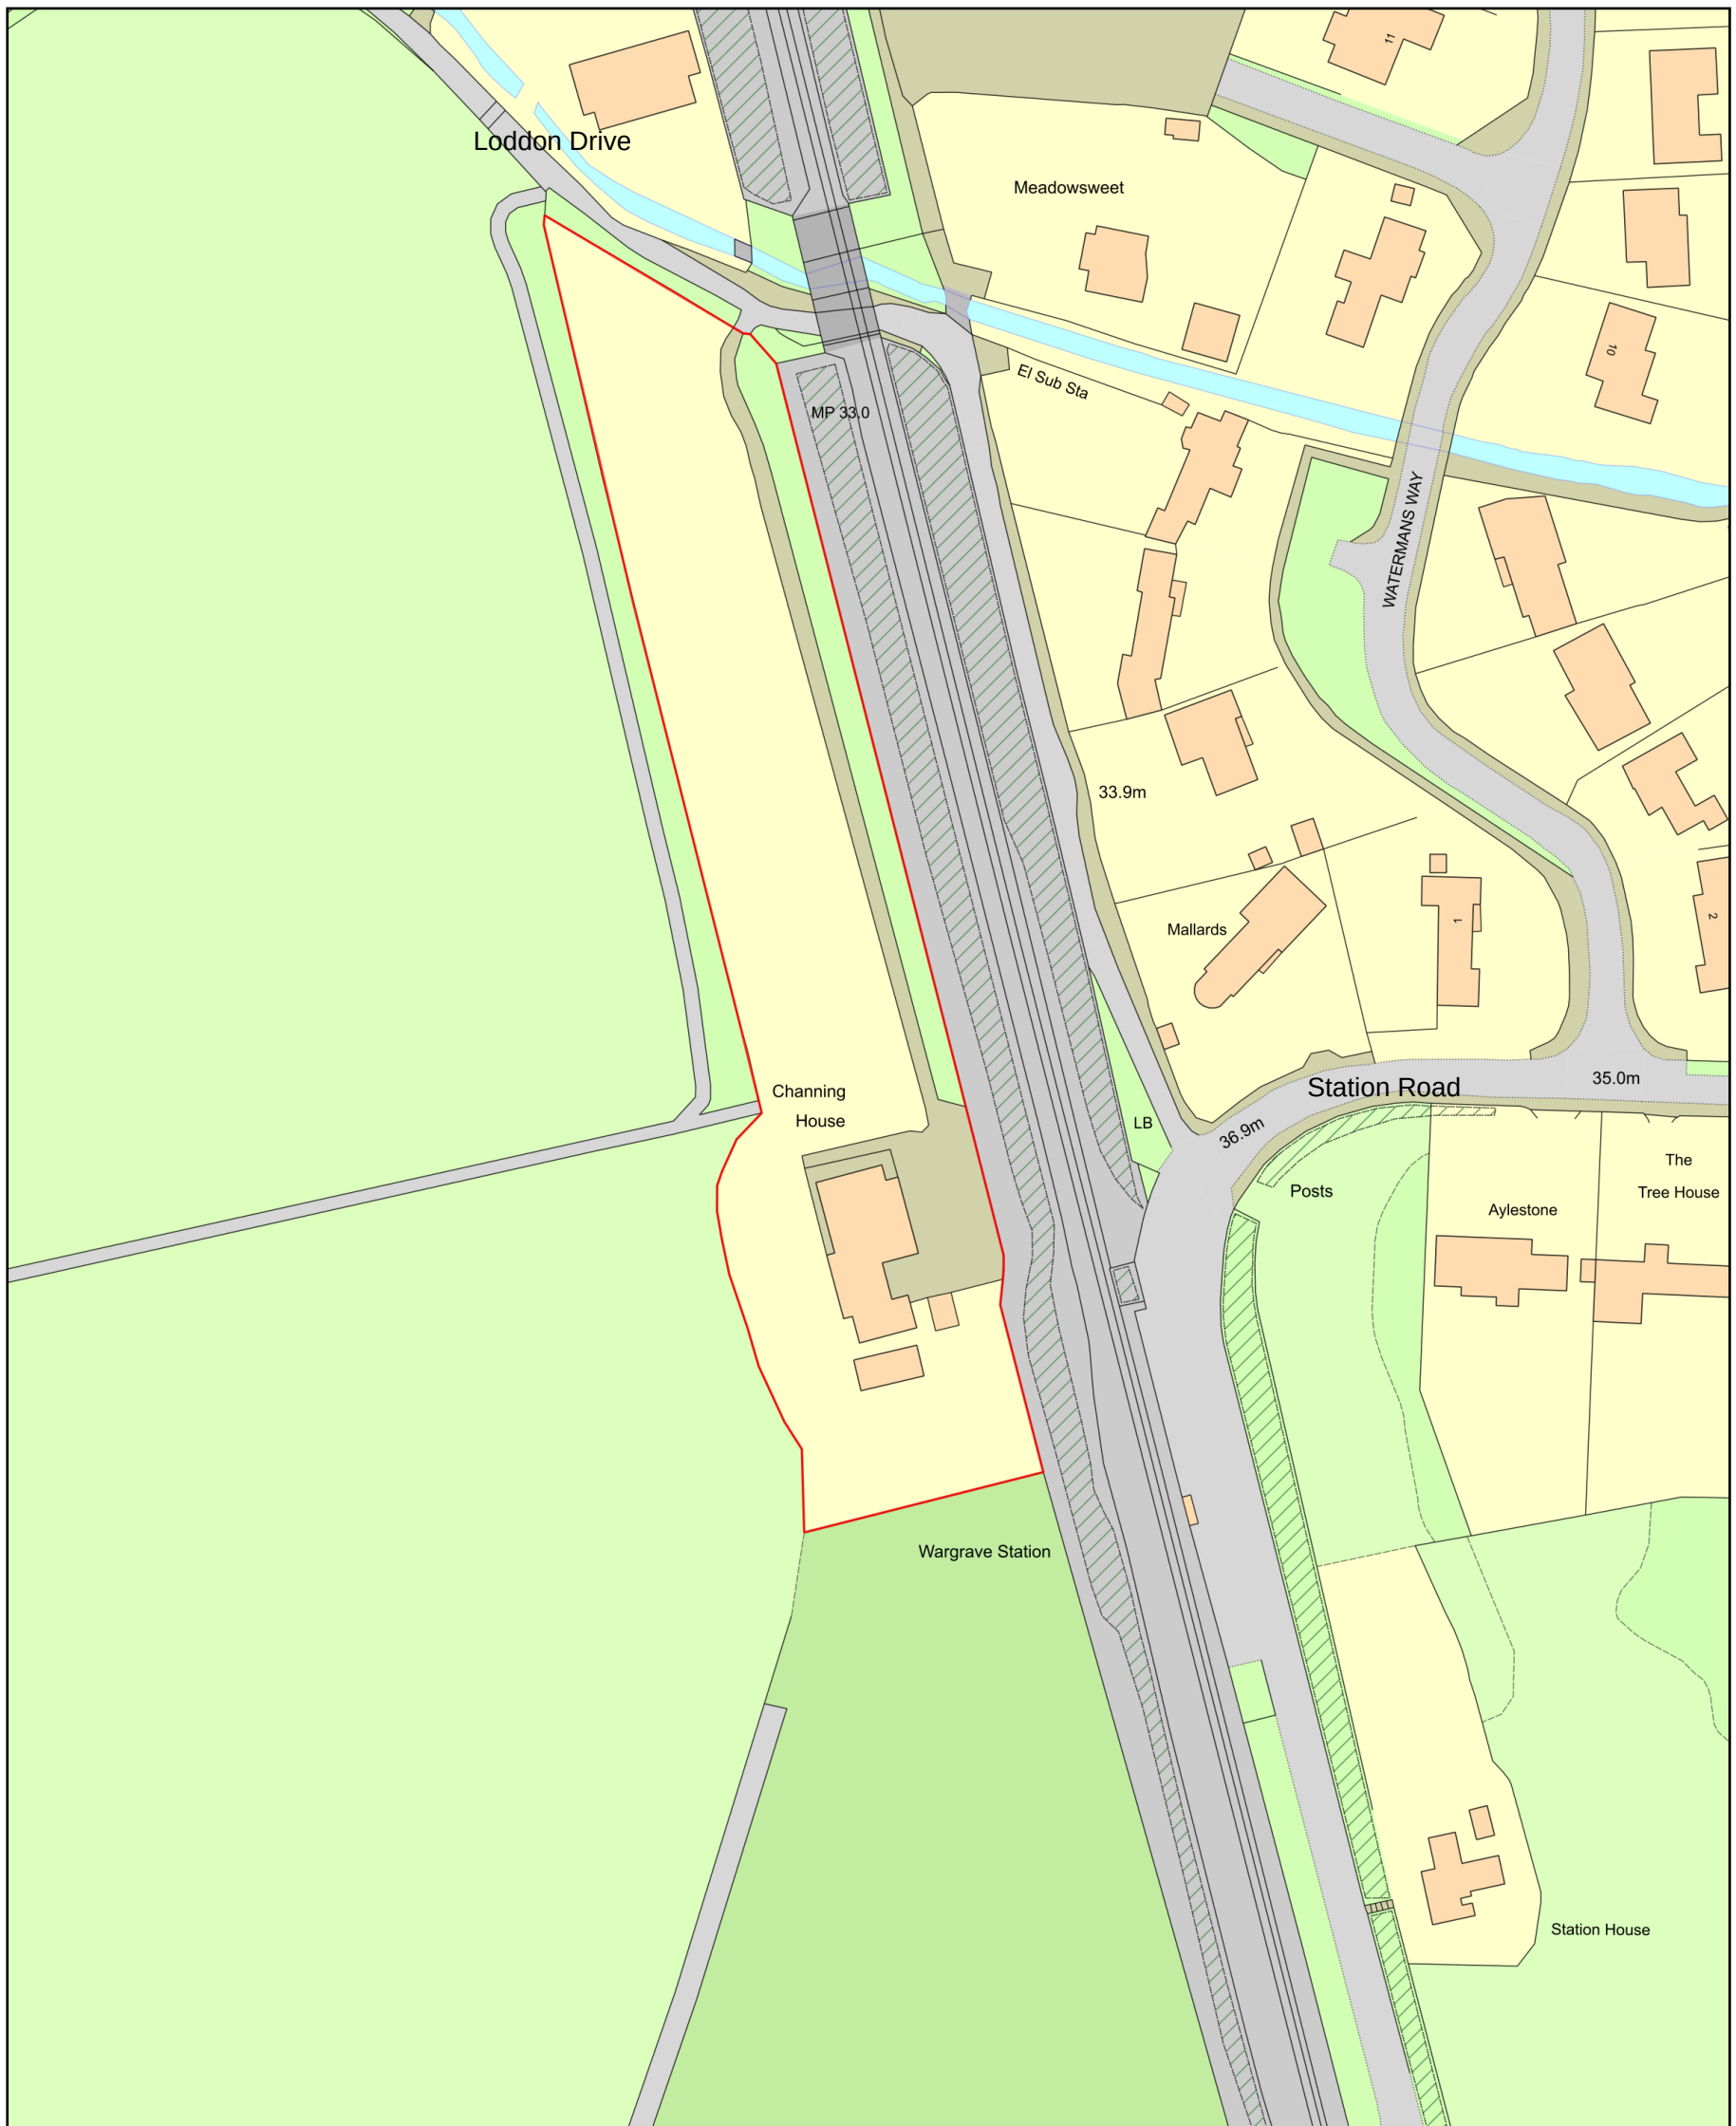

0 50
Metres

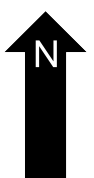

Plan Produced for: Floor Plans Express

Date Produced: 08 Dec 2020

Plan Reference Number: TQRQM20343094627487

Scale: 1:1250 @ A3