



- Blue line denotes outline of approved scheme (Planning Application Number: 233168)

[illegible]

RM Design Group,
Unit 16 Escrick Business Park,
York,
North Yorkshire,
YO19 6FD

Web - www.rmdesigngroup.co.uk
Email - info@rmdesigngroup.co.uk
Tel - 01904 233539

NOT

ALL DIMENSIONS TO BE VERIFIED ON SITE PRIOR TO THE COMMENCEMENT OF ANY WORK OR THE PRODUCTION OF ANY SHOP DRAWING. ALL DISCREPANCIES TO BE REPORTED TO RM DESIGN GROUP.

THIS DRAWING IS TO BE READ IN CONJUNCTION WITH ALL RELATED ARCHITECTS AND ENGINEERS' DRAWINGS AND ANY OTHER RELEVANT INFORMATION

THIS DRAWING IS COPYRIGHT © OF RM DESIGN GROUP.

CLIENT

Boutique Care Homes

PROJECT

Woodley Green


DRAWING TITLE

Site Plan - Proposed

DRAWING STATUS

DRAFT

SCALE AT A1: As indicated	DATE: 06/08/24	DRAWN: RM	CHECKED: Checker
PROJECT NO: B01-06	DRAWING NO.: 041	REVISION:	

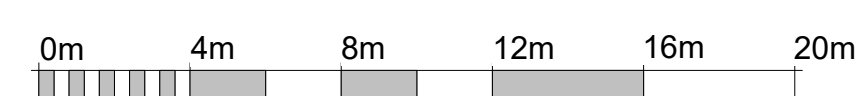

VISUAL SCALE 1:200 @A1