




Water Feature 1 Within Arrival Place

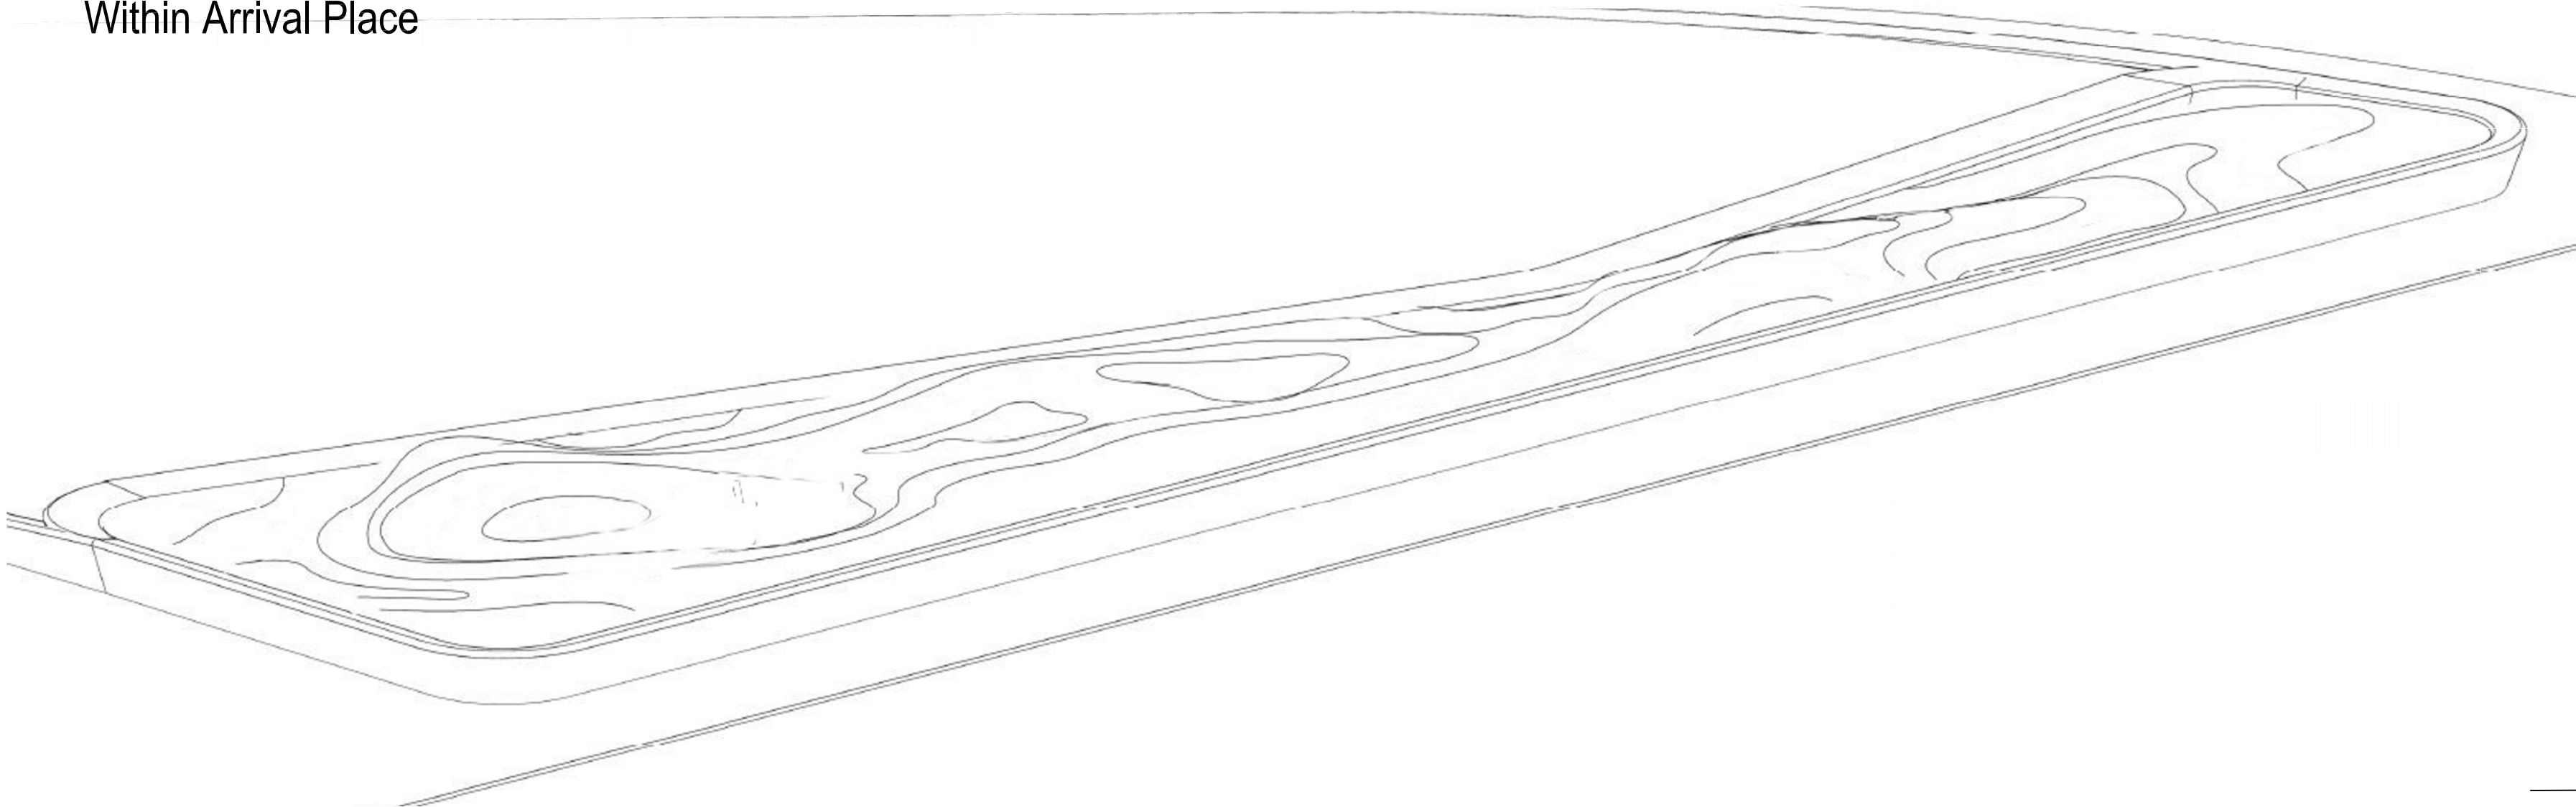

Illustrative View

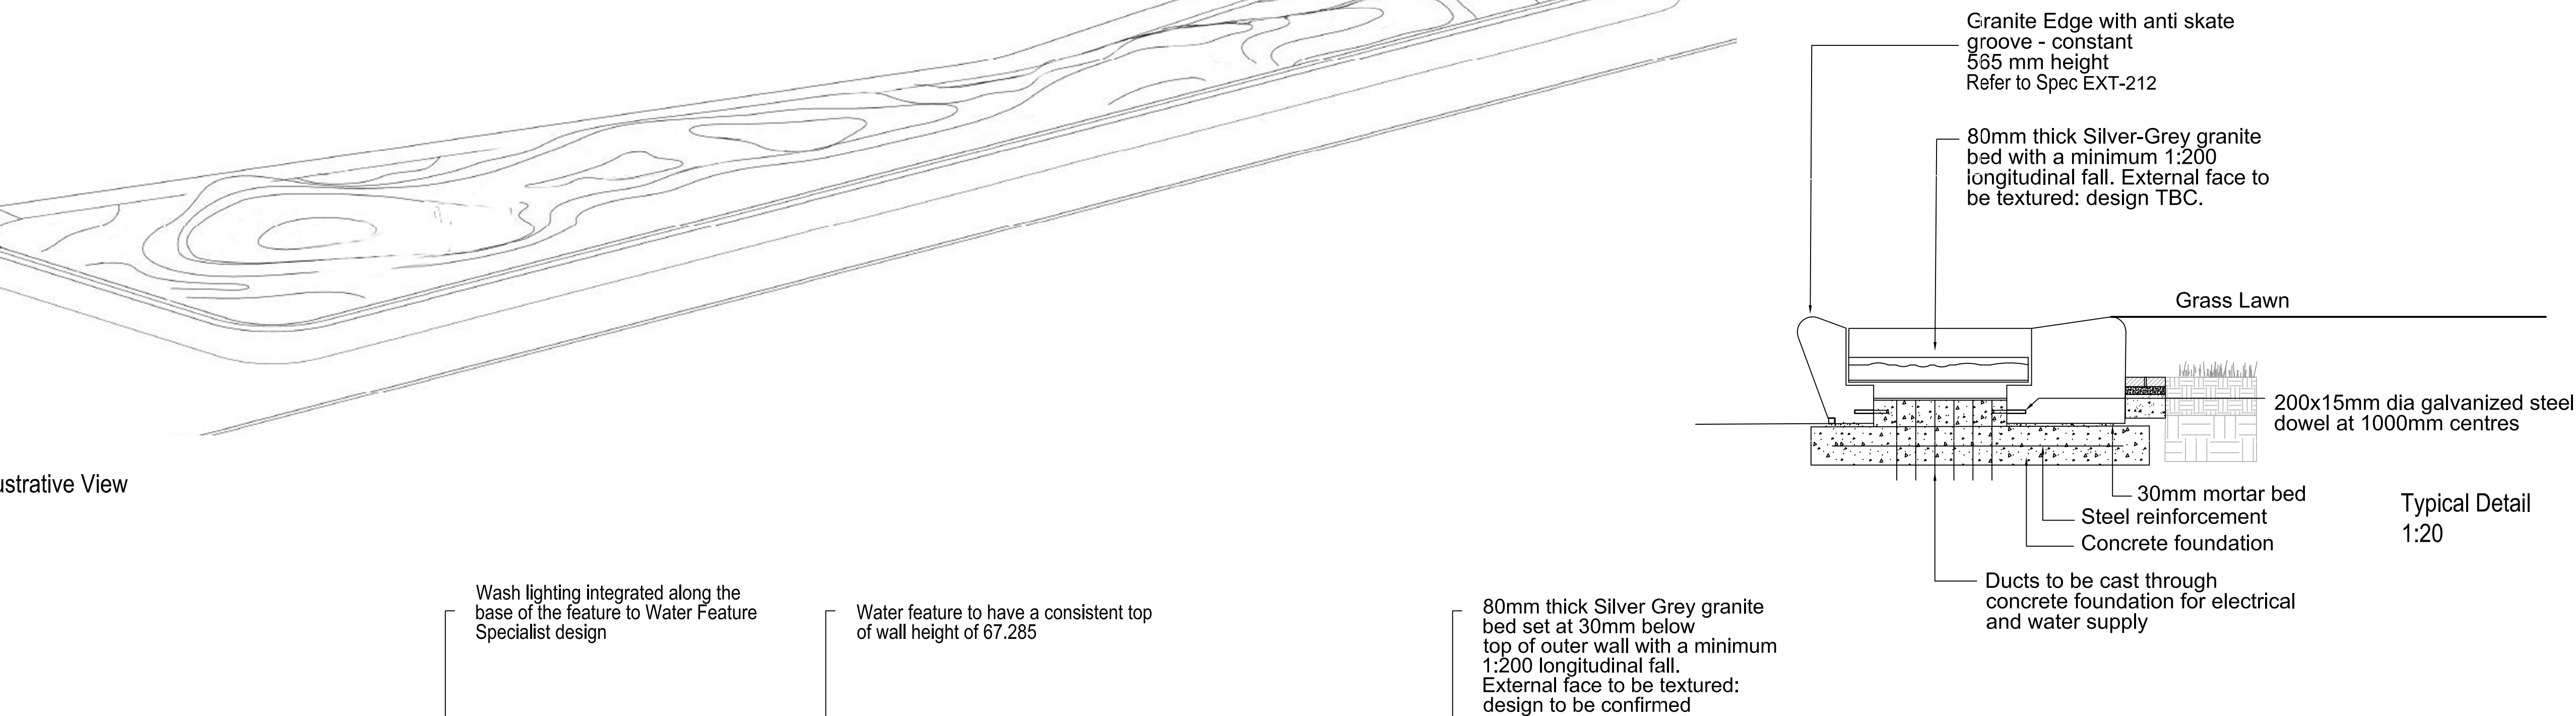

Water Feature Plan
1:50

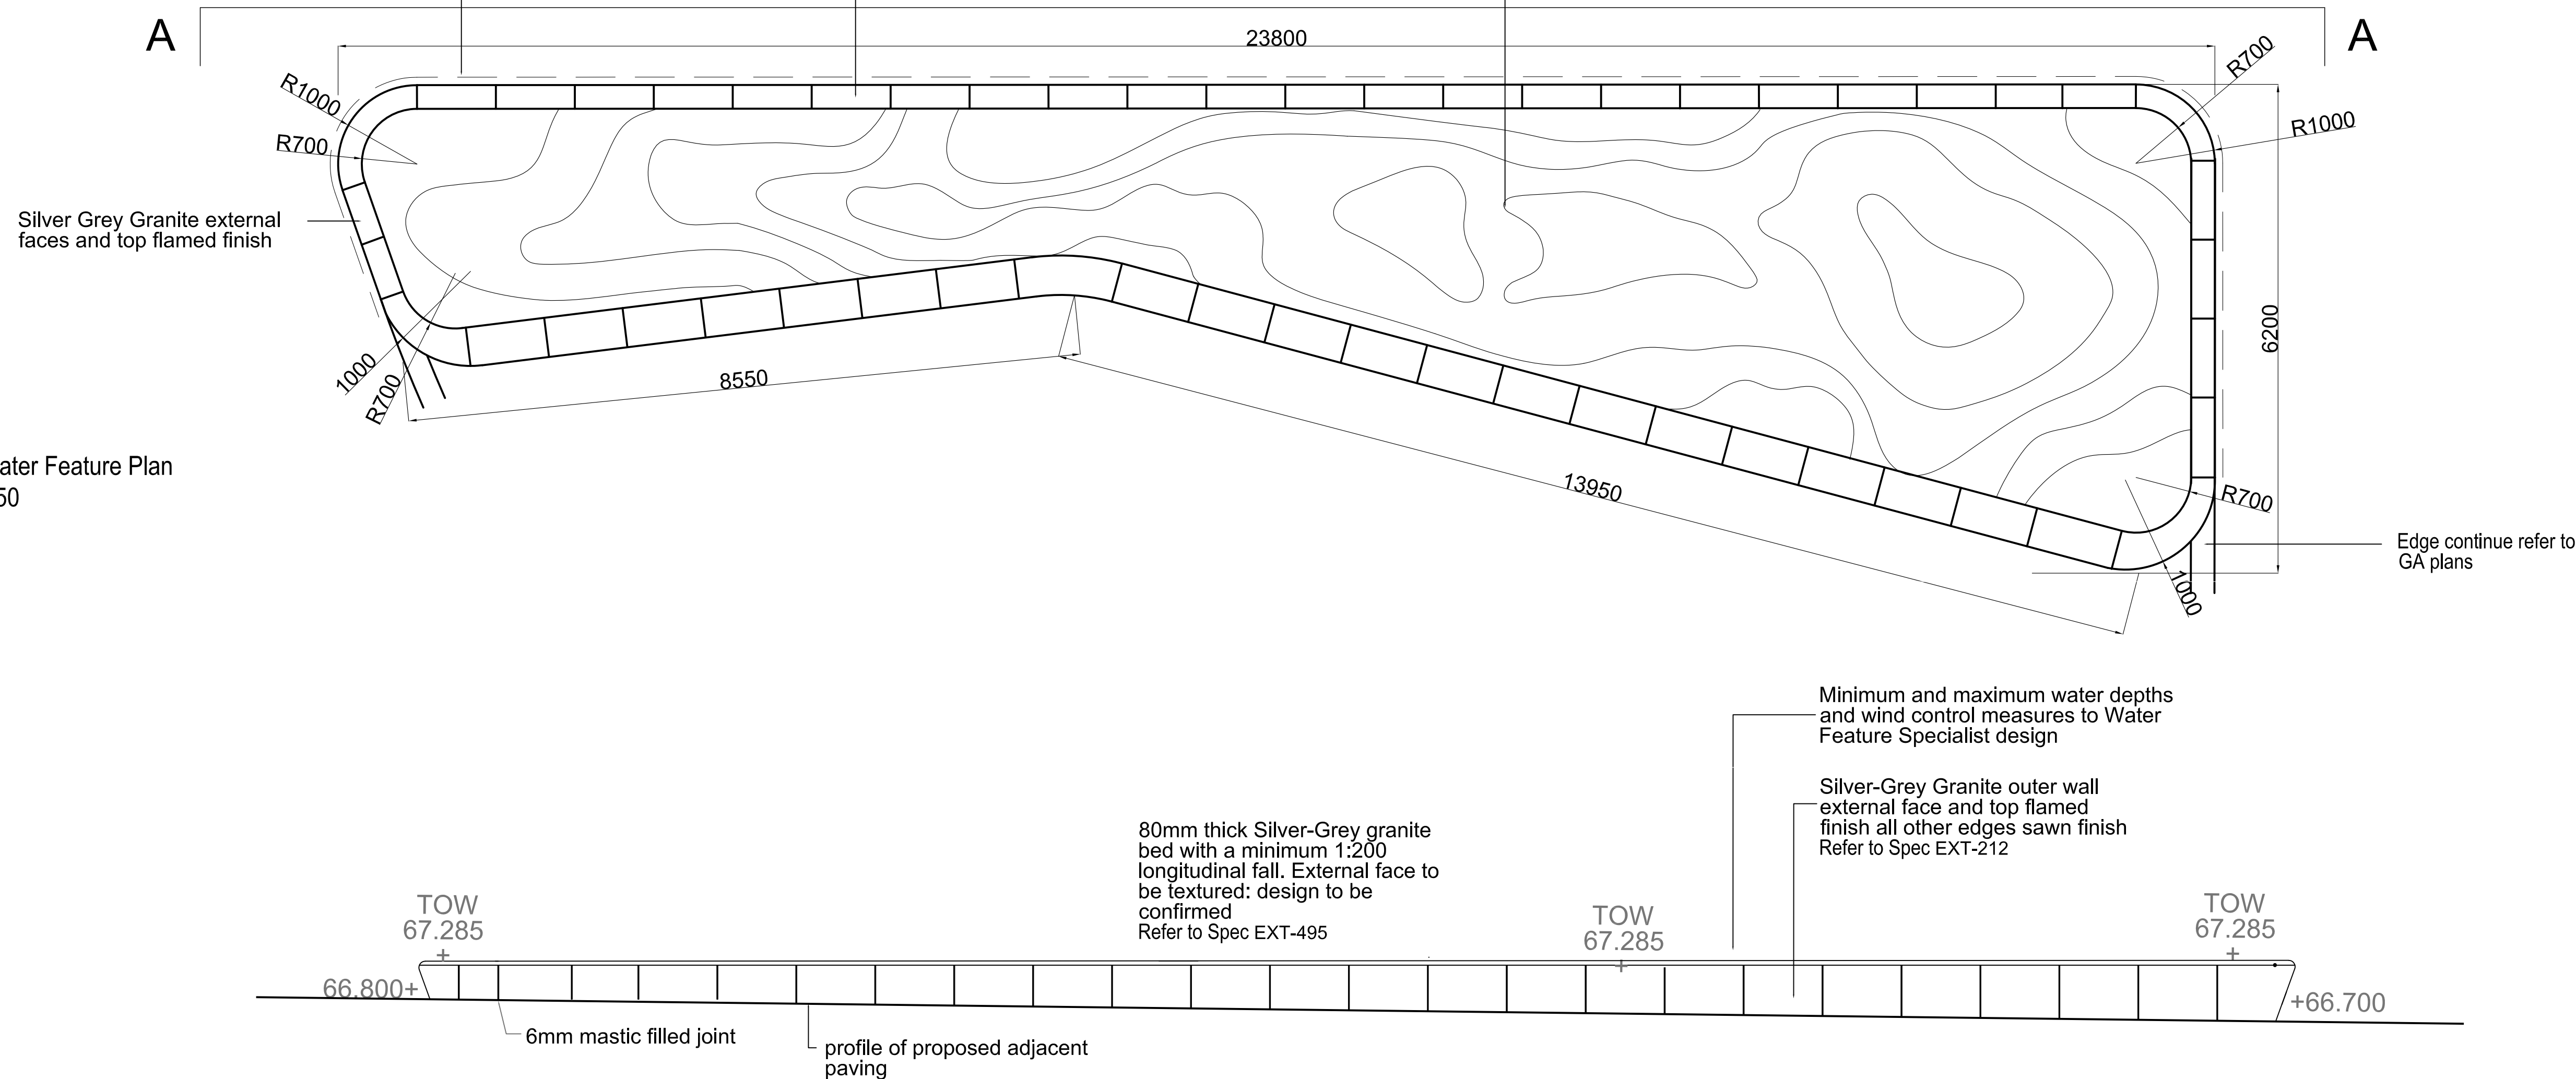

Water Feature North Elevation AA
1:50

BUILDING DESIGN PARTNERSHIP SHALL HAVE NO RESPONSIBILITY FOR ANY USE MADE OF THIS DOCUMENT OTHER THAN FOR THAT WHICH IT WAS PREPARED AND ISSUED.

ALL DIMENSIONS SHOULD BE CHECKED ON SITE.

DO NOT SCALE FROM THIS DRAWING

ANY DRAWING ERRORS OR DIVERGENCES SHOULD BE BROUGHT TO THE ATTENTION OF BUILDING DESIGN PARTNERSHIP AT THE ADDRESS SHOWN BELOW.

DRAWINGS SHALL BE READ IN CONJUNCTION WITH THE FOLLOWING BEFORE WORK COMMENCES:

- THE CDM DESIGN ISSUES REGISTER
- THE B01 RISK SERIES OF DRAWINGS
- THE PROJECT CDM RISK REGISTER


NOTES

Note, to be read in conjunction with:
Landscape Masterplan ECMWF-BDP-LA-ZZ-DR-L-000100
Landscape Hard and Soft Materials Specification
ECMWF-BDP-LA-ZZ-SP-L-001001
Typical Details - Soft Landscape and Tree Pit 2 of 2
ECMWF-BDP-LA-ZZ-DR-L-000601
Typical Landscape Details
ECMWF-BDP-LA-ZZ-DR-L-000602
ECMWF-BDP-LA-ZZ-DR-L-000603
ECMWF-BDP-LA-ZZ-DR-L-000604
Landscape Sections
ECMWF-BDP-LA-ZZ-DR-L-000500
ECMWF-BDP-LA-ZZ-DR-L-000501
ECMWF-BDP-LA-ZZ-DR-L-000502
ECMWF-BDP-LA-ZZ-DR-L-000503
ECMWF-BDP-LA-ZZ-DR-L-000504
ECMWF-BDP-LA-ZZ-DR-L-000505

Please refer to MEP drawings for external services layout
ECMWF-BDP-MB-ZZ-DR-N-901002
ECMWF-BDP-MB-ZZ-DR-N-901003

Note: Details are indicative only - Feature stone water feature design to be developed by Specialist. Fixings and foundations to be developed by others.

P05- Stage 4 Security Perimeter Change	DK	LD	13/09/21
P04- Stage 4 FINAL	FP	LD	10/05/21
P03- Stage 4	FP	MS	08/03/21
P02- Stage 4 Costing WIP Issue	FP	MS	21/12/20
P01- Stage 3 Issue	FP	MS	20/10/20

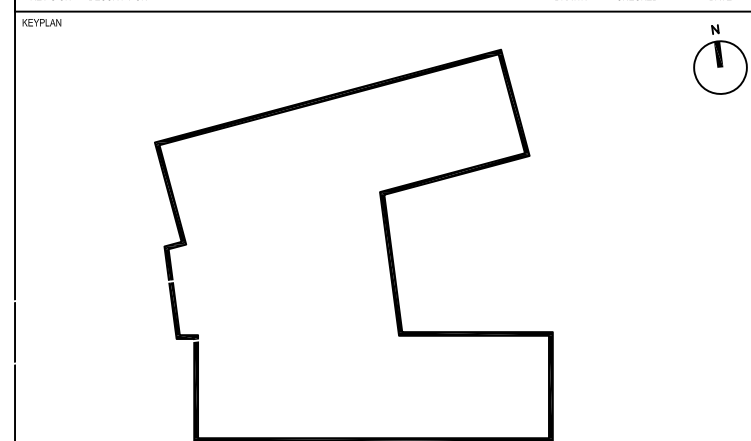

BDP.

16 Brewhouse Yard
Clerkenwell
London
EC1V 4LJ
United Kingdom

T +44 [0]20 7812 8000
www.bdp.com

PROJECT TITLE
ECMWF

P3002898

DRAWING TITLE
Water feature design strategy
2 of 2

STATUS OUTSIDE
S4

34
DRAWING No.
ECMWF RDB LA 33 RDB 000701

SCALE	@ A1
-------	------

1:50

DATE FORWARDED
20/10/23

207	REVISION
	D05