


EXISTING SITE PLAN
Scale: 1:200

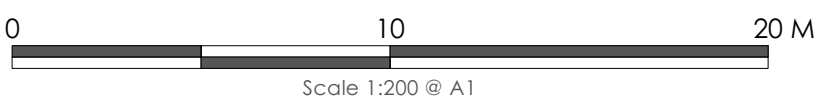

No.		Date:	Revision Notes:	Revised By:	Notes:	dparchitects design planning architecture RIBA CIAT DP Architects The Old Brewery Tap, 3 Station Street, Wallingford, Oxfordshire, OX8 9SRJ Tel: 01491 613 066 Email: mail@dparchitects.co.uk	Client		MR NIGEL HOATH		Drawing		
A		11/09/2025	Scale revised to 1:200.	CB			Project		RESIDENTIAL ALTERATIONS		EXISTING SITE PLAN		
									HOLME FARM, ASTON, HENLEY-ON-THAMES, RG9 3DJ		Scale 1:200 @A1	Dwg No.	Revision
											Drawn CB	25 HFNH EX01 A	
											Date 11/06/2025	Status	EXISTING