


EXISTING SITE PLAN
Scale: 1:200

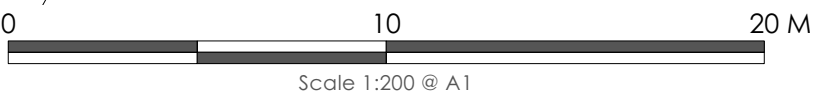

No.		Date:	Revision Notes:		Revised By:	Notes:		dp architects design planning architecture RIBA AA CIAT DP Architects The Old Brewery Tap, 3 Station Street, Wallingford, Oxfordshire, OX9 9BU Tel: 01491 613 066 Email: mail@dparchitects.co.uk	Client		MR NIGEL HOATH		Drawing		PROPOSED SITE PLAN		
A		11/09/2025	Scale revised to 1:200.		CB												
								Project		RESIDENTIAL ALTERATIONS		Scale		Dwg No.		Revision	
										HOLME FARM, ASTON, HENLEY-ON-THAMES, RG9 3DJ		1:200 @A1		25 HFNH SP03		A	
												Drawn					
												CB					
												Date		Status			
												09/09/2025				PLANNING	

Only to be scaled from for planning and land registry purposes. All figured dimensions are in millimeters unless otherwise stated. Contractors must verify all dimensions before starting work and any discrepancies are to be reported to David Parker Architects Ltd. © This drawing is the property of David Parker Architects Ltd. Copyright is reserved by them and is issued on the condition that it is not copied or disclosed by or to any unauthorised persons without the prior consent in writing by David Parker Architects Ltd.