


99 Hyde End Lane Site Plan

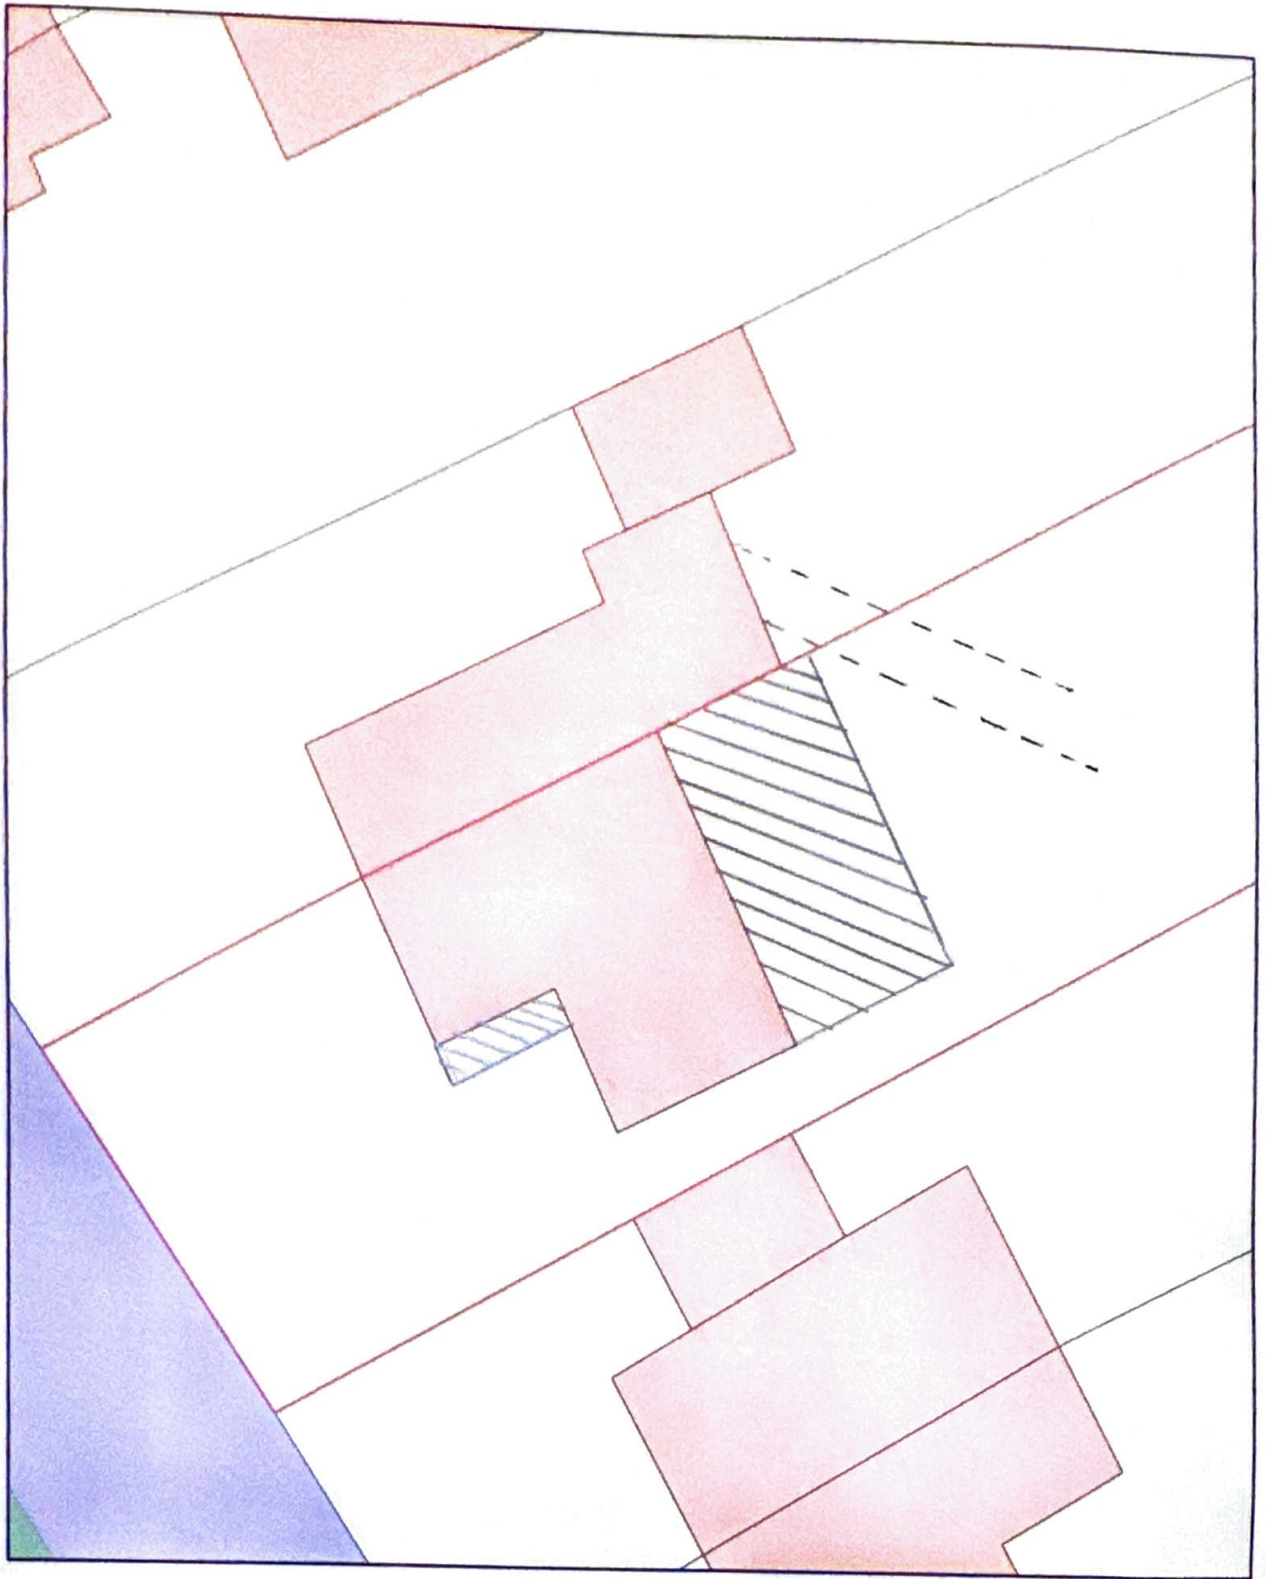

Plan Produced for: RDS

Date Produced: 30 Oct 2024

Plan Reference Number: TQRQM24304125352714

Scale: 1:200 @ A4