


Lawful Development Certificate - Site Plan

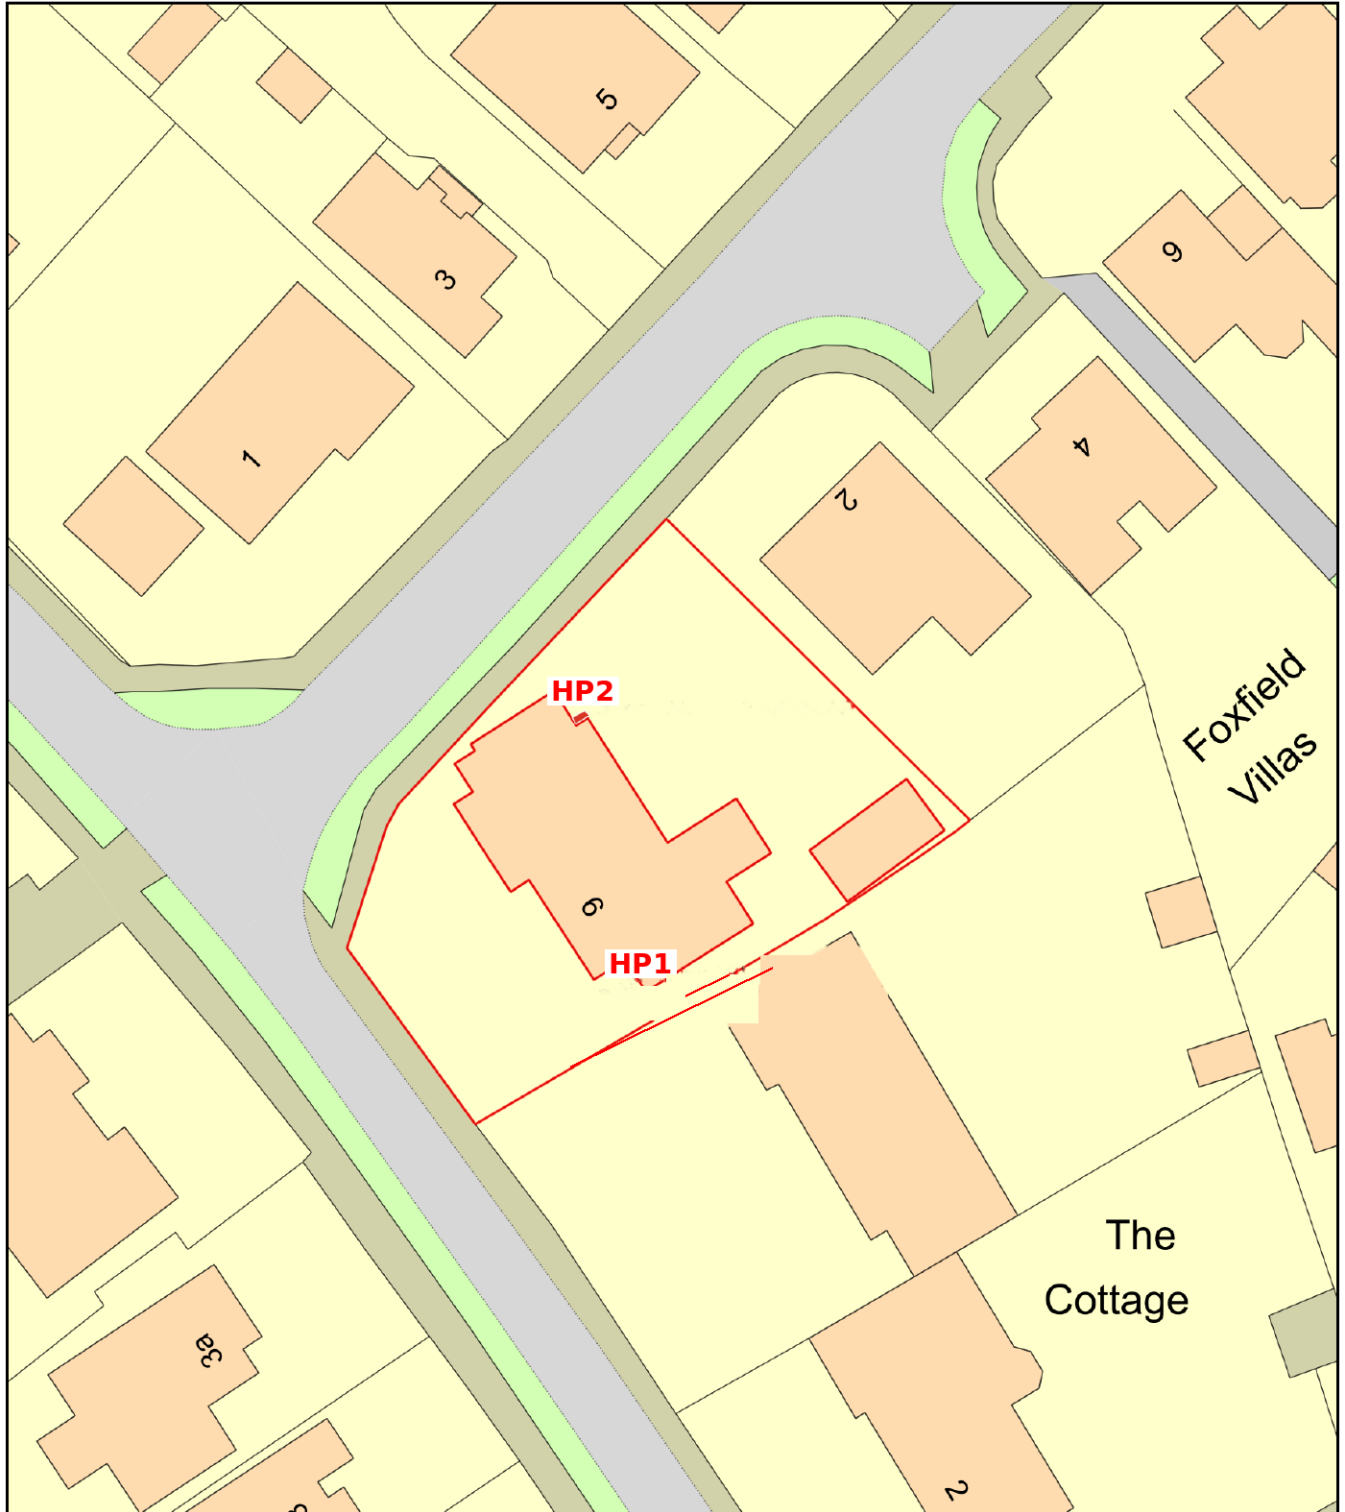

0 20
Metres



Plan Produced for: Ziya Khan

Date Produced: 13 Aug 2026

Plan Reference Number: TQRQM26225131932465

Scale: 1:500 @ A4