


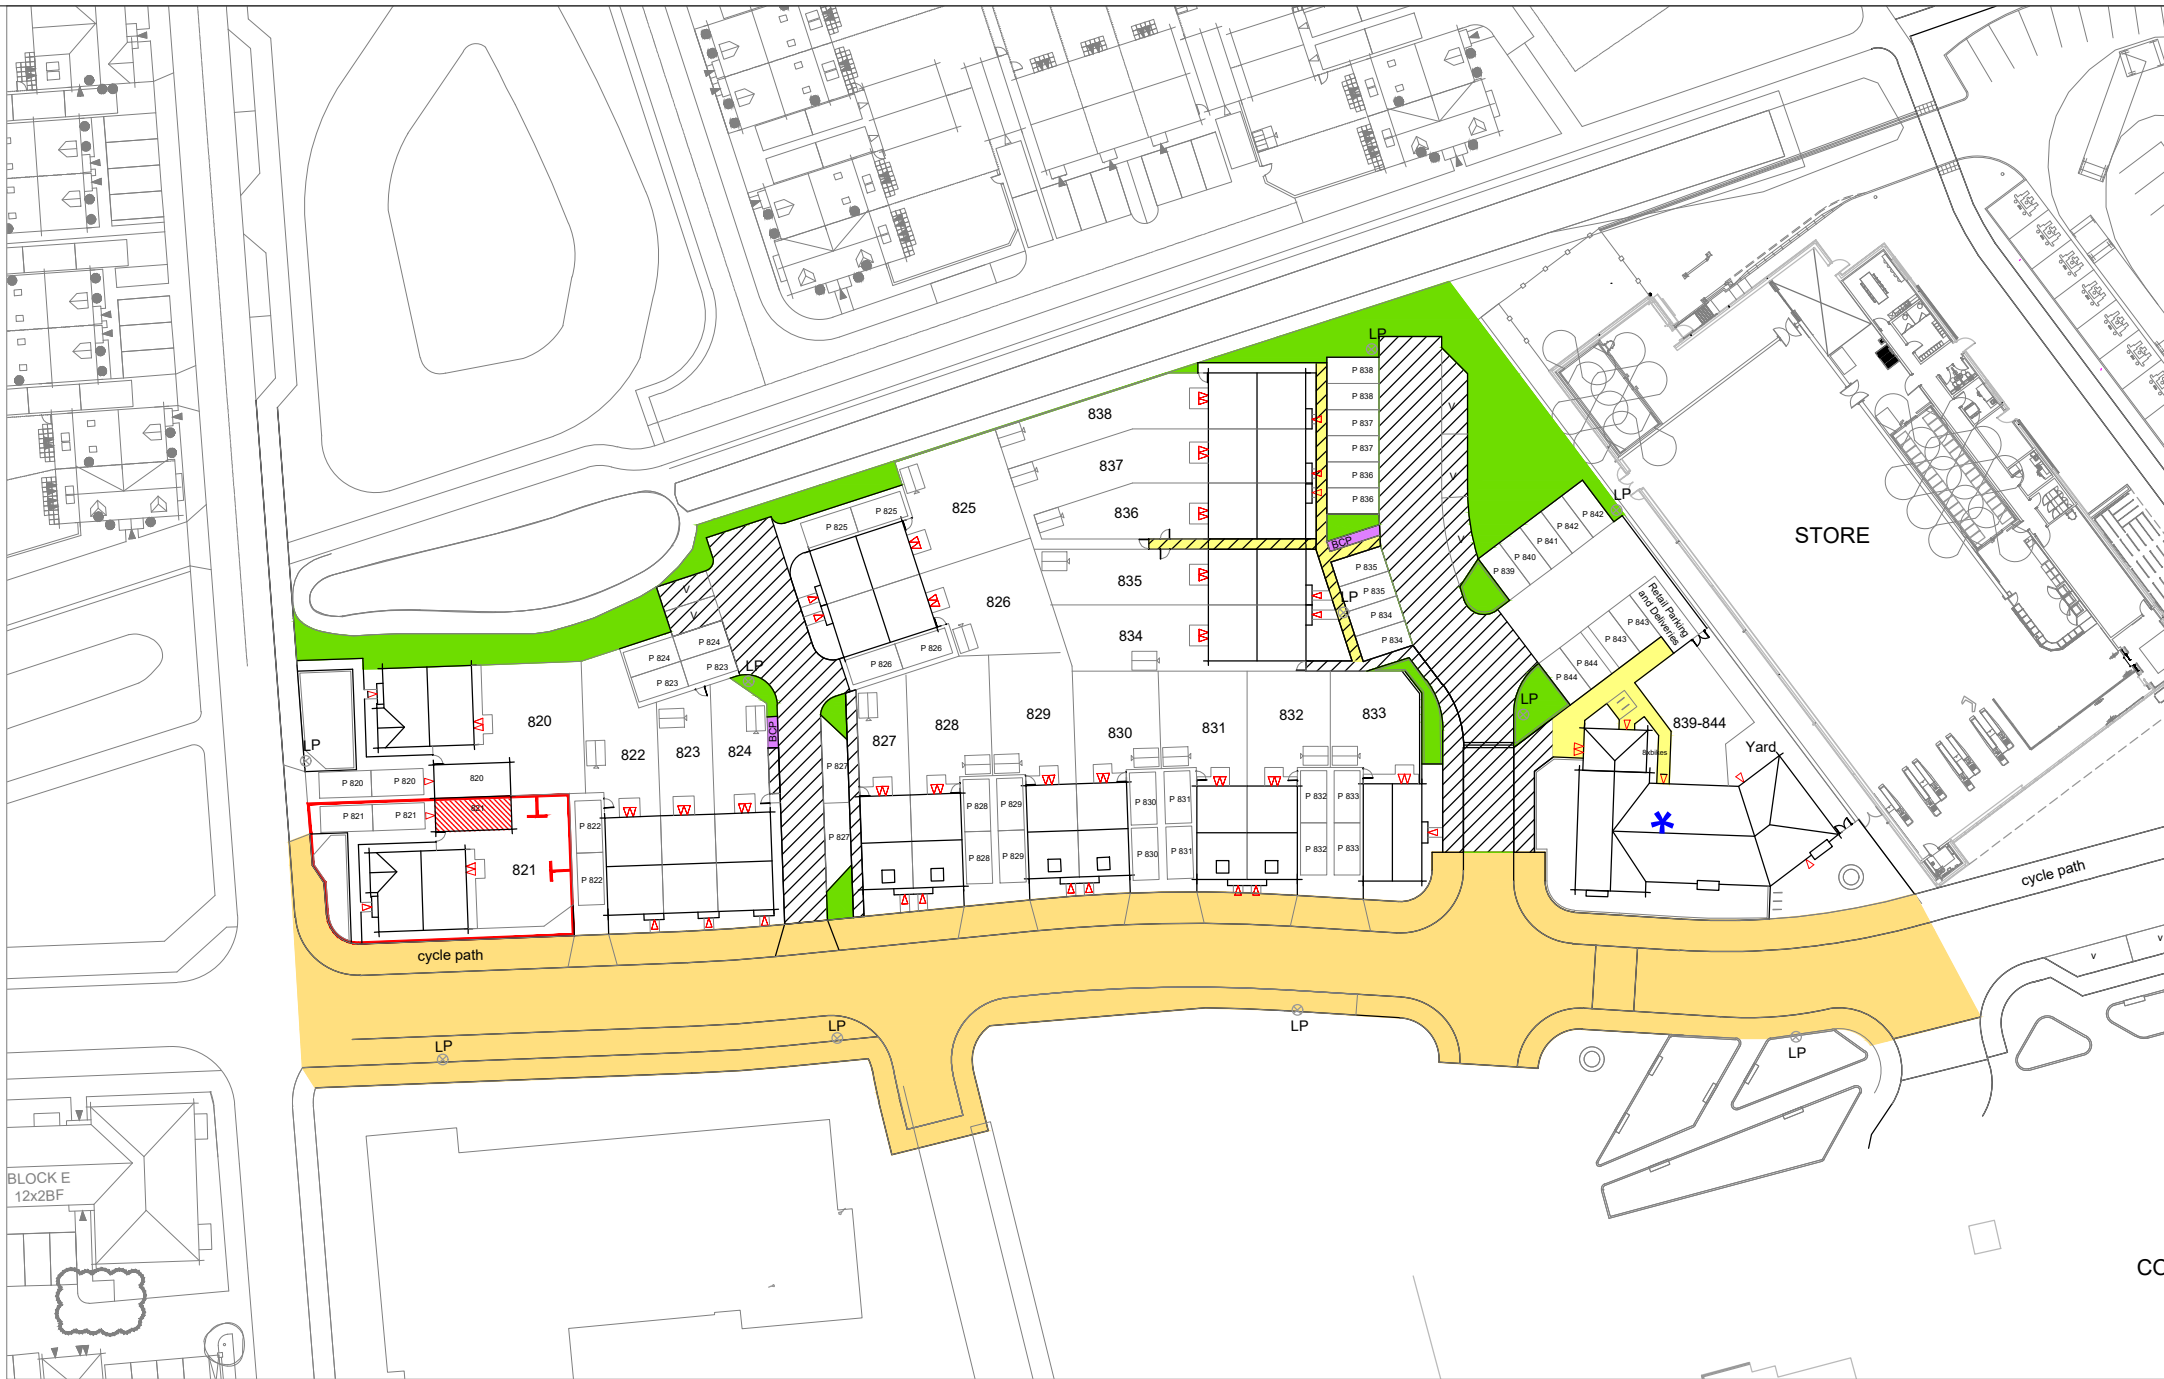


Site Plan @1:500



Plot Plan @1:200


LEGEND:

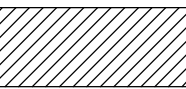

Area conveyed to Estate Management Company



Plot Boundary

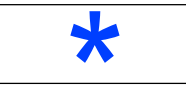

Affordable Shared Ownership



HA Transfer Boundary



Estate Management Company landscaped areas



Pedestrian access rights to plots



Bin Collection Point



Area for adoption under S38 agreement

V

Visitors parking



Planning application for commercial transfer

LP

approximate position of lamp posts

Rev	Amendments	Drm	Chk	App	Date
Bloor Homes Southern River View House, First Avenue, Newbury Business Park, London Road, Newbury, Berkshire, RG14 2PS Telephone: 01635 31555 Web: www.BloorHomes.com					
Job Title					
Parcel D1 Shinfield					
Drawing Title					
Conveyance Plan Plot 821					
Scale				Date	
as shown @A2				25/03/22	
Drawn				Checked	
CV				CS	
Job No		Drawing No			Rev
SO 110		SO 110-CP 821			-