
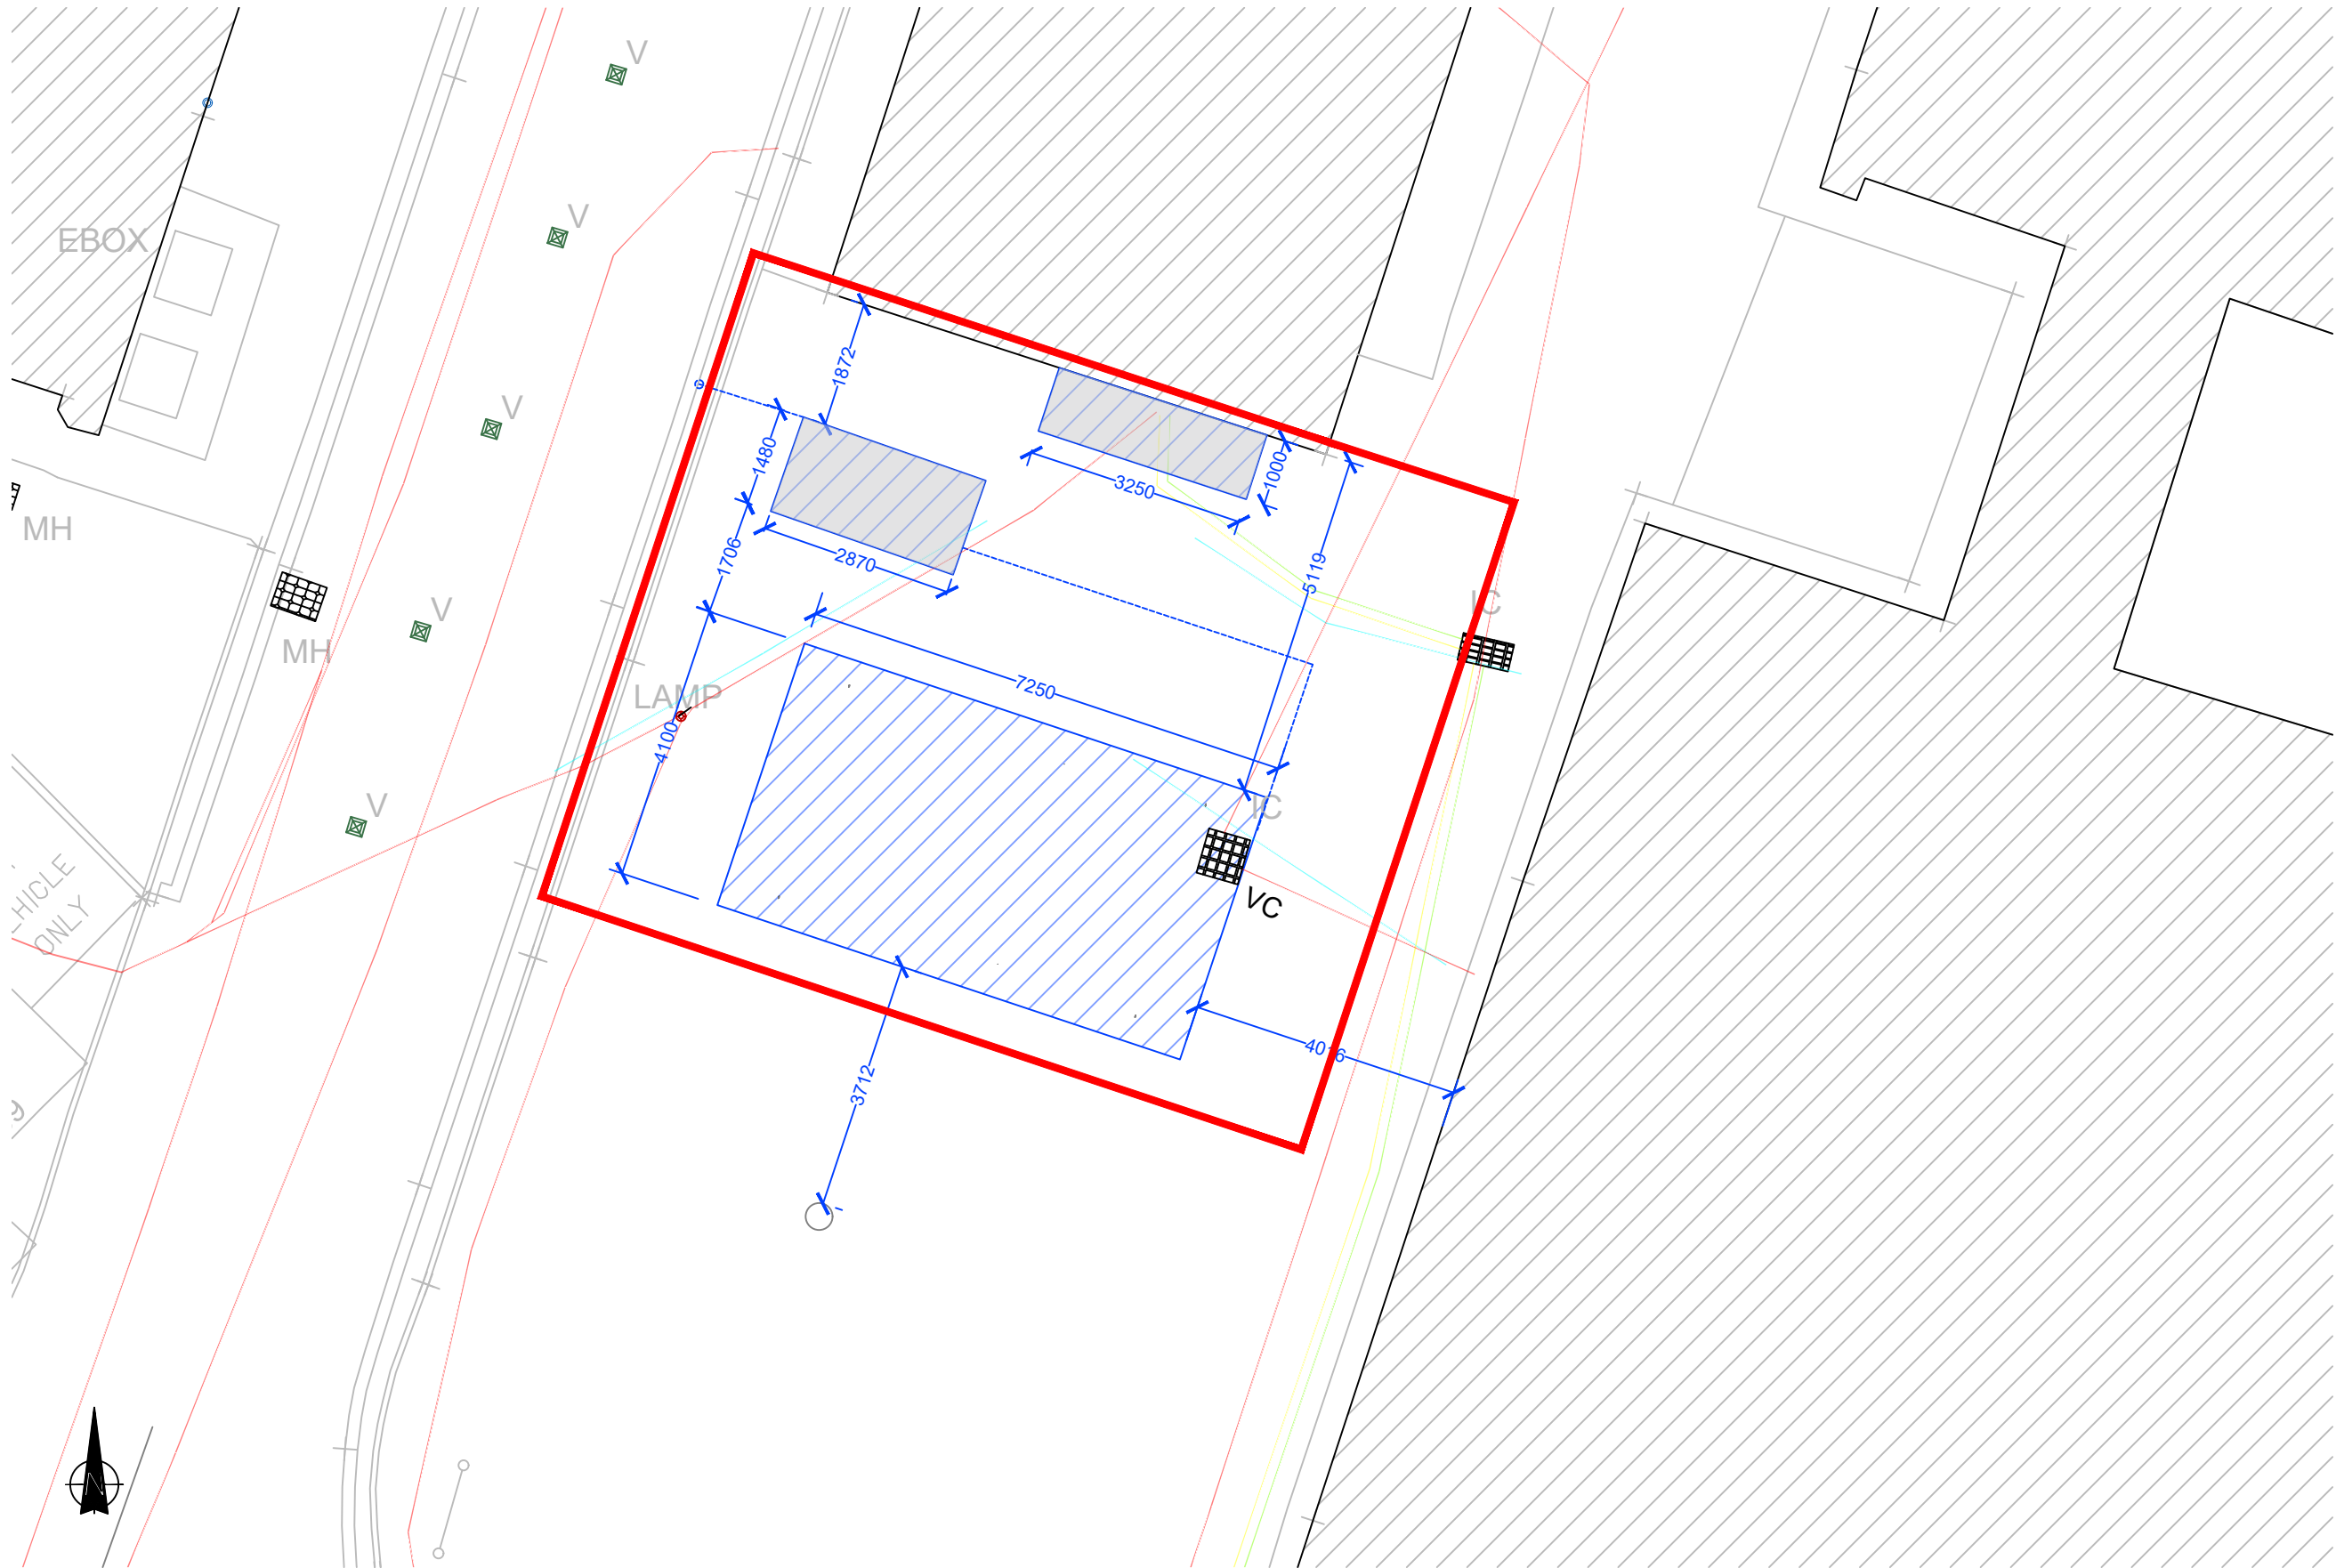
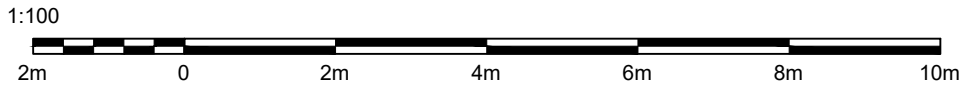


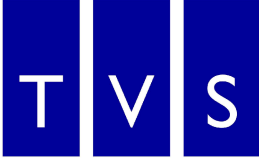

Estates and Facilities
The information shown on this drawing
is given without obligation or warranty.
The accuracy therefore cannot be
guaranteed and it must never be used
for calculation or setting out of works.
General Changes
The accuracy of these drawings relies
on feedback from the users.
If any anomalies are discovered,
please immediately inform the
CAD Manager. Telephone ext 6807.

**University of
Reading**
Estates and Facilities
Whiteknights, PO Box 235, Reading, RG6 6BW
Tel. 0118 378 8958 Fax. 0118 378 6928

**TVS**
Thames Valley Surveying

Building	W263 Substation, JJ Thomson Building				
	A	Tender			21/05
Project	Rev	Description			Date
HLS, Maths and DTS	Drawn JAW	Date 27/03/2025	Scale 1:100@A3		
Title	Project (WREN No.-Originator-Volume-Level-Type-Role-Classification-Number)				Suitability-Rev.
Site Plan - Proposed Groundworks	XXXXXXX-TV-S-XX-XX-DR-B-XXXX-18102				