


NOTES

- 1) This drawing to be read in conjunction with the following documents:-

a) As existing and as proposed elevations and floor plans DRG. No. 24101/01, 02, 03, 04, 05 and 06.
b) Site plan 24101/SK.1
Site location plan 24101/SK.2
c) Design statement
d) Bat survey confirming the property holds negligible suitability for roosting bats with no evidence of bats.
- 2) Proposed changes to all elevations as shown.
- 3) External finishes as shown.

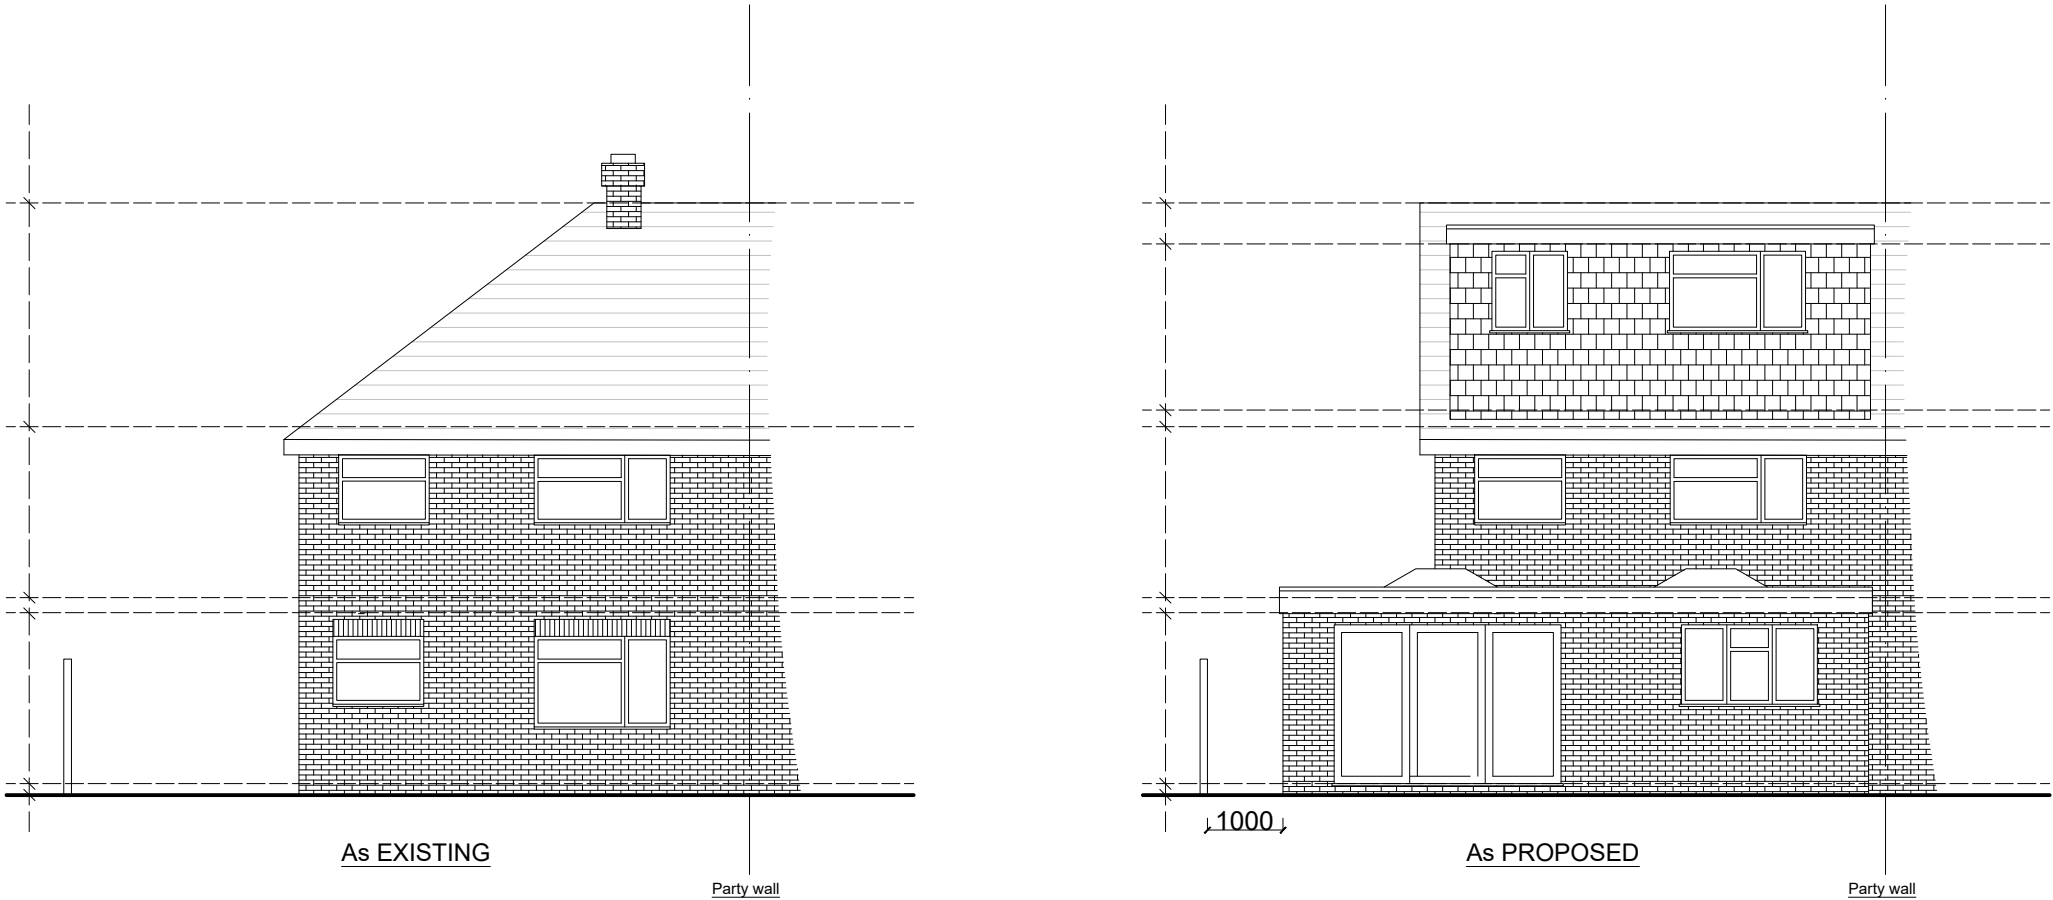

REVISIONS

MR R. HEMLEY		SINGLE-STOREY WRAP- AROUND EXTENSION AND DORMER LOFT CONVERSION				WALLACE BACON CONSULTANTS BUILDING DESIGN AND STRUCTURAL ENGINEERING CONSULTANTS		
11, REEVES WAY, WOKINGHAM, RG41 2PS		REAR ELEVATIONS				53 EASTHEATH AVENUE WOKINGHAM BERKSHIRE RG41 2PP		TELEPHONE: 0118 979 4959
SCALE BAR 								