
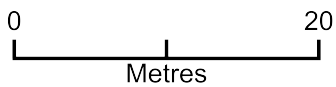


Whistler Cottage Site Plan

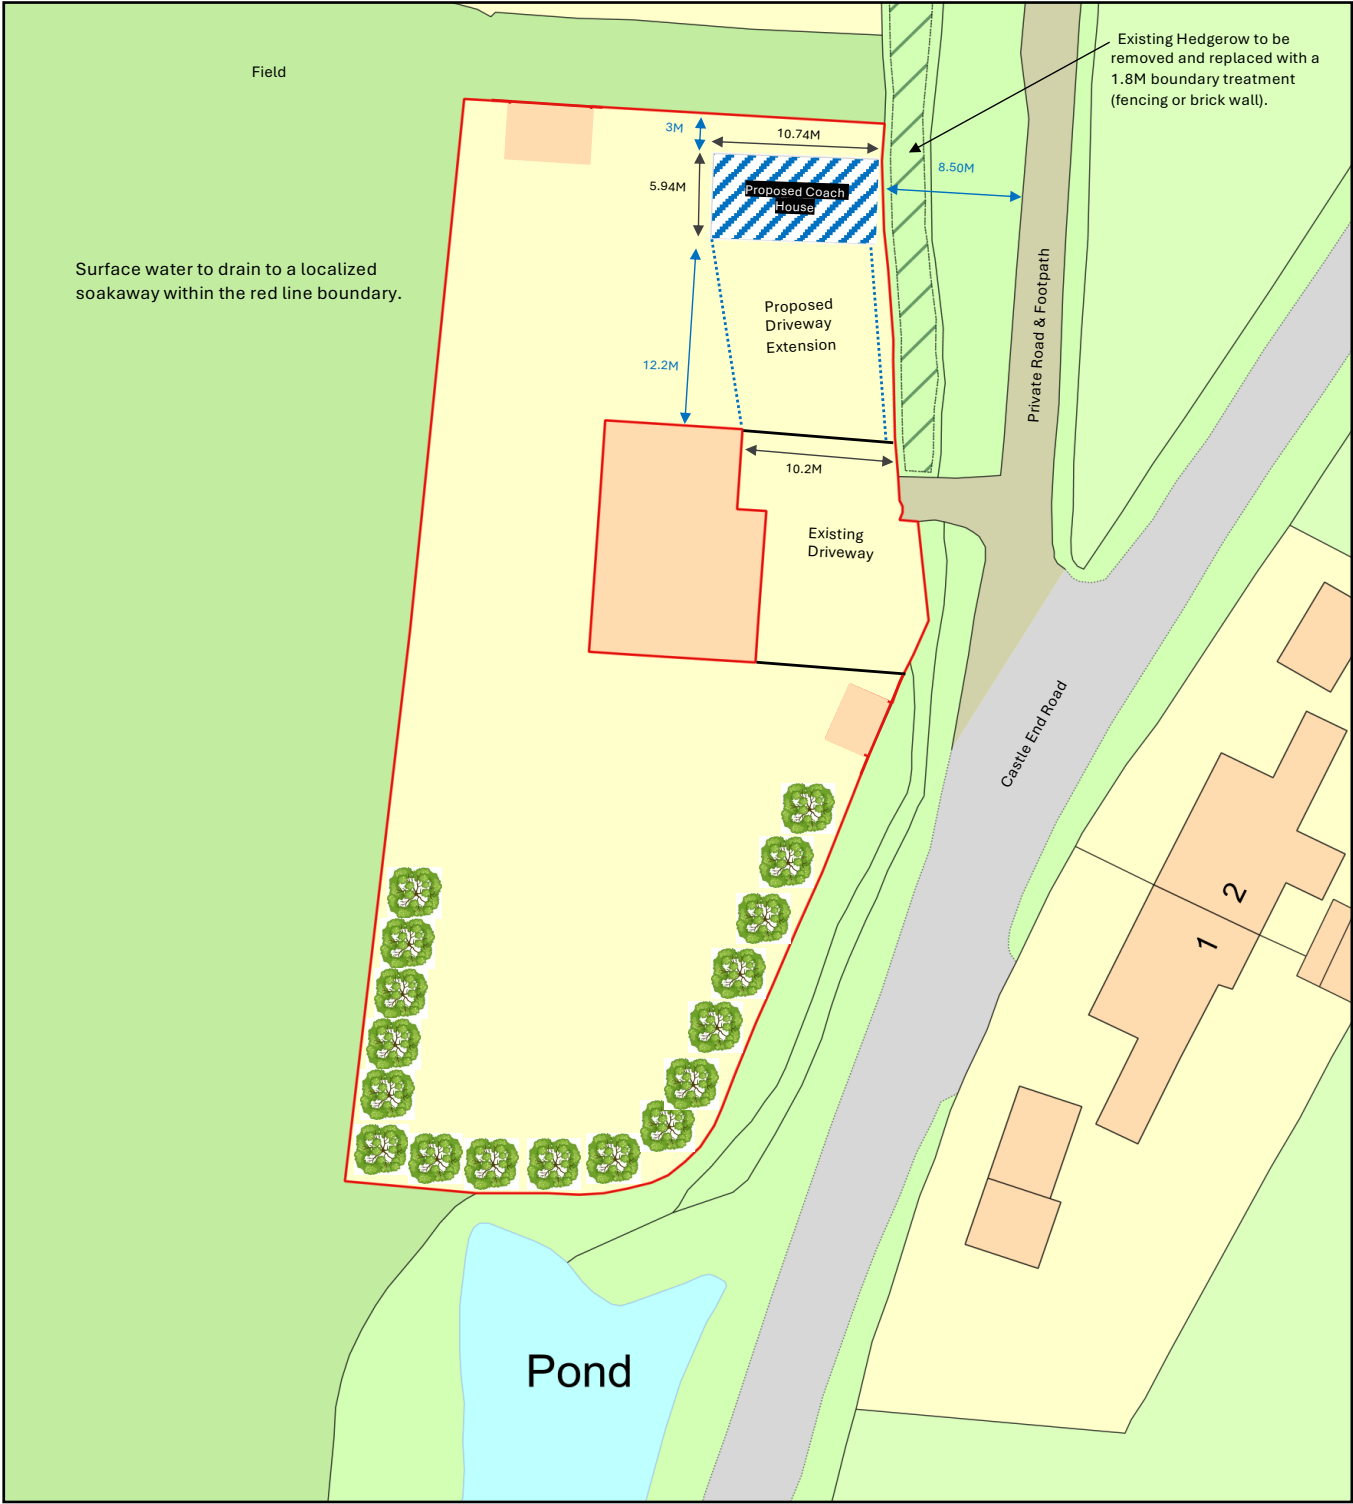

Plan Produced for: Stephen Holdship

Date Produced: 23 Jun 2026

Plan Reference Number: TQRQM26167114753903 Revision: 1

Scale: 1:500 @ A4