


EXISTING SITE PLAN
Scale: 1:200

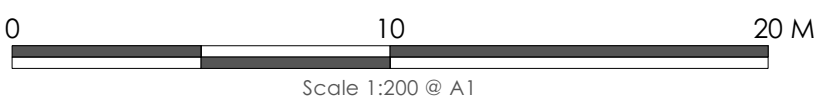

No.	Date:	Revision Notes:	Revised By:	Notes:	dparchitects design planning architecture RIBA CIAT DP Architects The Old Brewery Tap, 3 Station Street, Wallingford, Oxfordshire, OX8 9SRJ Tel: 01491 613 066 Email: mail@dparchitects.co.uk	Client	MR NIGEL HOATH			Drawing EXISTING SITE PLAN Scale 1:200 @A1 Drawn CB Date 11/06/2025 Dwg No. 25 HFNH EX01 Status EXISTING Revision A
A	11/09/2025	Scale revised to 1:200.	CB			Project	RESIDENTIAL ALTERATIONS			
							HOLME FARM, ASTON, HENLEY-ON-THAMES, RG9 3DJ			

Only to be scaled from for planning and land registry purposes. All figured dimensions are in millimeters unless otherwise stated. Contractors must verify all dimensions before starting work and any discrepancies are to be reported to David Parker Architects Ltd. © This drawing is the property of David Parker Architects Ltd. Copyright is reserved by them and is issued on the condition that it is not copied or disclosed by or to any unauthorised persons without the prior consent in writing by David Parker Architects Ltd.