


PROPOSED SITE PLAN
Scale: 1:200

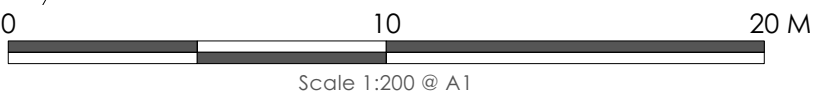

No.	Date:	Revision Notes:	Revised By:	Notes:	dparchitects design planning architecture RIBA CIAT DP Architects The Old Brewery Tap, 3 Station Street, Wallingford, Oxfordshire, OX9 9BU Tel: 01491 613 066 Email: mail@dparchitects.co.uk	Client		MR NIGEL HOATH		PROPOSED GREENHOUSE SITE PLAN Scale 1:200 @A1 Dwg No. 25 HFNH SP04 Date 12/09/2025 Status PLANNING	Project		RESIDENTIAL ALTERATIONS	
								HOLME FARM, ASTON, HENLEY-ON-THAMES, RG9 3DJ						